


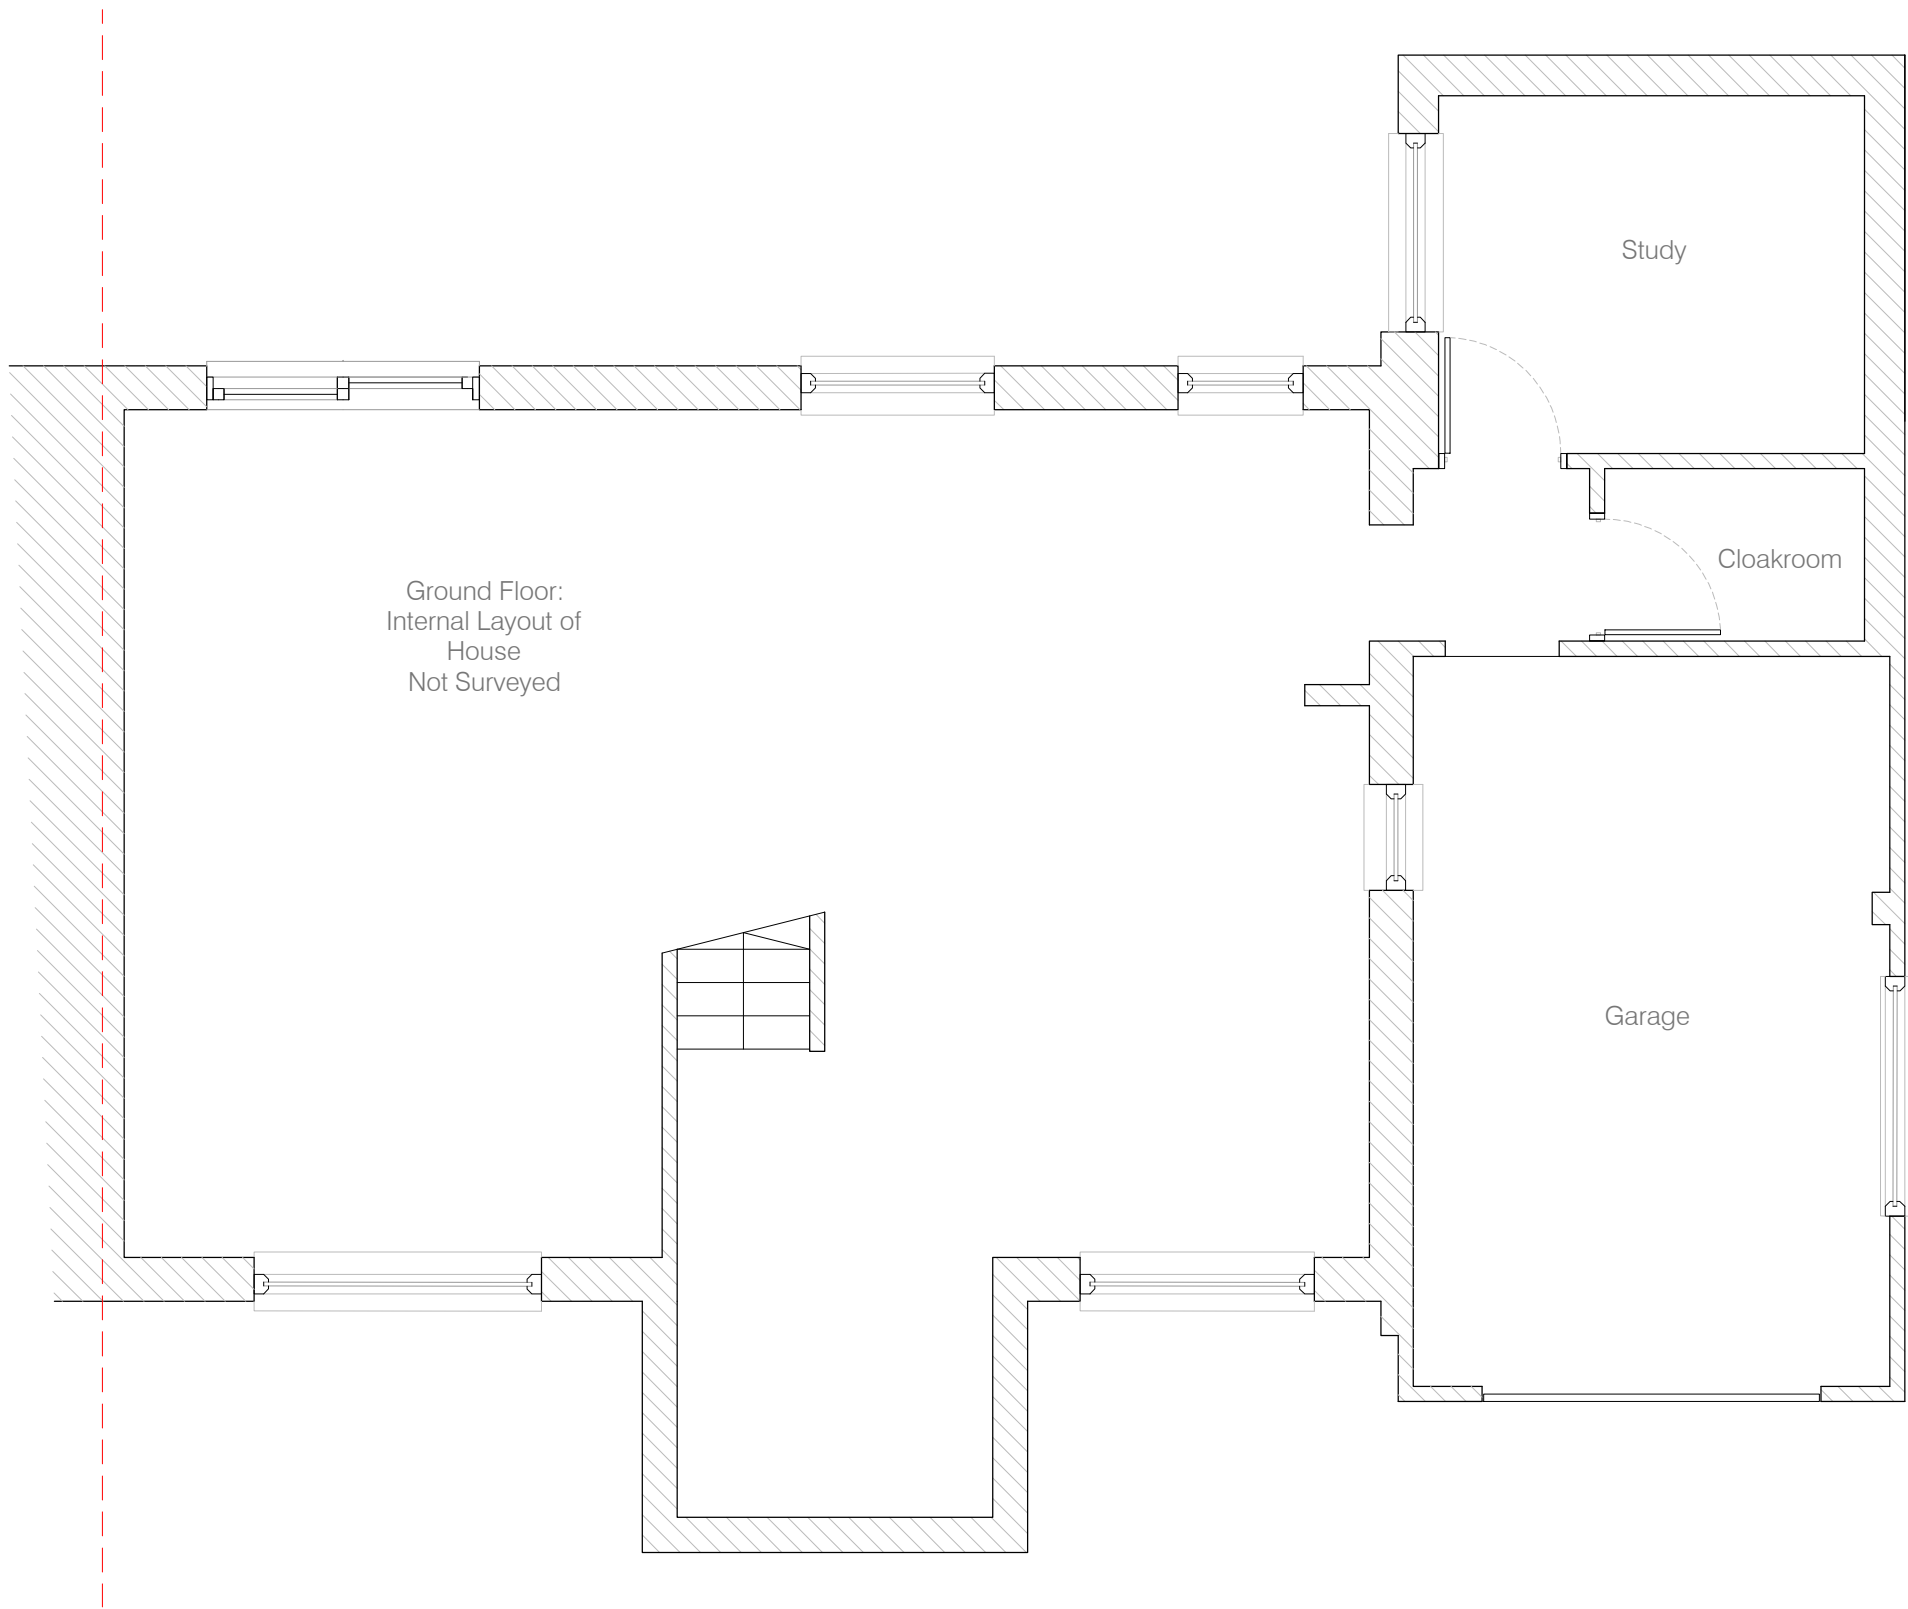
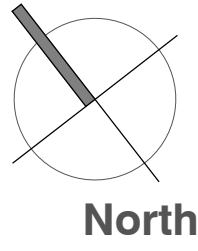


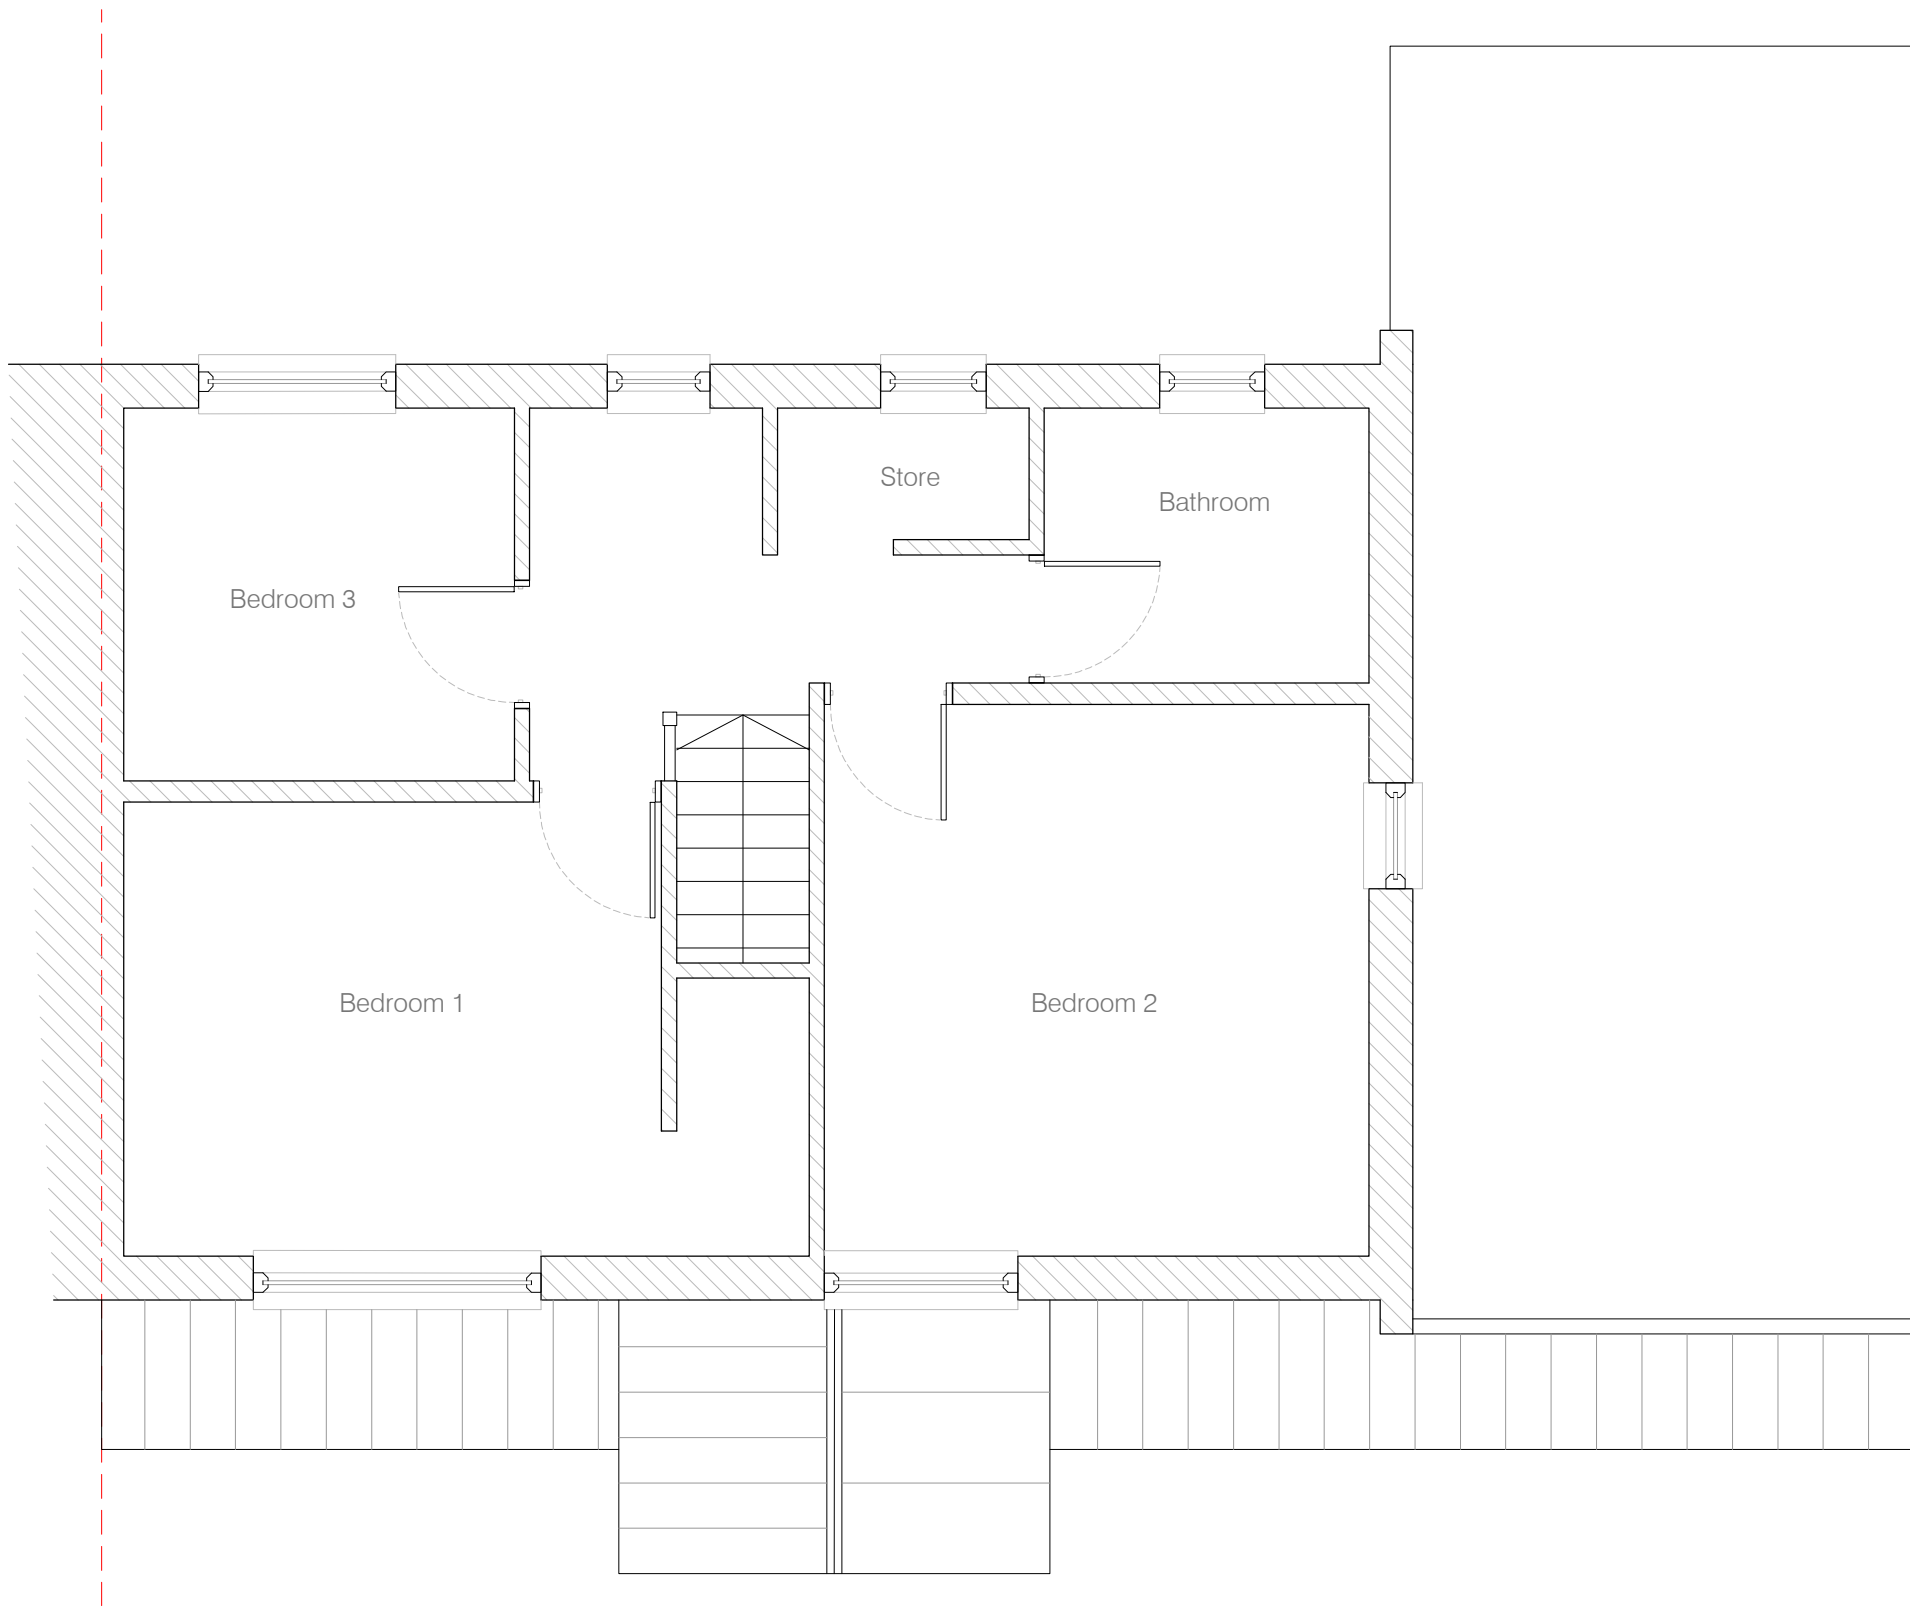

Existing Ground Floor Plan - 1:50

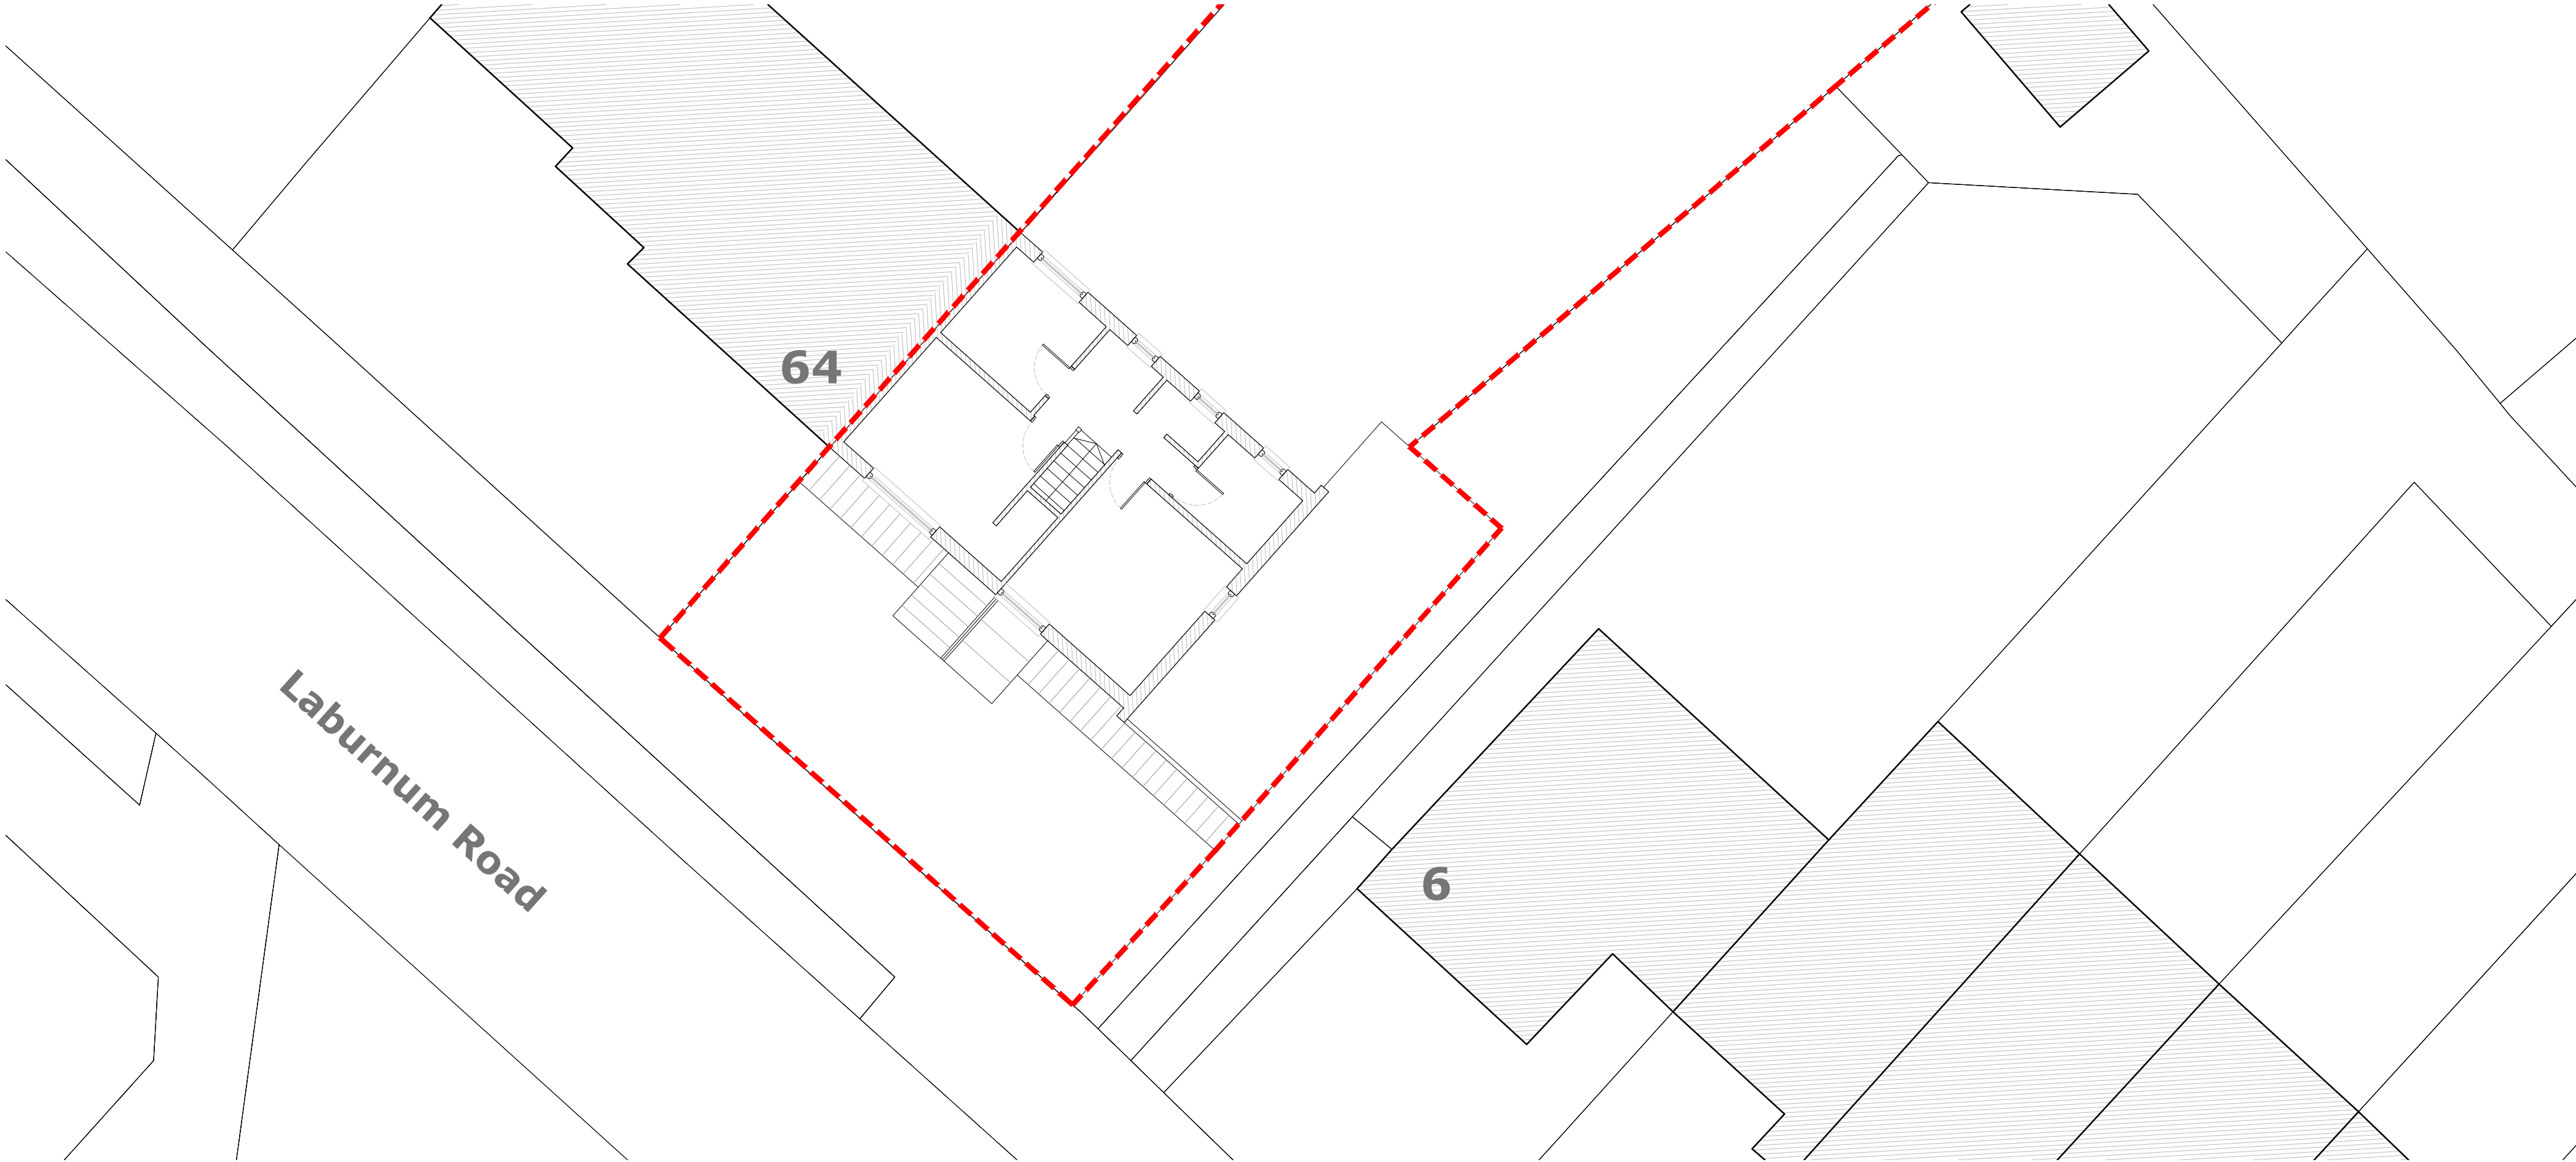

Existing First Floor Plan - 1:50

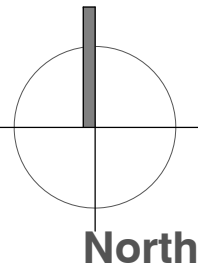

Existing Site Plan - 1:100



notes

Permission is granted to scale from this drawing for the purpose of Local Authority Planning Approval only. In all other circumstances DO NOT scale from this drawing, please contact this office for any additional information required. Contractors, Sub Contractors and Suppliers are to check all relevant dimensions and levels of site and building before commencing any shop drawings or building work.

Ordnance Survey information is reproduced under Crown Copyright 2016 ©. All rights reserved. Licence number 1000047474

This drawing is the copyright of D84 architects Ltd ©



revisions	date
P1 Preliminary Issue	12.11.20

D84 architects

17 Pembroke Road
Portsmouth
PO1 2NT

Telephone
+44 (0)2392 177850
+44 (0)7790 322989

Email
mail@D84architects.co.uk

Web
www.D84architects.co.uk

Project
62 Laburnum Road,
Waterlooville

Title
Existing Site and Floor
Plans

Status
PRELIMINARY

Drawn	Checked	Date
KR		Nov '20

Project No.	Scale
D8420_37	varies@A1

Drawing No.	Rev
D8420_37/01	P1