


100mm concrete parking area removed 18 months prior to application and area re-landscaped, with drive created from 150mm existing hardcore topped with 100mm scalplings. Not further treatment required.


no new works or alterations within 30m of existing oak tree

no new works or alterations within 29m of existing oak tree

concrete parking area removed 18 months prior to application and area re-landscaped no additional excavation to be carried out within 7.2m of ex. Oak Tree. Final gravel dressing upon completion of works.

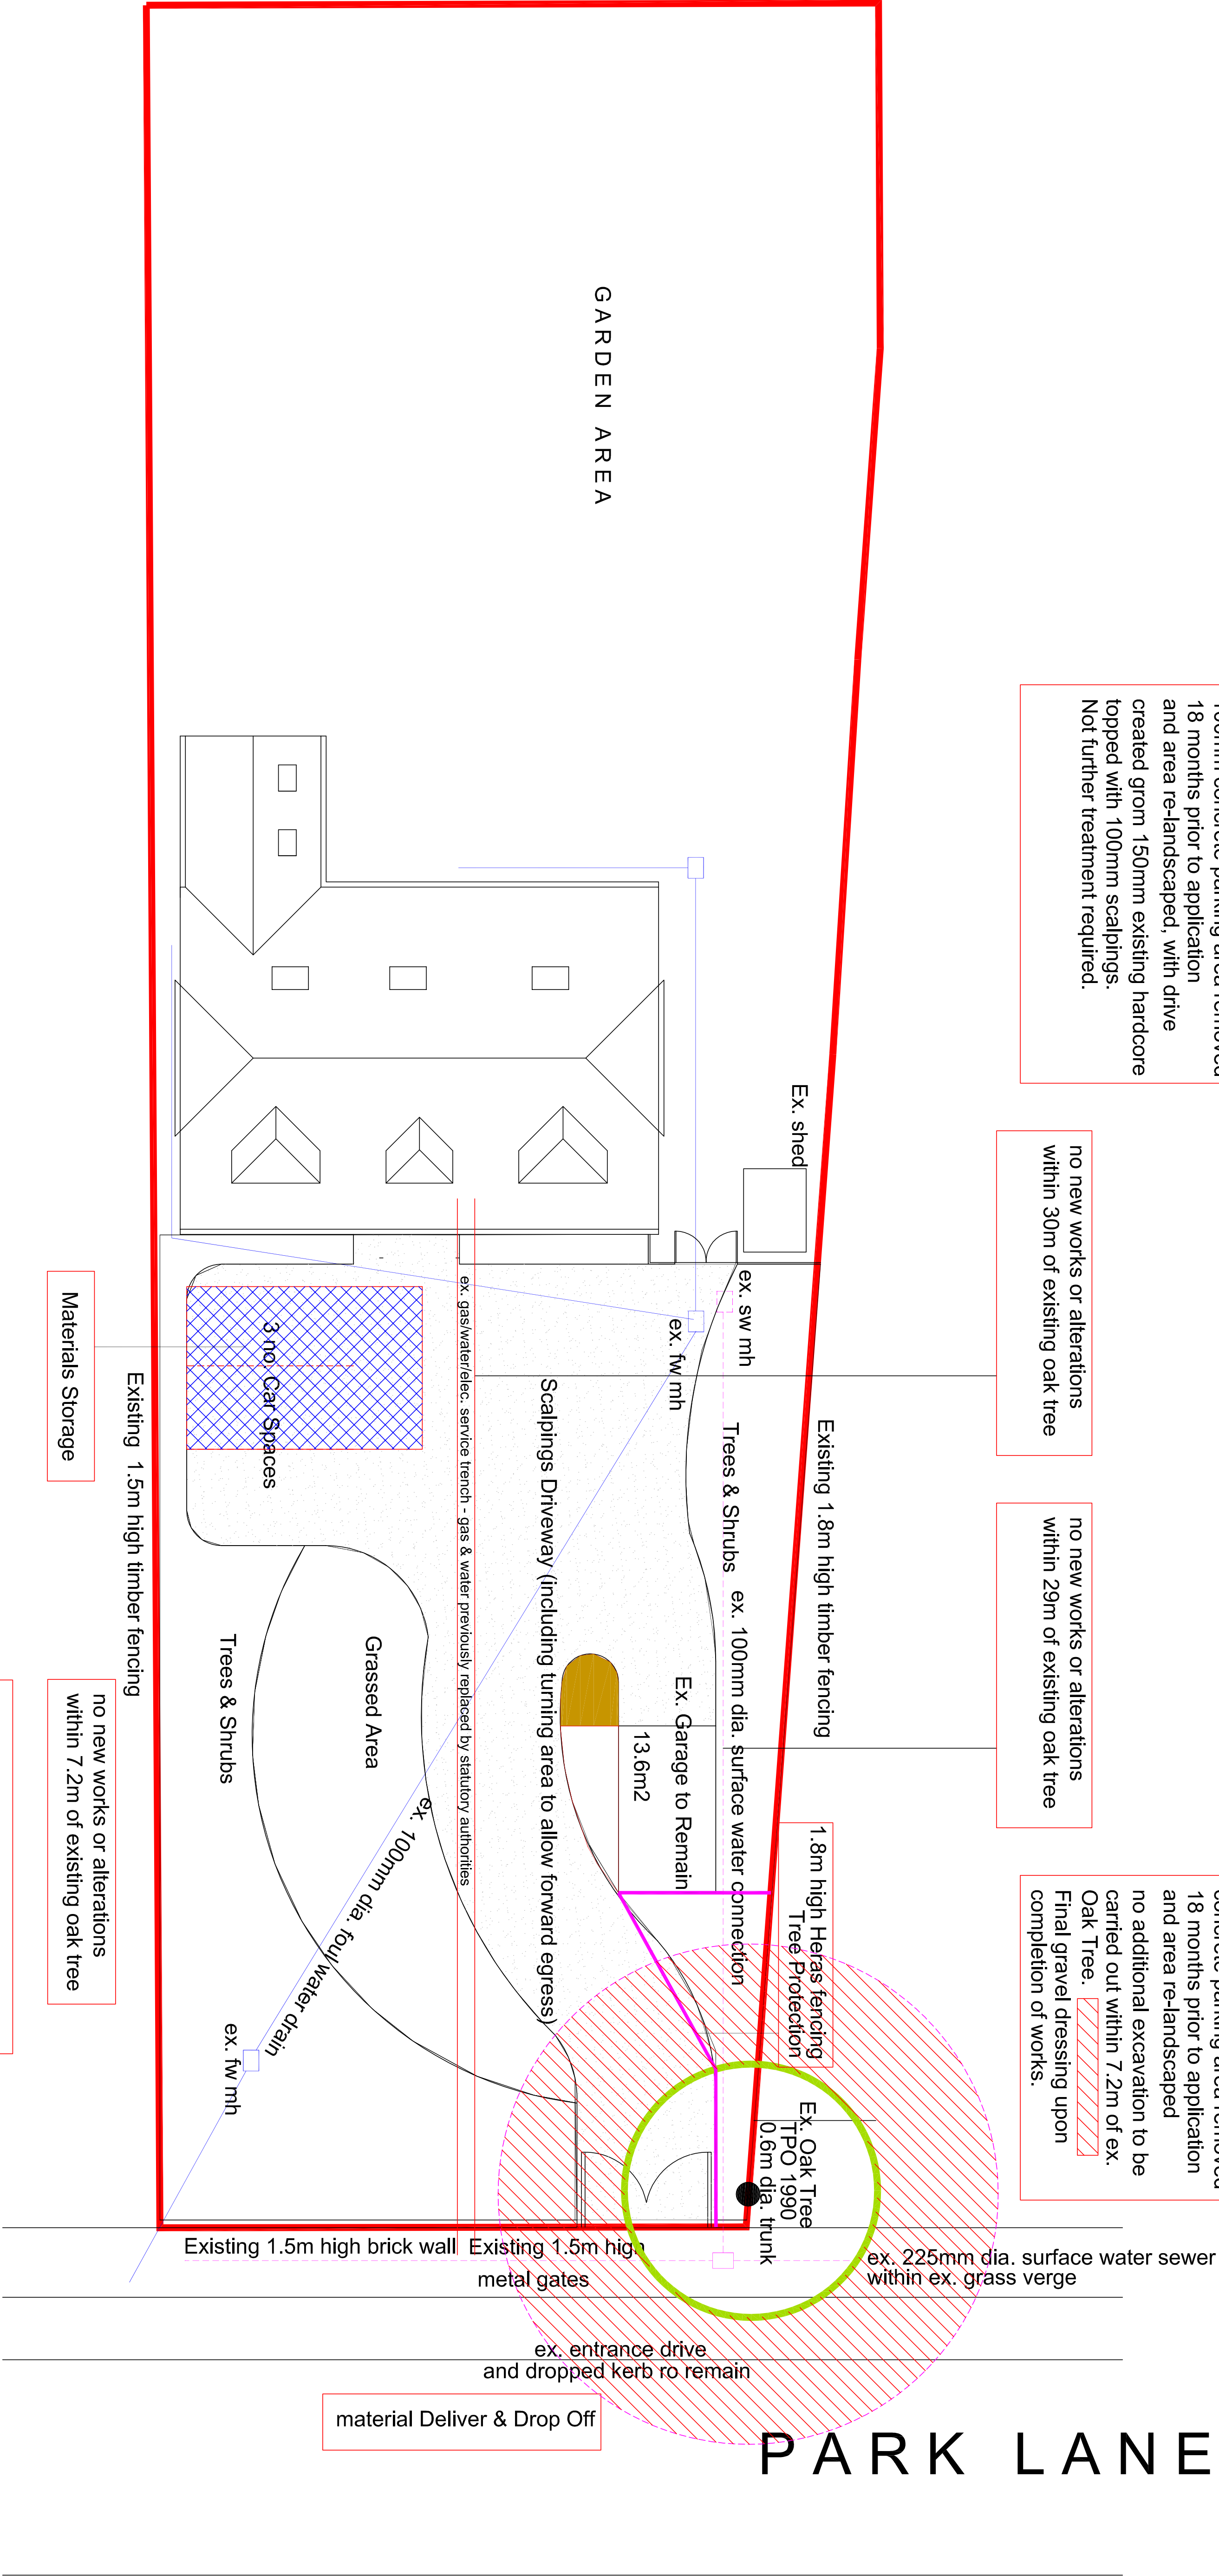

SITE PLAN

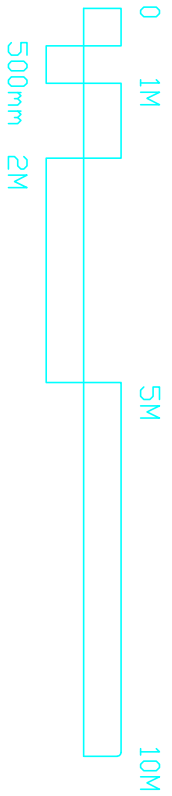

REVISION A UPDATED - 14/06/21 - PG	PETER GALLOWAY
SCALE 1/100	TITLE Extensions & Alterations
DATE Dec. 2020	28, Park lane - Complain Watfordville
DETAIL TREE PROTECTION WORKS	
DRAWING NO 20/300/LS01	
PG	
ARCHITECT	
HA/VANT, HAMPSHIRE PO9 1BA TEL: 02392 483153 E-MAIL: peter@porgarchitects.co.uk	