




Front Elevation



Side Elevation Plot 34



Rear Elevation

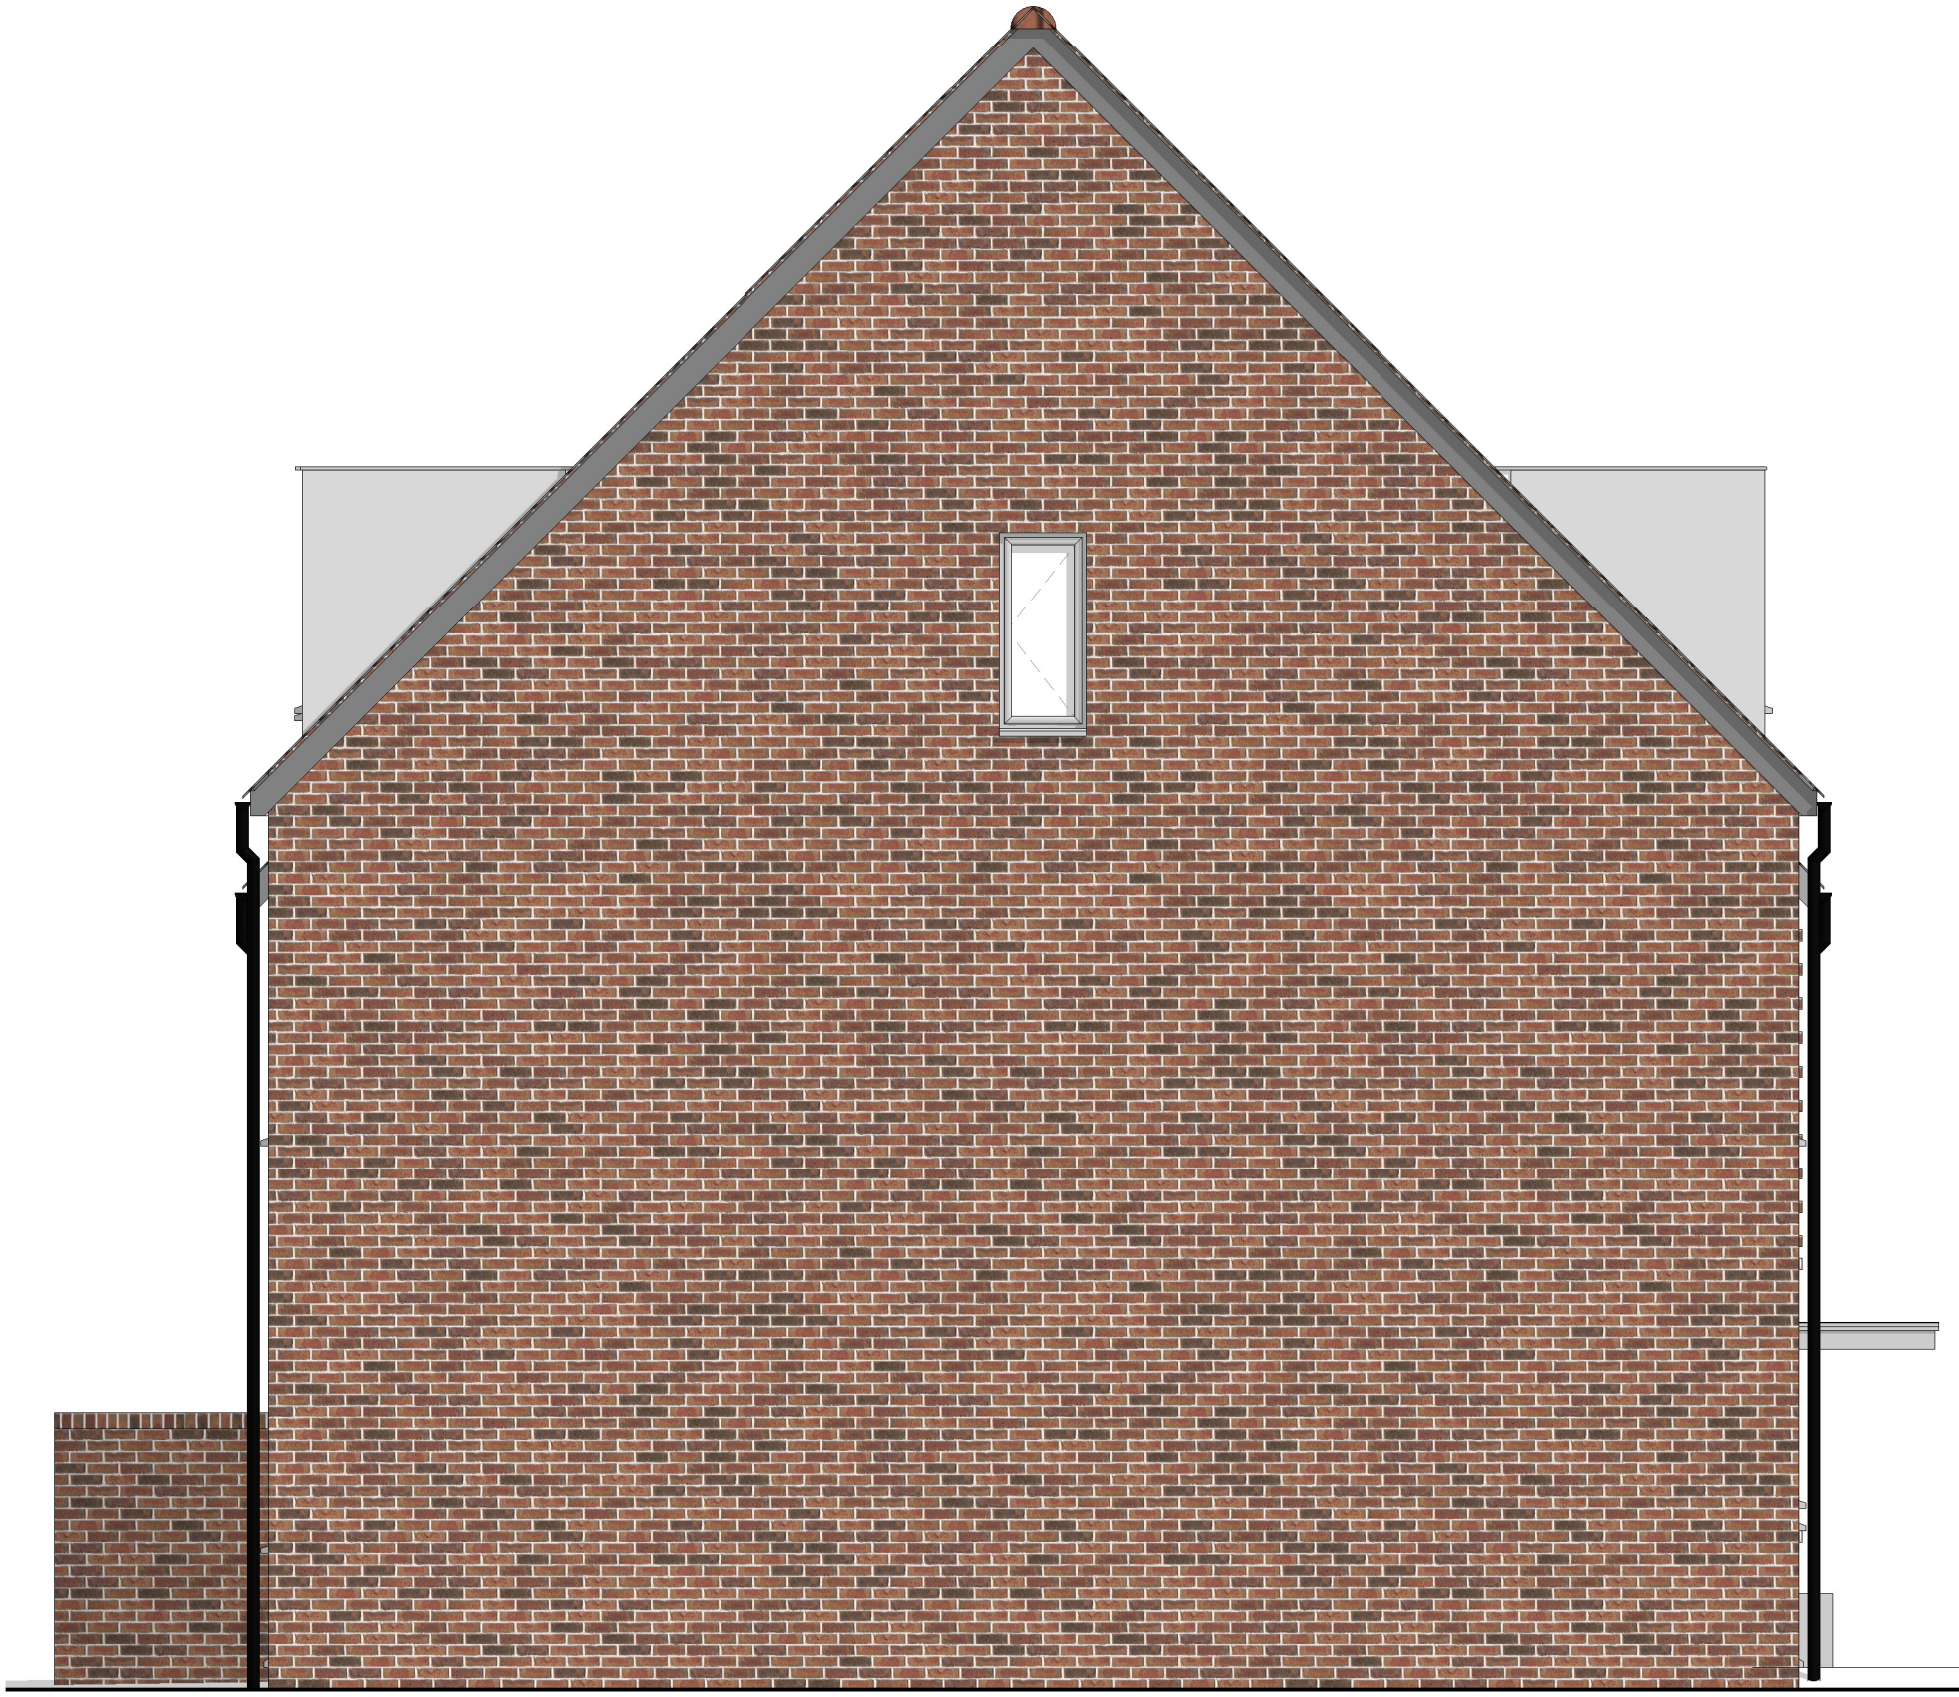

Side Elevation Plot 37

Notes

1. This drawing is the copyright of MH Architects Ltd

2. Do not scale this drawing except for Local Authority planning purposes

3. All dimensions must be checked on site by the contractor prior to commencement of works

Client Approval

A - Approved

B - Approved with comments

C - Do not use

Rev.

Revision Note/Purpose of Issue

Drw By

Date

Chk By

Date

Re-Development
Colt Industrial Estate
Havant
Drew Smith

Drawing Title

Rendered Elevations
Plots 34 - 37

Drawn

AH

Date

25/01/21

Checked

PWV

Date

25/01/21

Scale @ A1

1 : 50

Job No.

18-197

Pro.

CIE

Org.

MHA

Zone

H

Level

ZZ

Type

DR

Role

A

No.

SK040

Rev.

P01

Purpose of Issue

FOR INFORMATION

Ground Floor / Bicentennial Building
Southern Gate | Chichester
West Sussex | PO19 8EZ

T. 01243 774748

E. admin@mharchitects.co.uk

www.mharchitects.co.uk

Limited Company
Registered in England No.1994233

mh

ARCHITECTS