


1 WESTBOURNE CLOSE, EMSWORTH. PO10 7QY.

PROPOSED EXTENSIONS, ASSOCIATED INTERNAL ALTERATIONS AND NEW GARAGE/WORKSHOP.

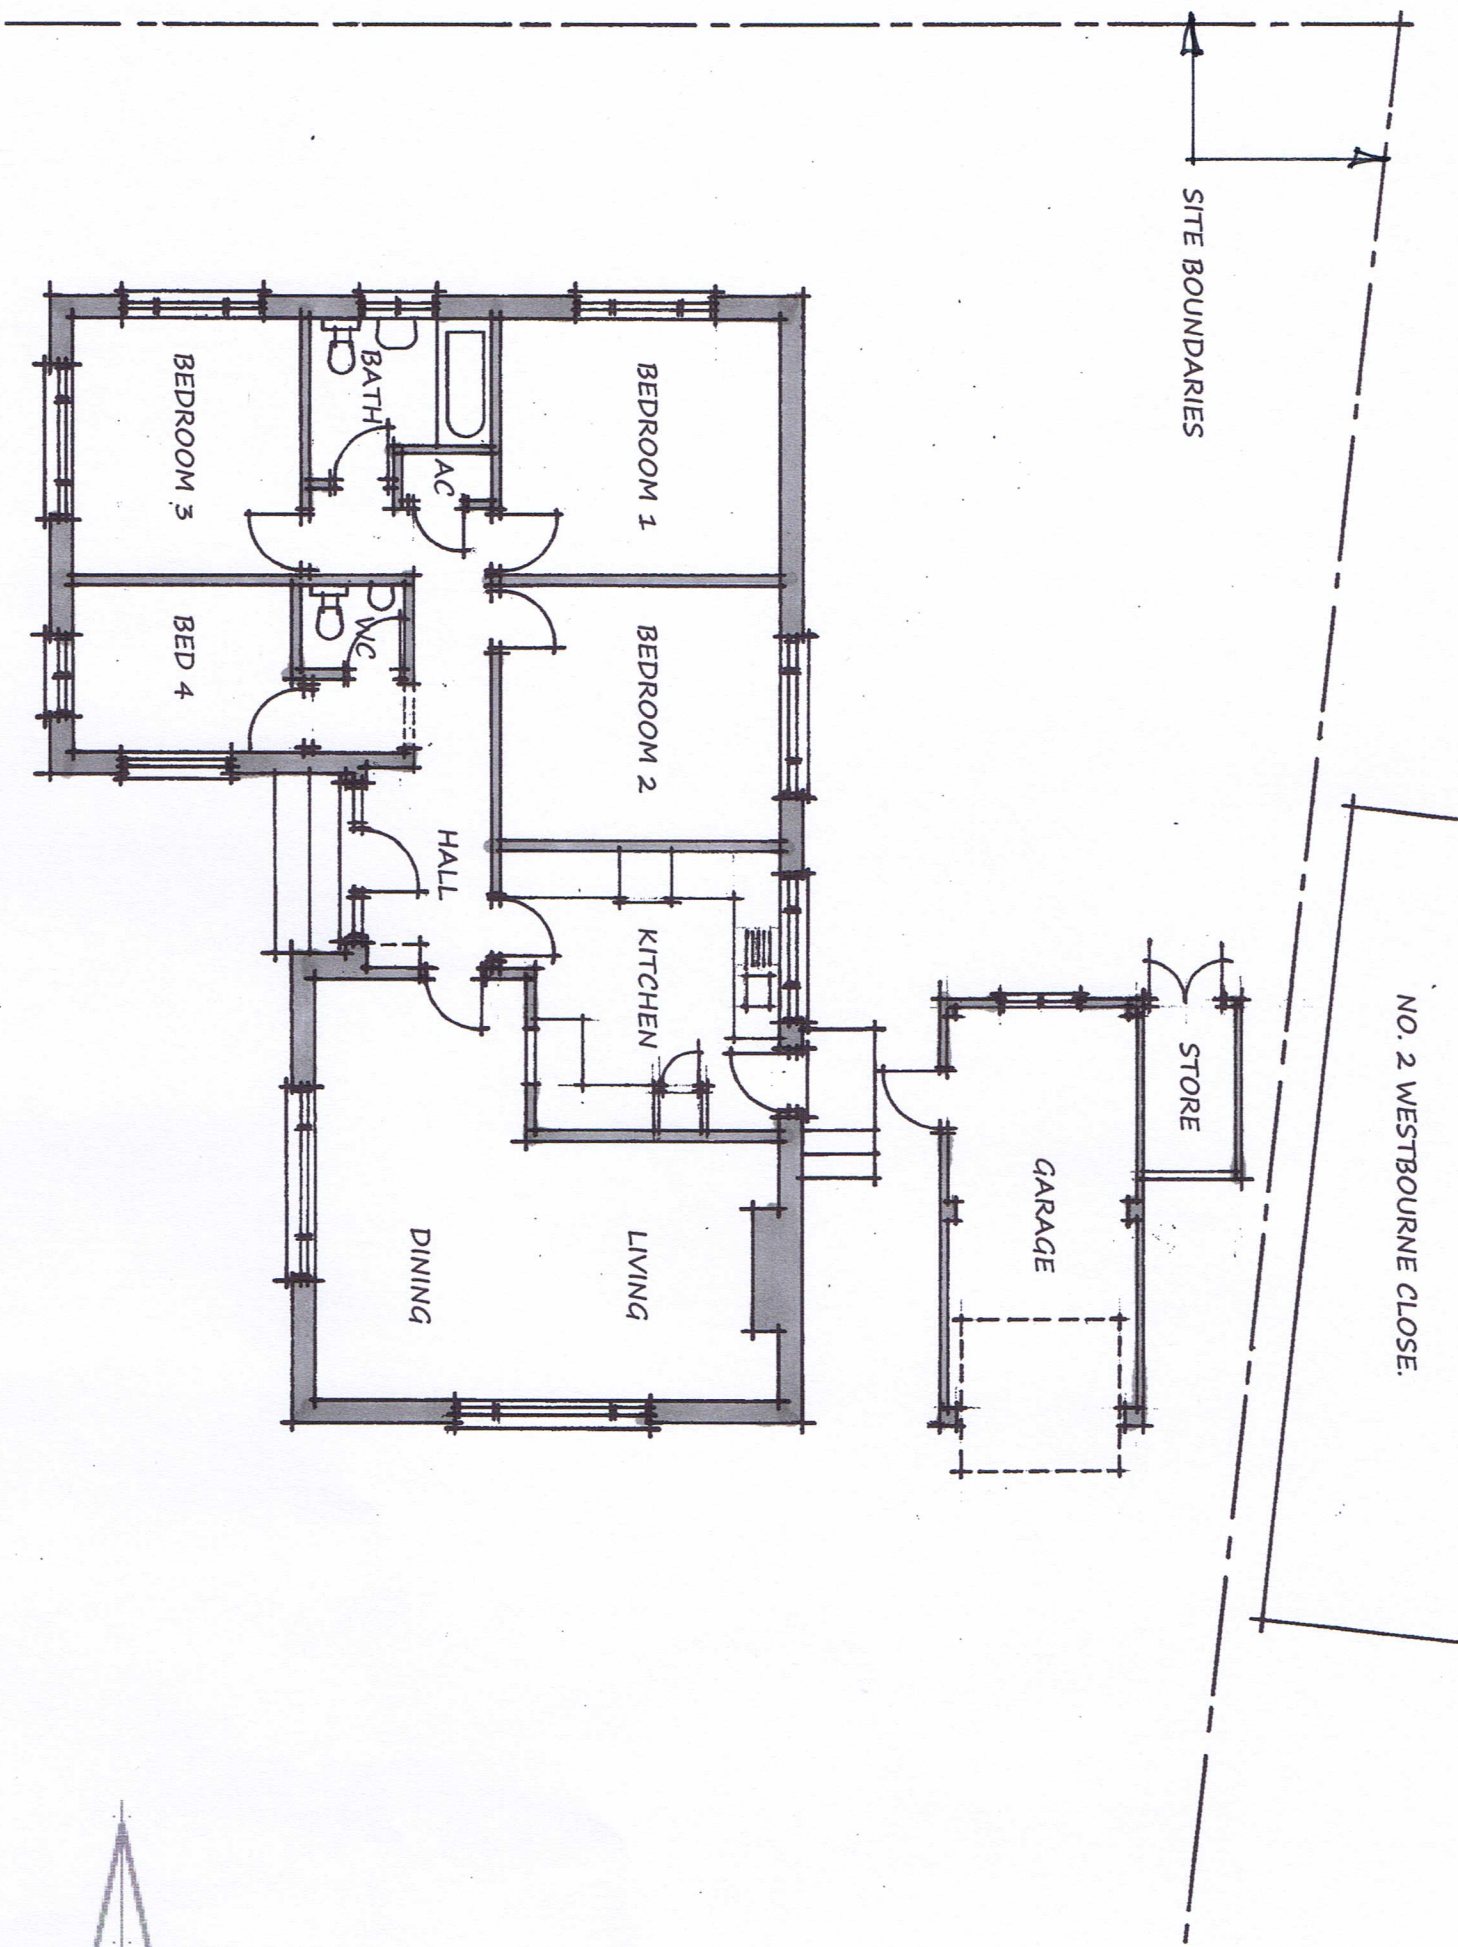

EXISTING FLOOR PLAN LAYOUT. SCALE 1:100 @ A3

EXISTING FLOOR PLAN

SCALE 1:100 @ A3

PROJECT		REVISION	
PROPOSED EXTENSIONS/ALTERATIONS TO: 1 WESTBOURNE CLOSE, EMSWORTH, PO10 7QY			
DETAIL			
EXISTING FLOOR PLAN			
DATE NOV 2020	SCALE AS SHOWN @ A3	DRAWING NO. ADP2003/P/03	SEE PLAN TITLE SCALE AT RELEVANT INTERVALS

Austin Design Partnership
Architecture · Planning · Building Regulations

ADP

ADP, Fenwick 2, Pikes Hill, Lyndhurst, Hampshire, SO43 7NG
T: 02380 282862 E: office@adustindp.co.uk W: www.adustindp.co.uk