



© Crown Copyright 2021
Ordnance Survey Licence no. 100053143

Location Plan
1:1250 @ A3

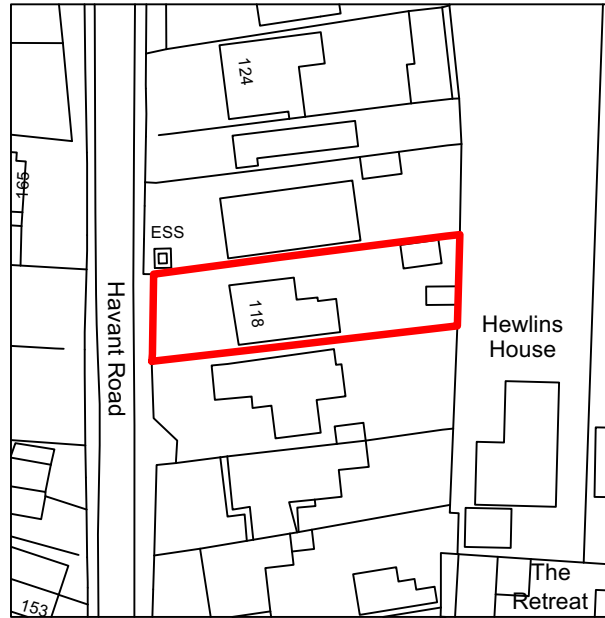

Proposed Site Plan
1:200 @ A3

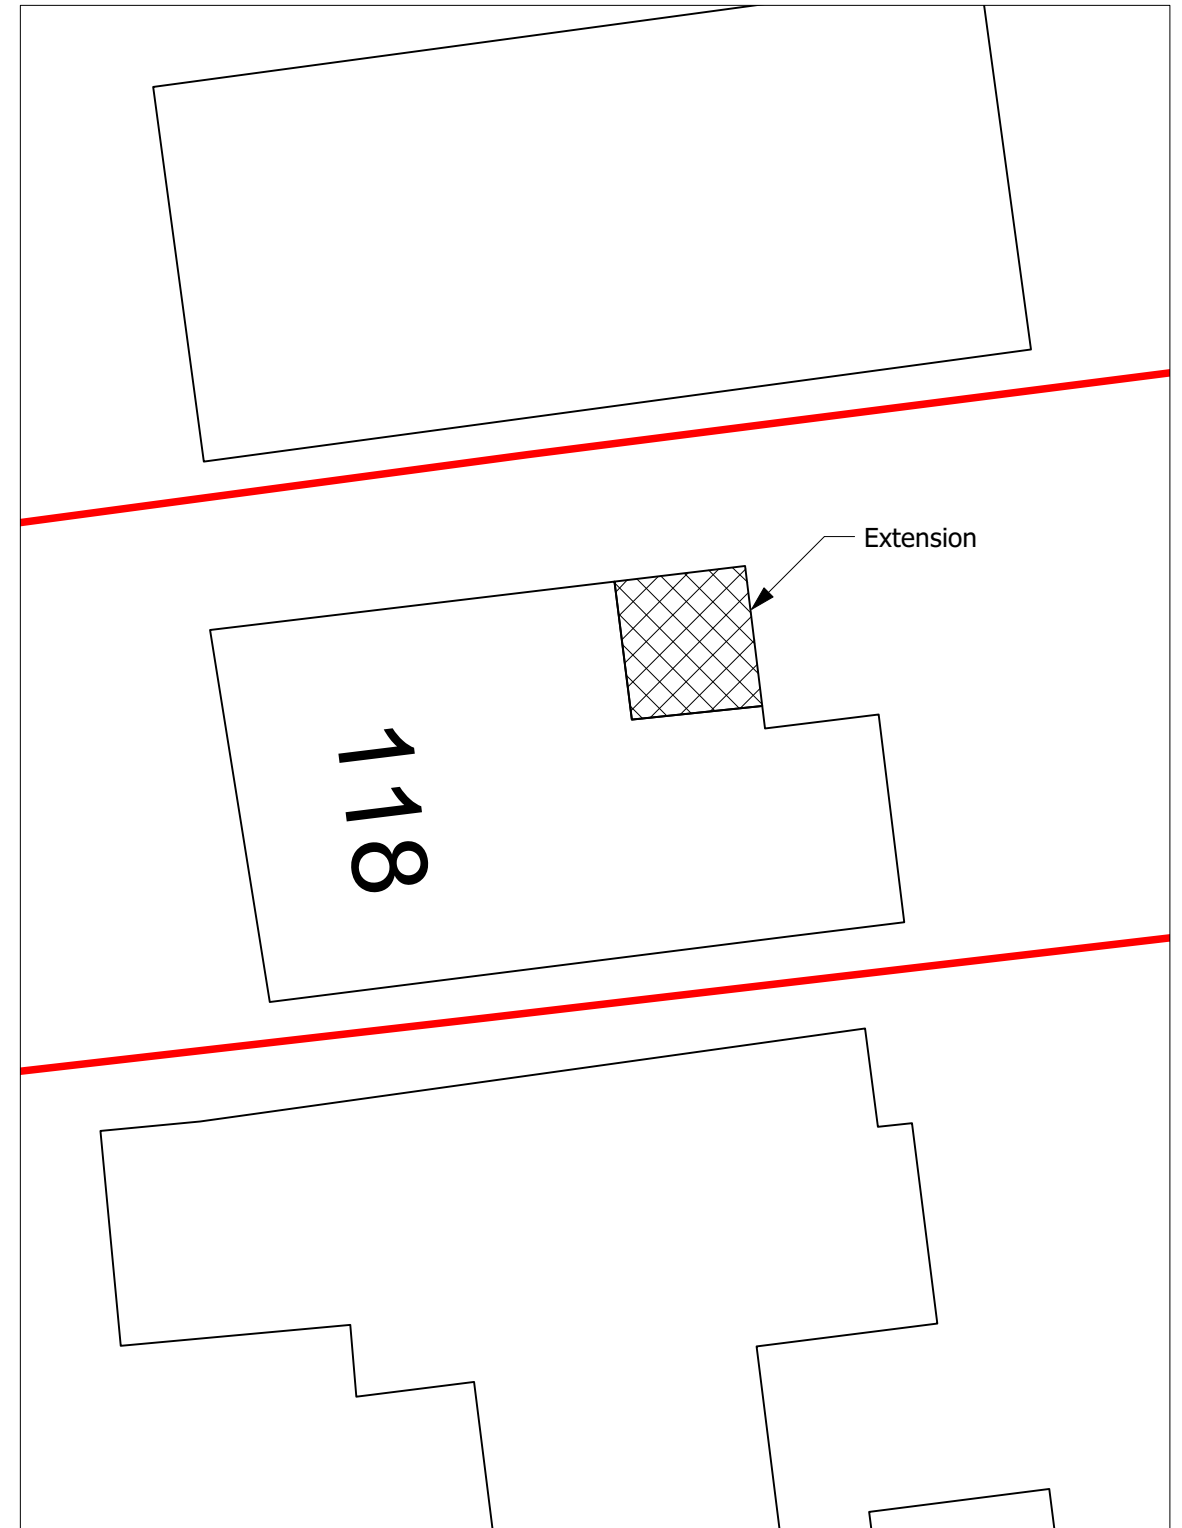

A	12.05.21	Location plan scale amended		Client	Mr & Mrs B. Stokes		The Copyright of this drawing belongs to HSR Design and may not be reproduced, copied or altered in any way without written authority. Use written dimensions only. All dimensions to be checked on site prior to commencement of work.				
Rev.	Date	Description		Job	118 Havant Road Hayling Island PO11 0LJ						
Drawing Status PLANNING						Drawing Title Location and Site Plan			Job No. 350	Drawing No. 01	Revision A
Date	March 2021		Scale			as shown	Drawn by	CL			

29 Chestnut Road • Southampton • SO16 6BS
07980 266184 • chris@hsr-design.co.uk