


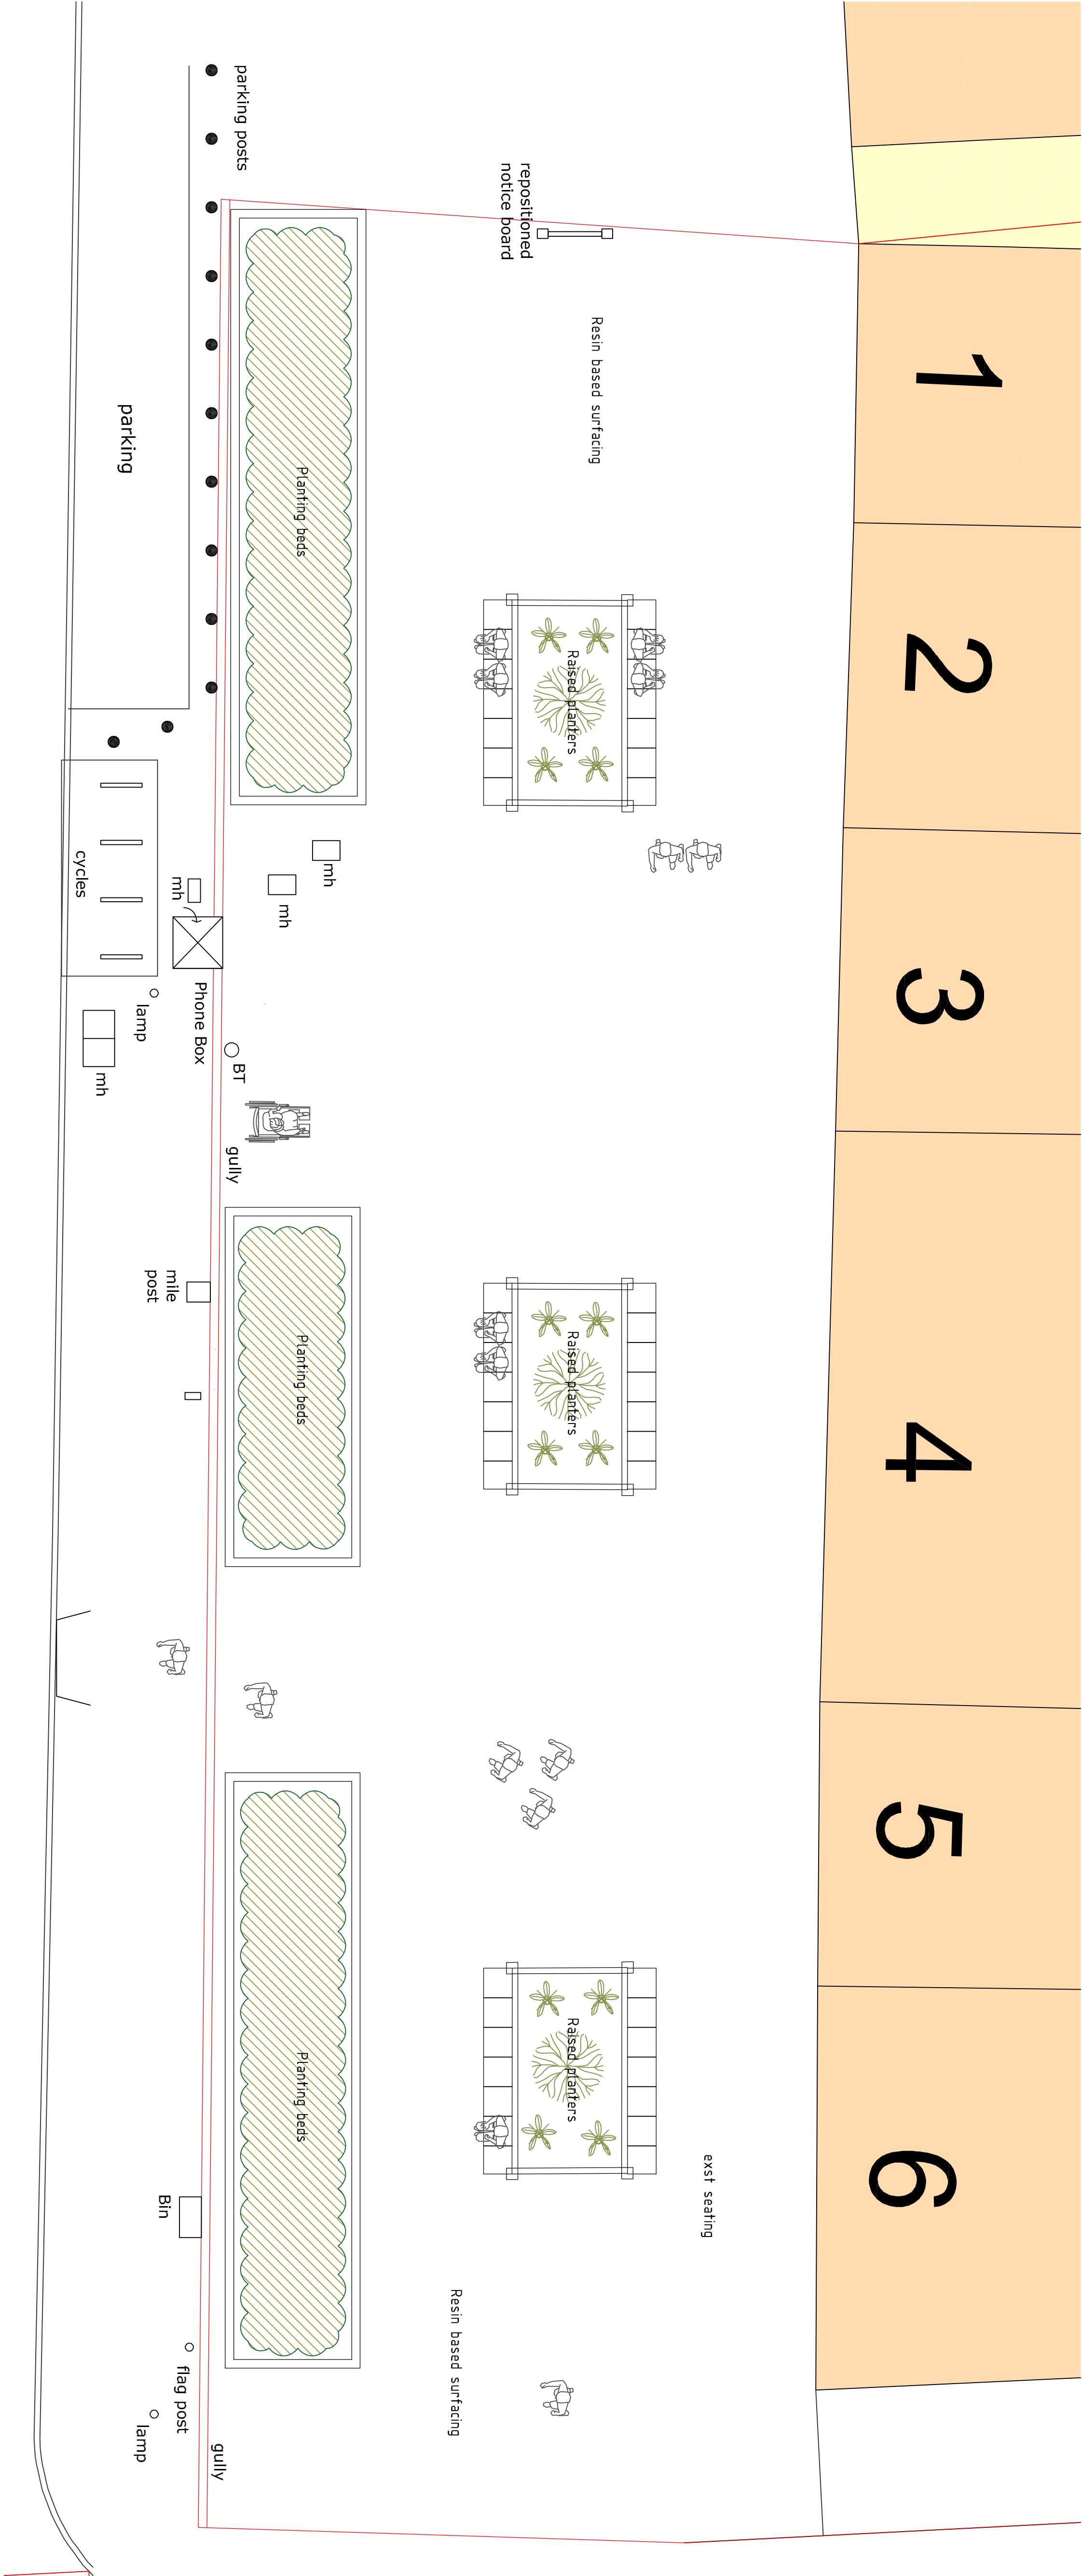

EAST ELEVATION

Revises	Description	Date	Drawn

Project: **Fernwood House**
London Rd,
Waterlooville
PO7 7HG

Drawing Title: **Proposed Landscaping**

Chris Flint Associates Ltd CHARTERED SURVEYORS - PROJECT MANAGERS DEVELOPMENT CONSULTANTS			
Drawn By CF	Date 13/03/20	SHEET SIZE A1	Approved By Date

Drawn By CFA	Date FULL	02	02	Scale 1-100
-----------------	--------------	----	----	----------------

PLANNING

2 Emerald Close Waterlooville, Hants PO7 8NZ
tel: 023 92 432484 fax: 023 92 358554
Email: info@flintassociates.co.uk