


KEY:	
cl	British Telecom
cb	Control Box
cl	Cover Level
ctv	Cable Television
dk	Drop Kerb
el	Electric
ep	Electricity Pole
fh	Fine Hydrant
gu	Gully
gst	Gas Stop Valve
ht	Height
il	Inspection Cover
lp	Invert Level
lp	Lamp Post
nkr	Marker
o/h	Overhead
pb	Post Box
pxg	Pram Crossing
np	Name Plate
s	Road Signs
sv	Stop Valve
tb	Telephone Box
tt	Traffic Light
tt	Top of Tree
th	Threshold
tw	Top of Wall
ut	Unable to Lift
vp	Vert. Signpost
wn	Water Meter
wsv	Water Stop Valve

 

469075E

469100E

469125E

NOTES:
LEVELS RELATE TO O.S. DATUM
TREE SPECIES SHOULD BE VERIFIED WHERE OF
CRITICAL IMPORTANCE
THE ARCHITECT SHOULD SATISFY HIMSELF THAT ALL TREES
LIKELY TO AFFECT HIS DESIGN HAVE BEEN SHOWN
INTER CONNECTION OF MANHOLES SHOULD BE VERIFIED
WHERE OF CRITICAL IMPORTANCE USING CCTV
PIPE SIZES & INVERTS DETERMINED WITHOUT
ENTRY INTO MANHOLE
ALL DIMENSIONS & LEVELS SHOWN IN METRES
ON SITE DIMENSION ACCURACY IS TAKEN RELATIVE TO
THE PRINTED SCALE AND SHOULD BE CHECKED ON SITE
WHERE OF CRITICAL IMPORTANCE

P STUBBINGTON
LAND SURVEYS LTD

THE MEAD
DURLEY BROOK ROAD
DURLEY
SOUTHAMPTON
HAMPSHIRE
SO32 2AR

TEL : 023 8060 1876

MOBILE: -
07973 348165

EMAIL: -
PAUL@PSLANDSURVEYS.COM

CLIENT: - SDA PLANNING

CONTRACT: - LAND TO REAR
57 LONDON ROAD
COWPLAIN




TITLE: - TOPOGRAPHIC SURVEY

SCALE: - 1: 100 @A1

DRAWING NO. 9111/01

DATE: - MARCH 2021

SURVEYOR: - PS

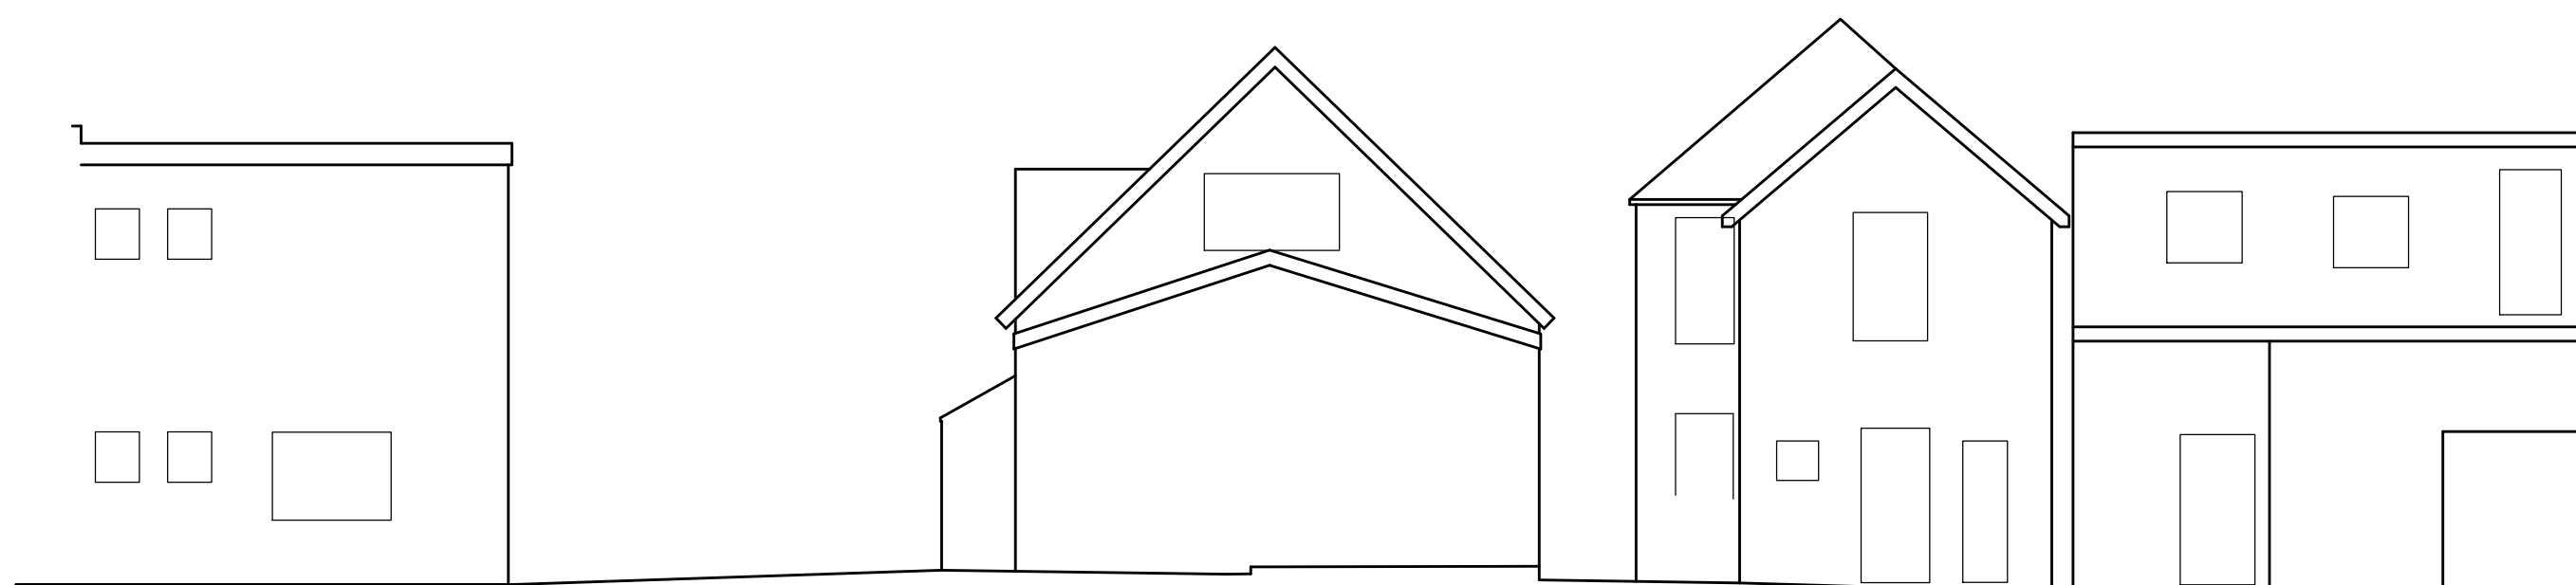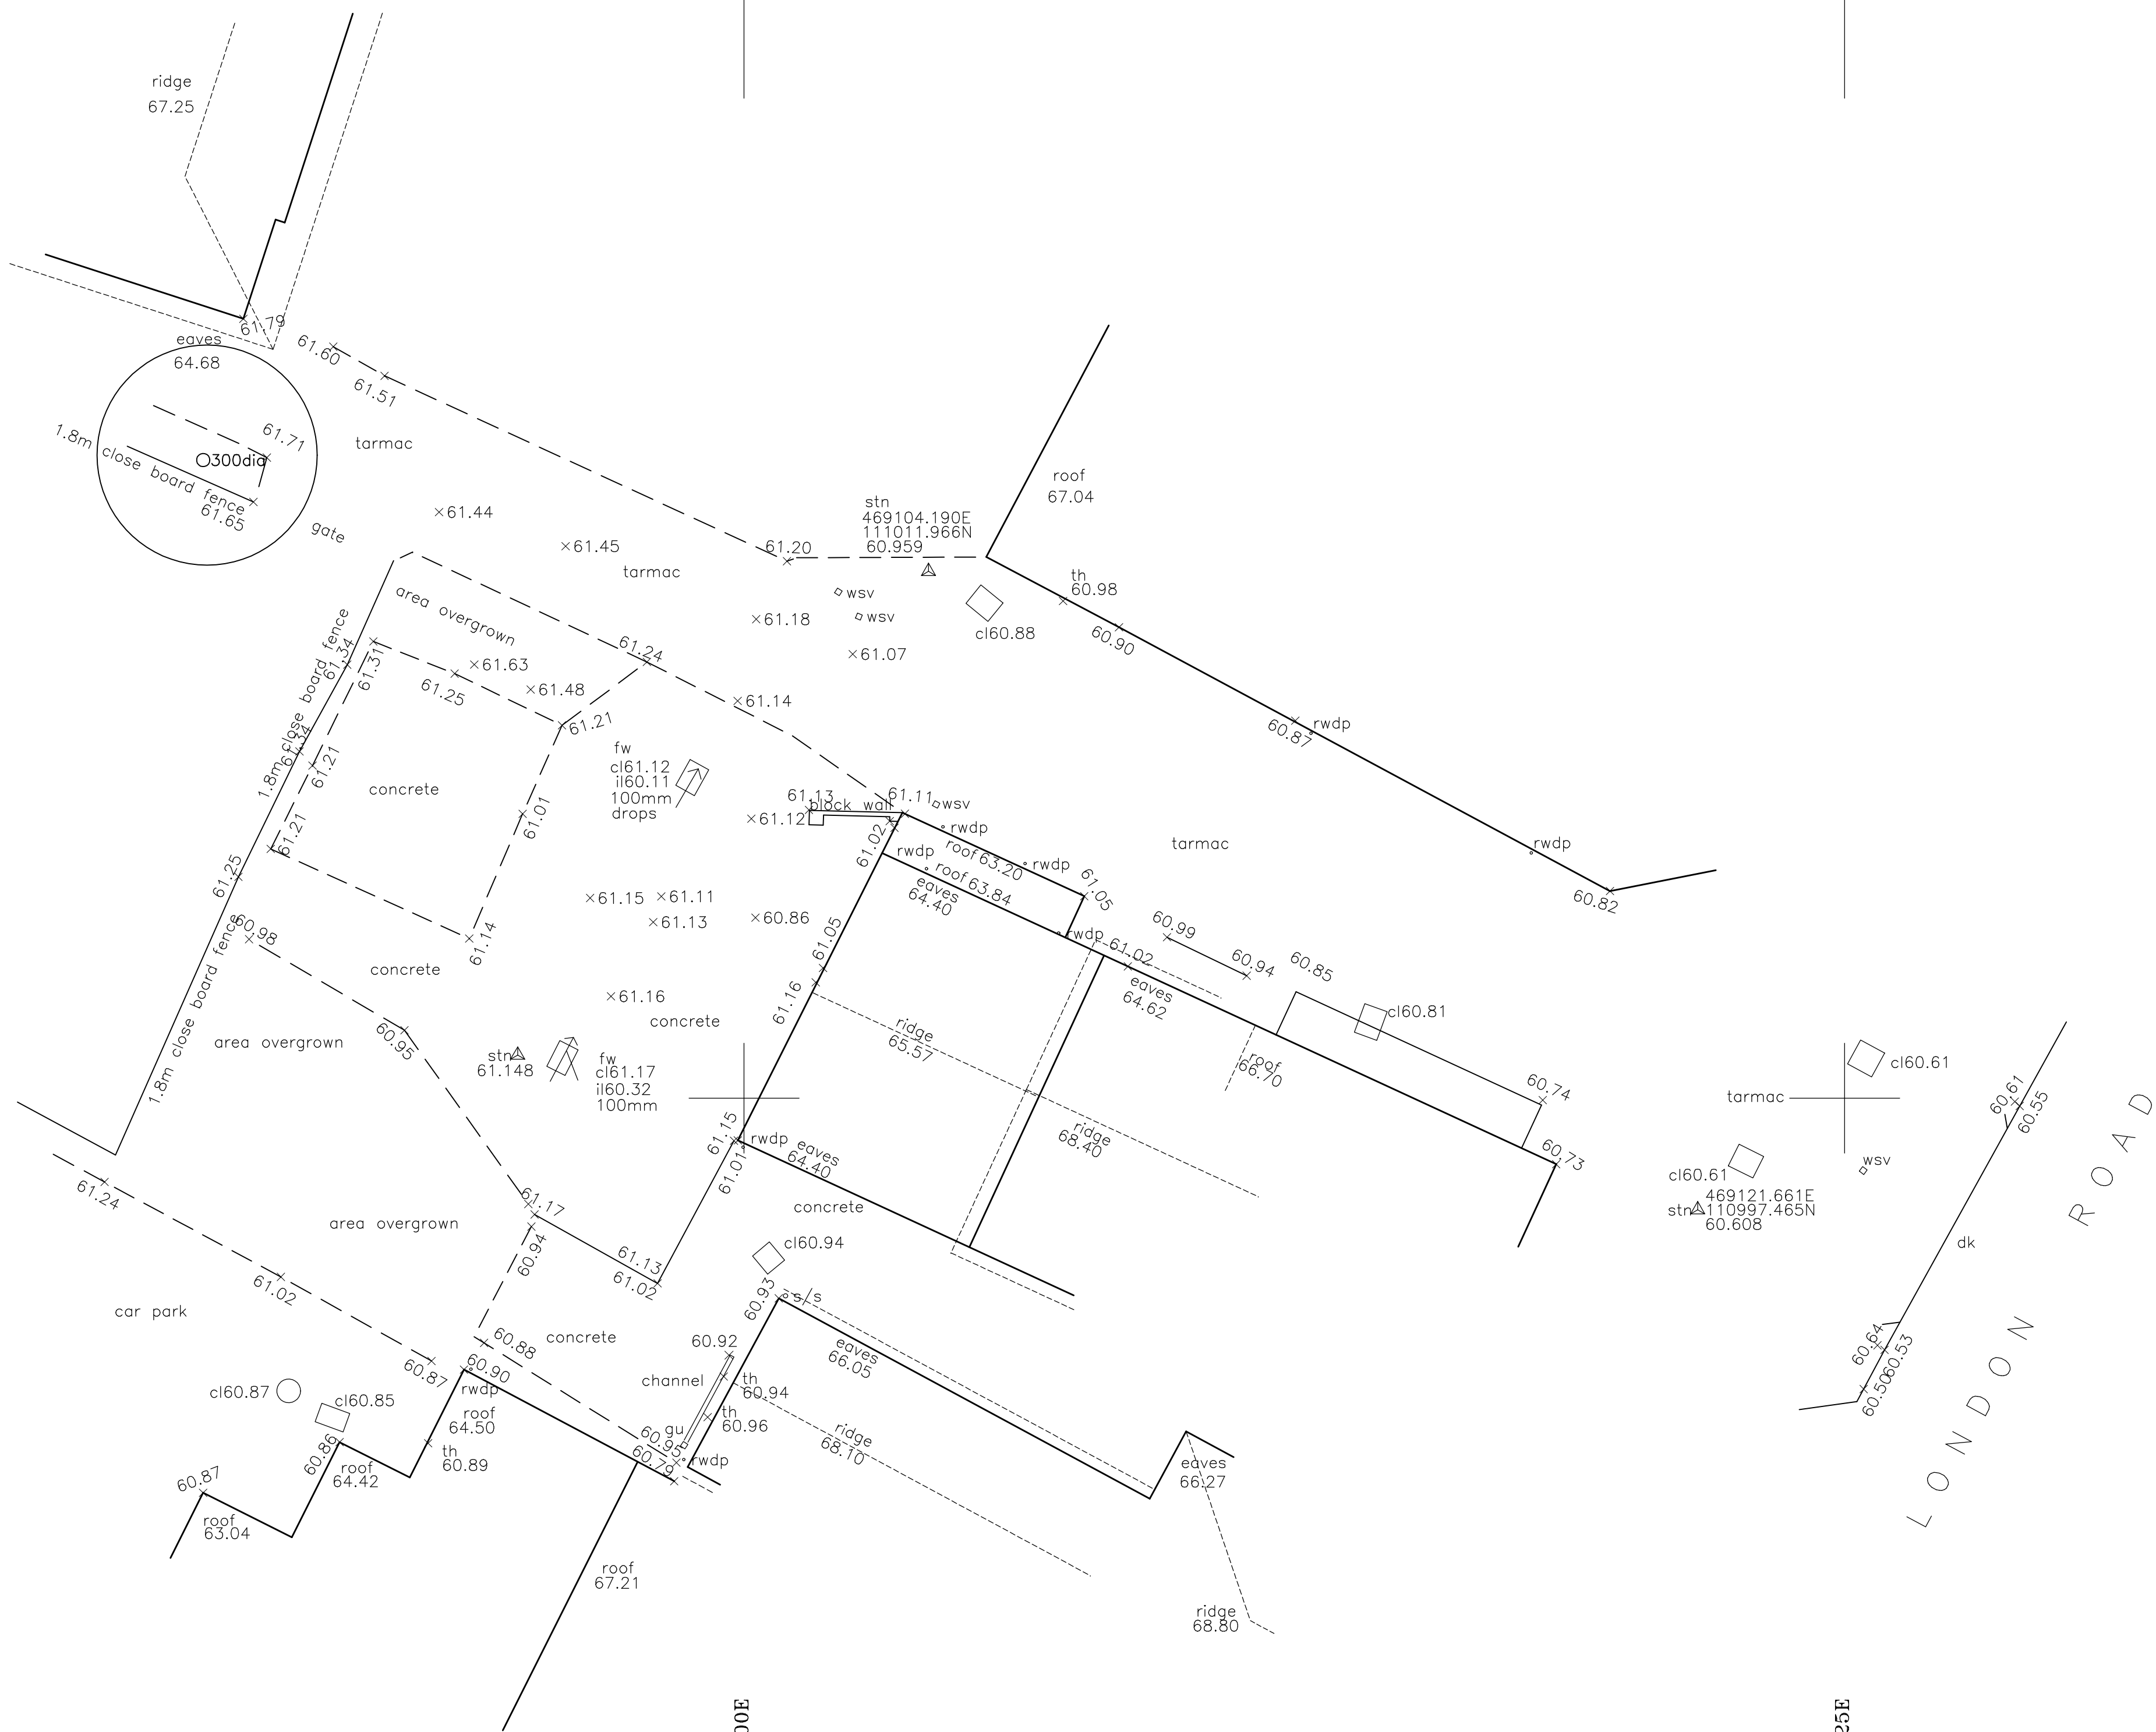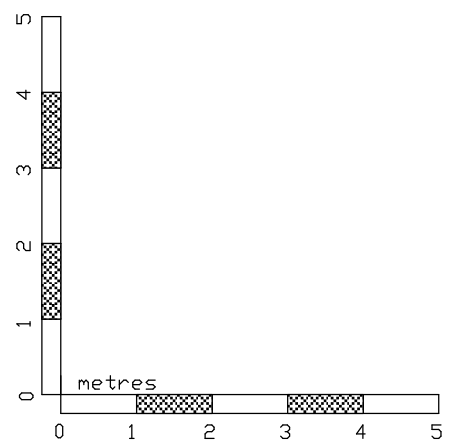

60.0m DATUM
WEST ELEVATION