



Measurements on this drawing are approximate. Measurements given here are for planning purposes only, these are not working drawings and should not be treated as such.

Rev.	Date	Note	Author	Checked
------	------	------	--------	---------

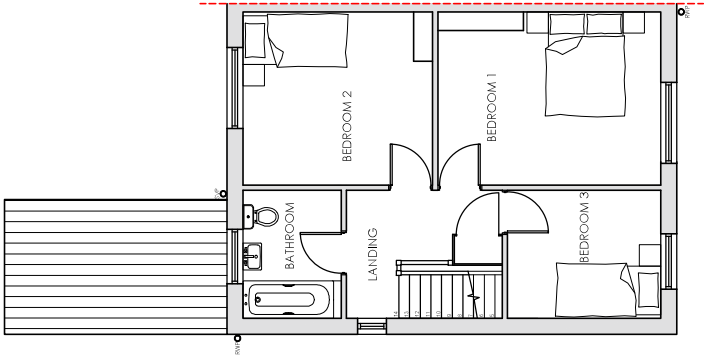

EXISTING FIRST FLOOR
SCALE 1:100

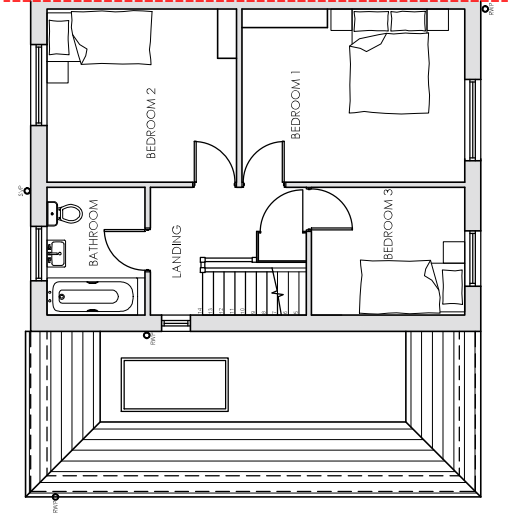


PROPOSED FIRST FLOOR
SCALE 1:100


PLAN KEY

EXISTING WALLS

NEW WALLS

BOUNDARY

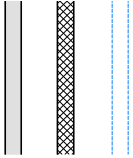

 Project	SINGLE STOREY SIDE EXTENSION 57 ST JOHN'S ROAD HAYVANT PO9 3TR				Drawing	FIRST FLOOR PLANS	
					Job-Dwg Number	2004-PL-003	
Client	MR MALLOY & MRS GOODEVE						
Status	PLANNING						
Scale	1:100		Sheet Size		A3		
Author	PW	Checked	**	Date	01/09/2020		
							



ENDURE BUILDING DESIGN LTD
18 Knowler Crescent, Conham
Worcestershire, B97 7JG
www.endurebd.com