

West Elevations
Proposed


West Elevations
Existing



1 West
1 : 200

East Elevations
Existing

East Elevations
Proposed

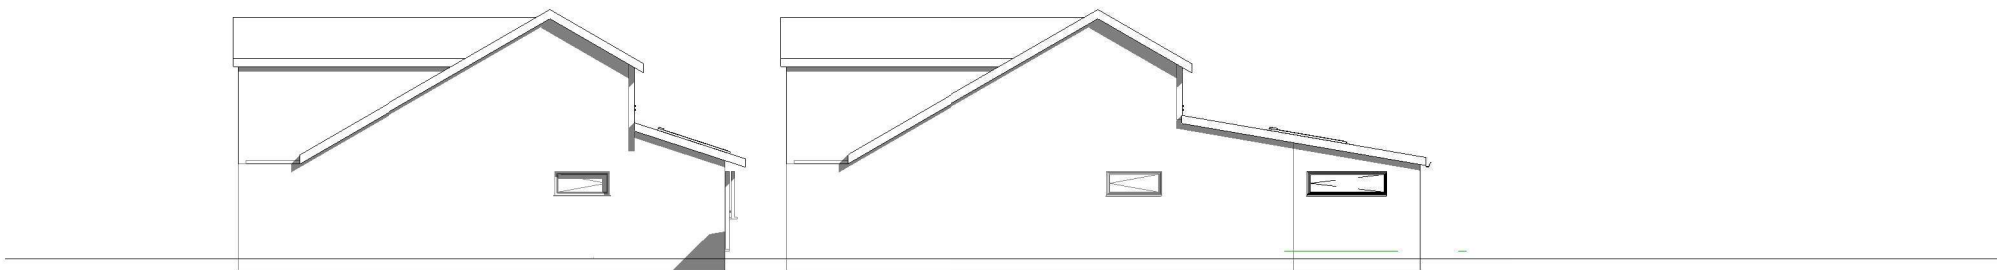

2 East
1 : 200

Scale @ A3 unless otherwsie stated

1:500										50
1:200										20
1:100										10
1:50										5

pd

parkers

executive

design

PROJECT 33 Victoria Avenue PO11 9AJ	CLIENT Satchwell			
	Date	Issue Date	Scale (@ A3)	1 : 200
SHEET E&W Elevations	Drawn by	SW	DRAWING NUMBER P104	REV
	Checked by	SR		