


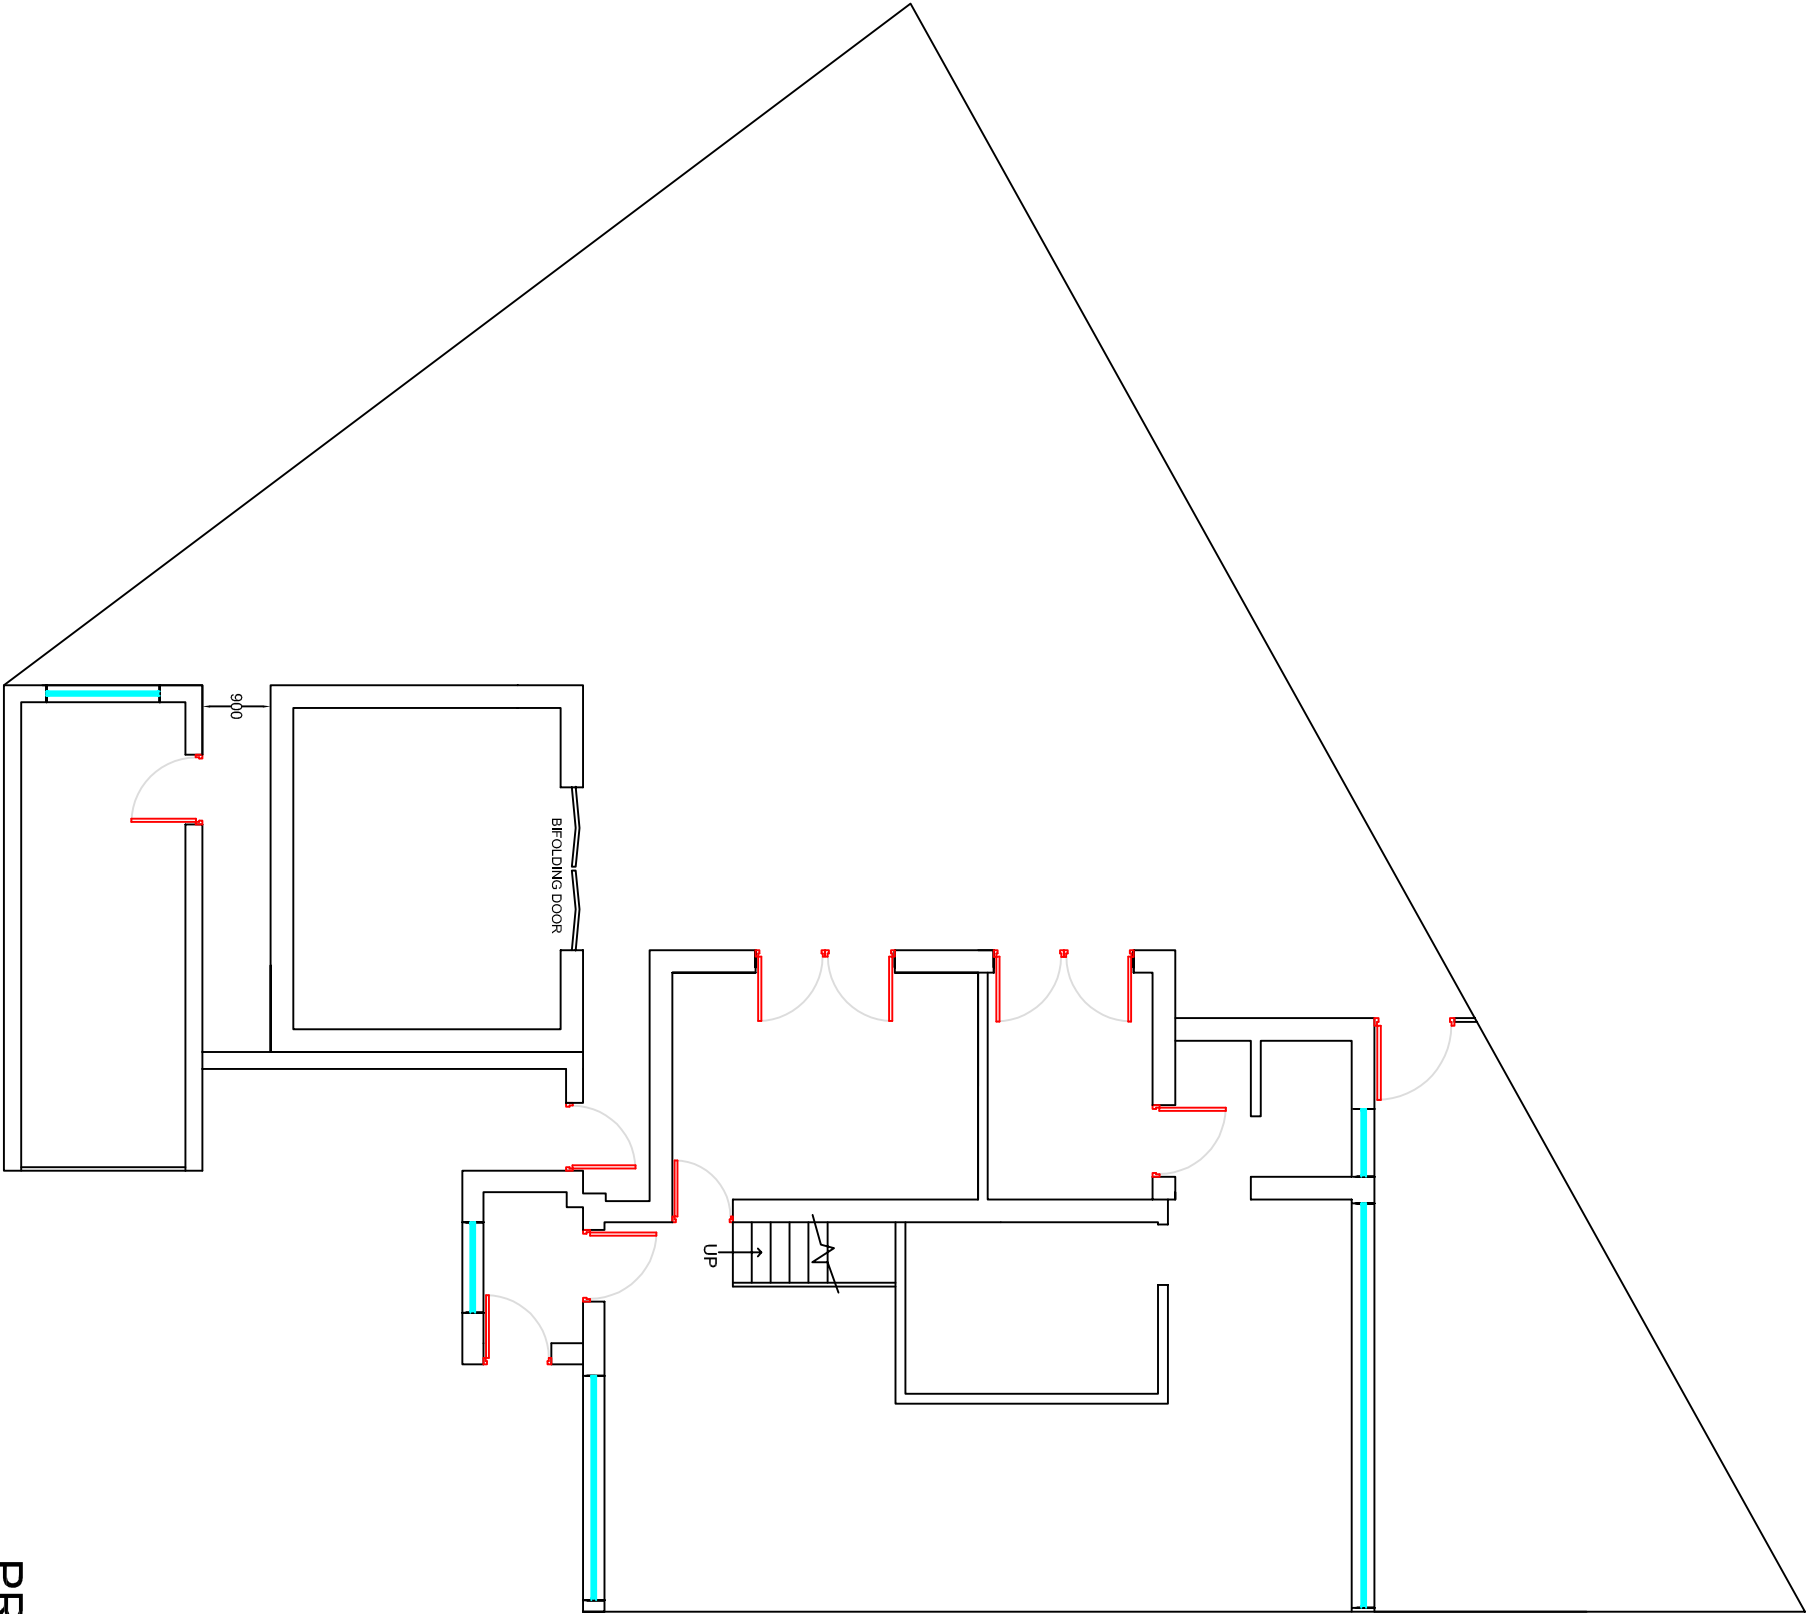

PROPOSED SITE PLAN

PROPOSED SHED FOR DEAN AT 18, MORELANDS COURT, PURBROOK, WATERLOOVILLE

Scale:1:100@A3	DWG NO:002
Drawn:Jay	Date:14/04/2021
 LG PLANNING LIMITED 81, GOLDEN GROVE SOUTHAMPTON-SO14 1RA E-Mail:j.s.kumaraguru@gmail.com	