



1 WESTBOURNE CLOSE, EMSWORTH. PO10 7QY.

PROPOSED EXTENSIONS, ASSOCIATED INTERNAL ALTERATIONS AND NEW GARAGE/WORKSHOP.

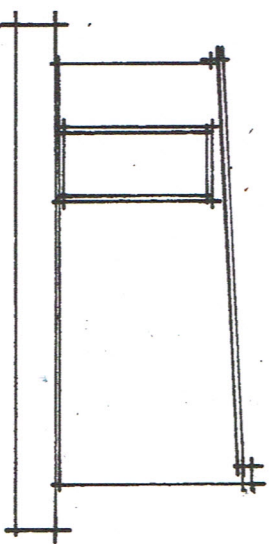


SIDE ELEVATION - WEST

SCALE 1:100 @ A3

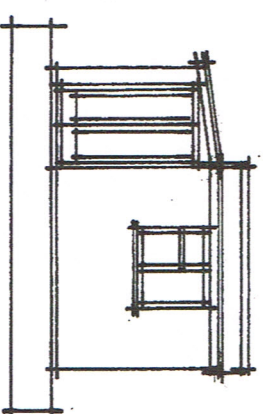


REAR ELEVATION - NORTH

SCALE 1:100 @ A3

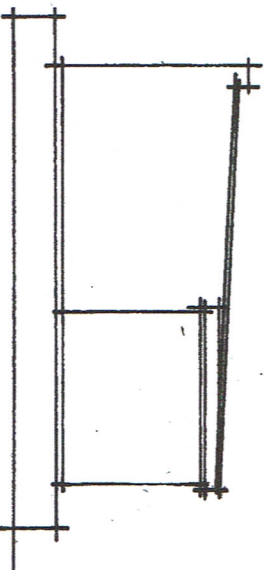

SIDE ELEVATION - EAST


SCALE 1:100 @ A3

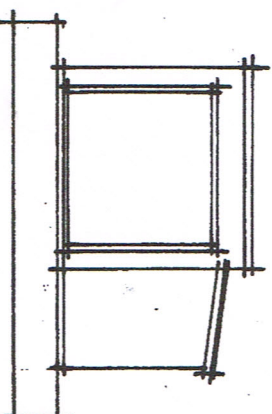

FRONT ELEVATION - SOUTH


SCALE 1:100 @ A3

EXISTING GARAGE AND STORE.

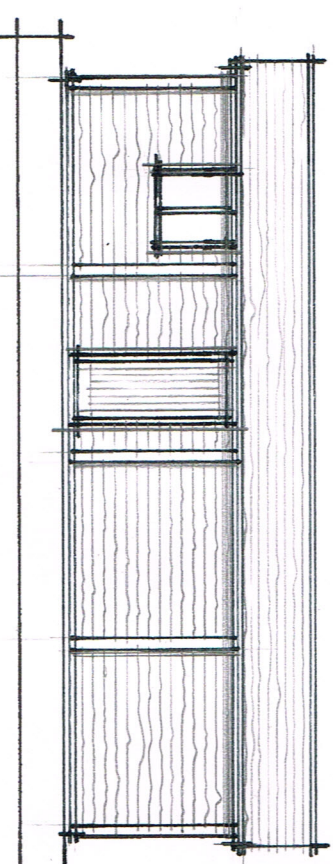


SIDE ELEVATION - WEST

SCALE 1:100 @ A3

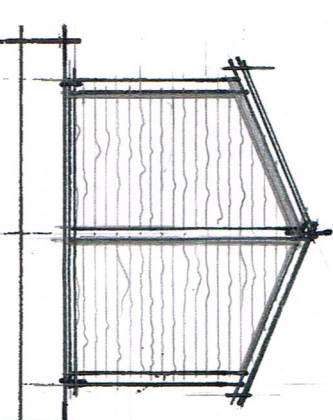


REAR ELE' - NORTH

SCALE 1:100 @ A3

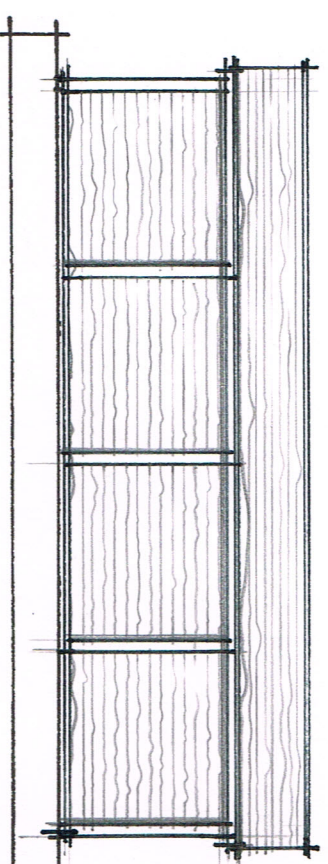

SIDE ELEVATION - EAST

SCALE 1:100 @ A3

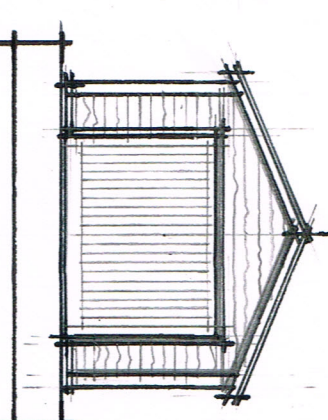

FRONT ELE' - NORTH

SCALE 1:100 @ A3

PROPOSED GARAGE AND WORKSHOP.

0601-121 PROPOSED EXTENSIONS/ALTERATIONS TO: 1. WESTBOURNE CLOSE, EMSWORTH, POLO 74Y	01/11/2020 REV'G'
0601-121 EXISTING AND PROPOSED GARAGE ELEVATIONS	01/11/2020 50 mm T&G SCALE AT 1:1000
DATE: NOV 2020 SCALE: AS SHOWN @ A3 DRAWING NO. ADP2005/17/07	01/11/2020 50 mm T&G SCALE AT 1:1000