



NorwegianLog

BUILDINGS FOR LIFE


Norwegian Log Buildings Limited
230 London Road
Reading RG6 1AH
0118 966 9236
sales@norwegianlog.co.uk
www.norwegianlog.co.uk

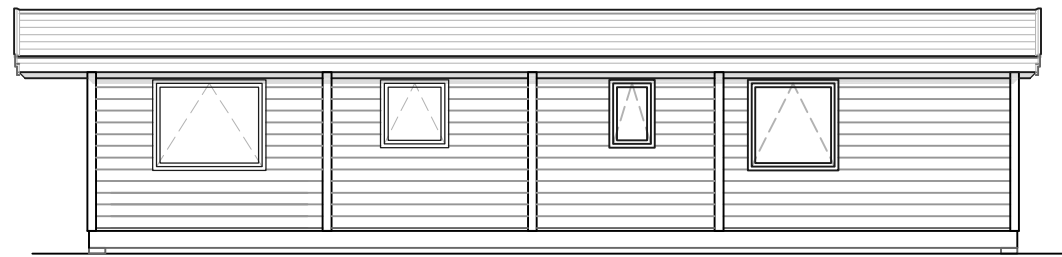


West Elevation

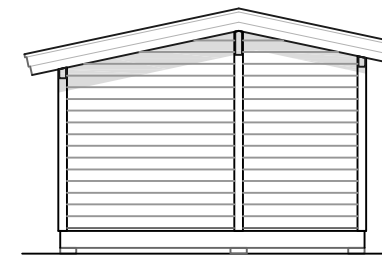


South Elevation

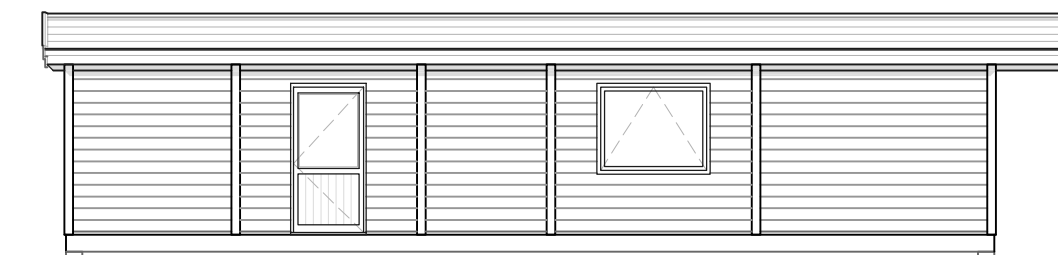


East Elevation

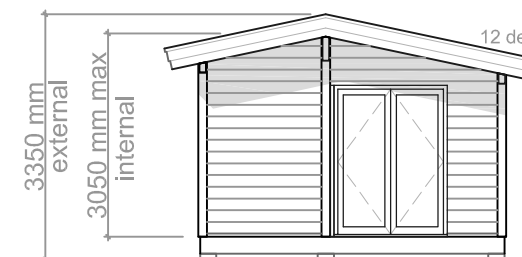

North Elevation

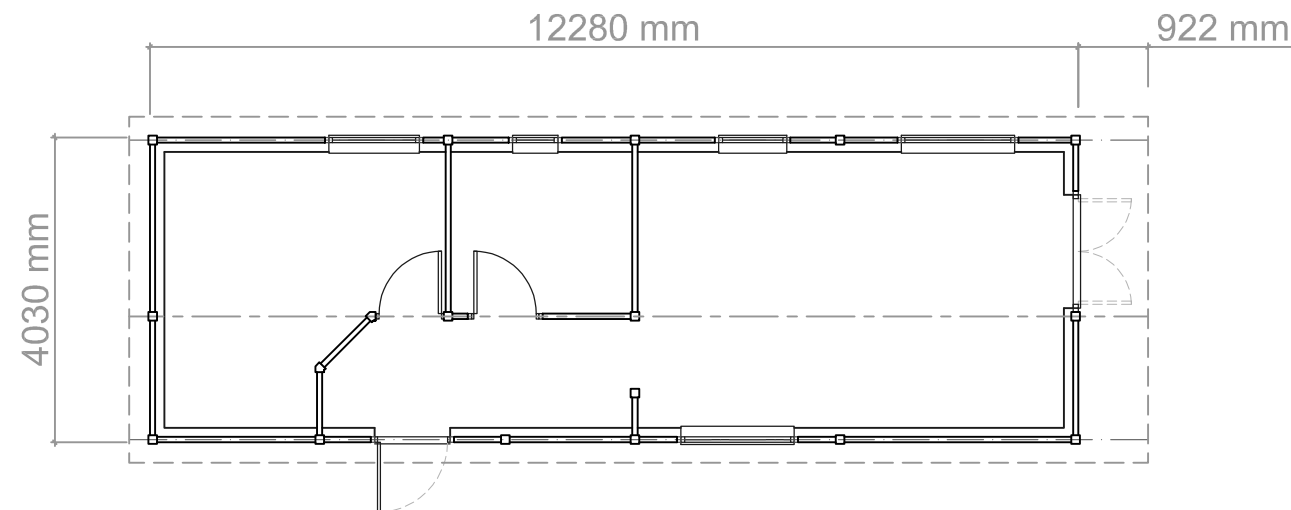

Floor Plan

 

Roof Plan 1:200

Client Mr and Mrs Hardingham 11 Fifth Avenue, Havant PO9 2PL		
Project One Bedroom Transportable to BS3632:2015 Floor Plan and Elevations		
Scale 1:100 @ A3	Drn PF	Date 12.04.2021
The copyright of this drawing remains the property of Norwegian Log Buildings Ltd and must not be transferred to a third party without the written permission of the copyright holders.		
Drg. No.	22149-05	Rev.