


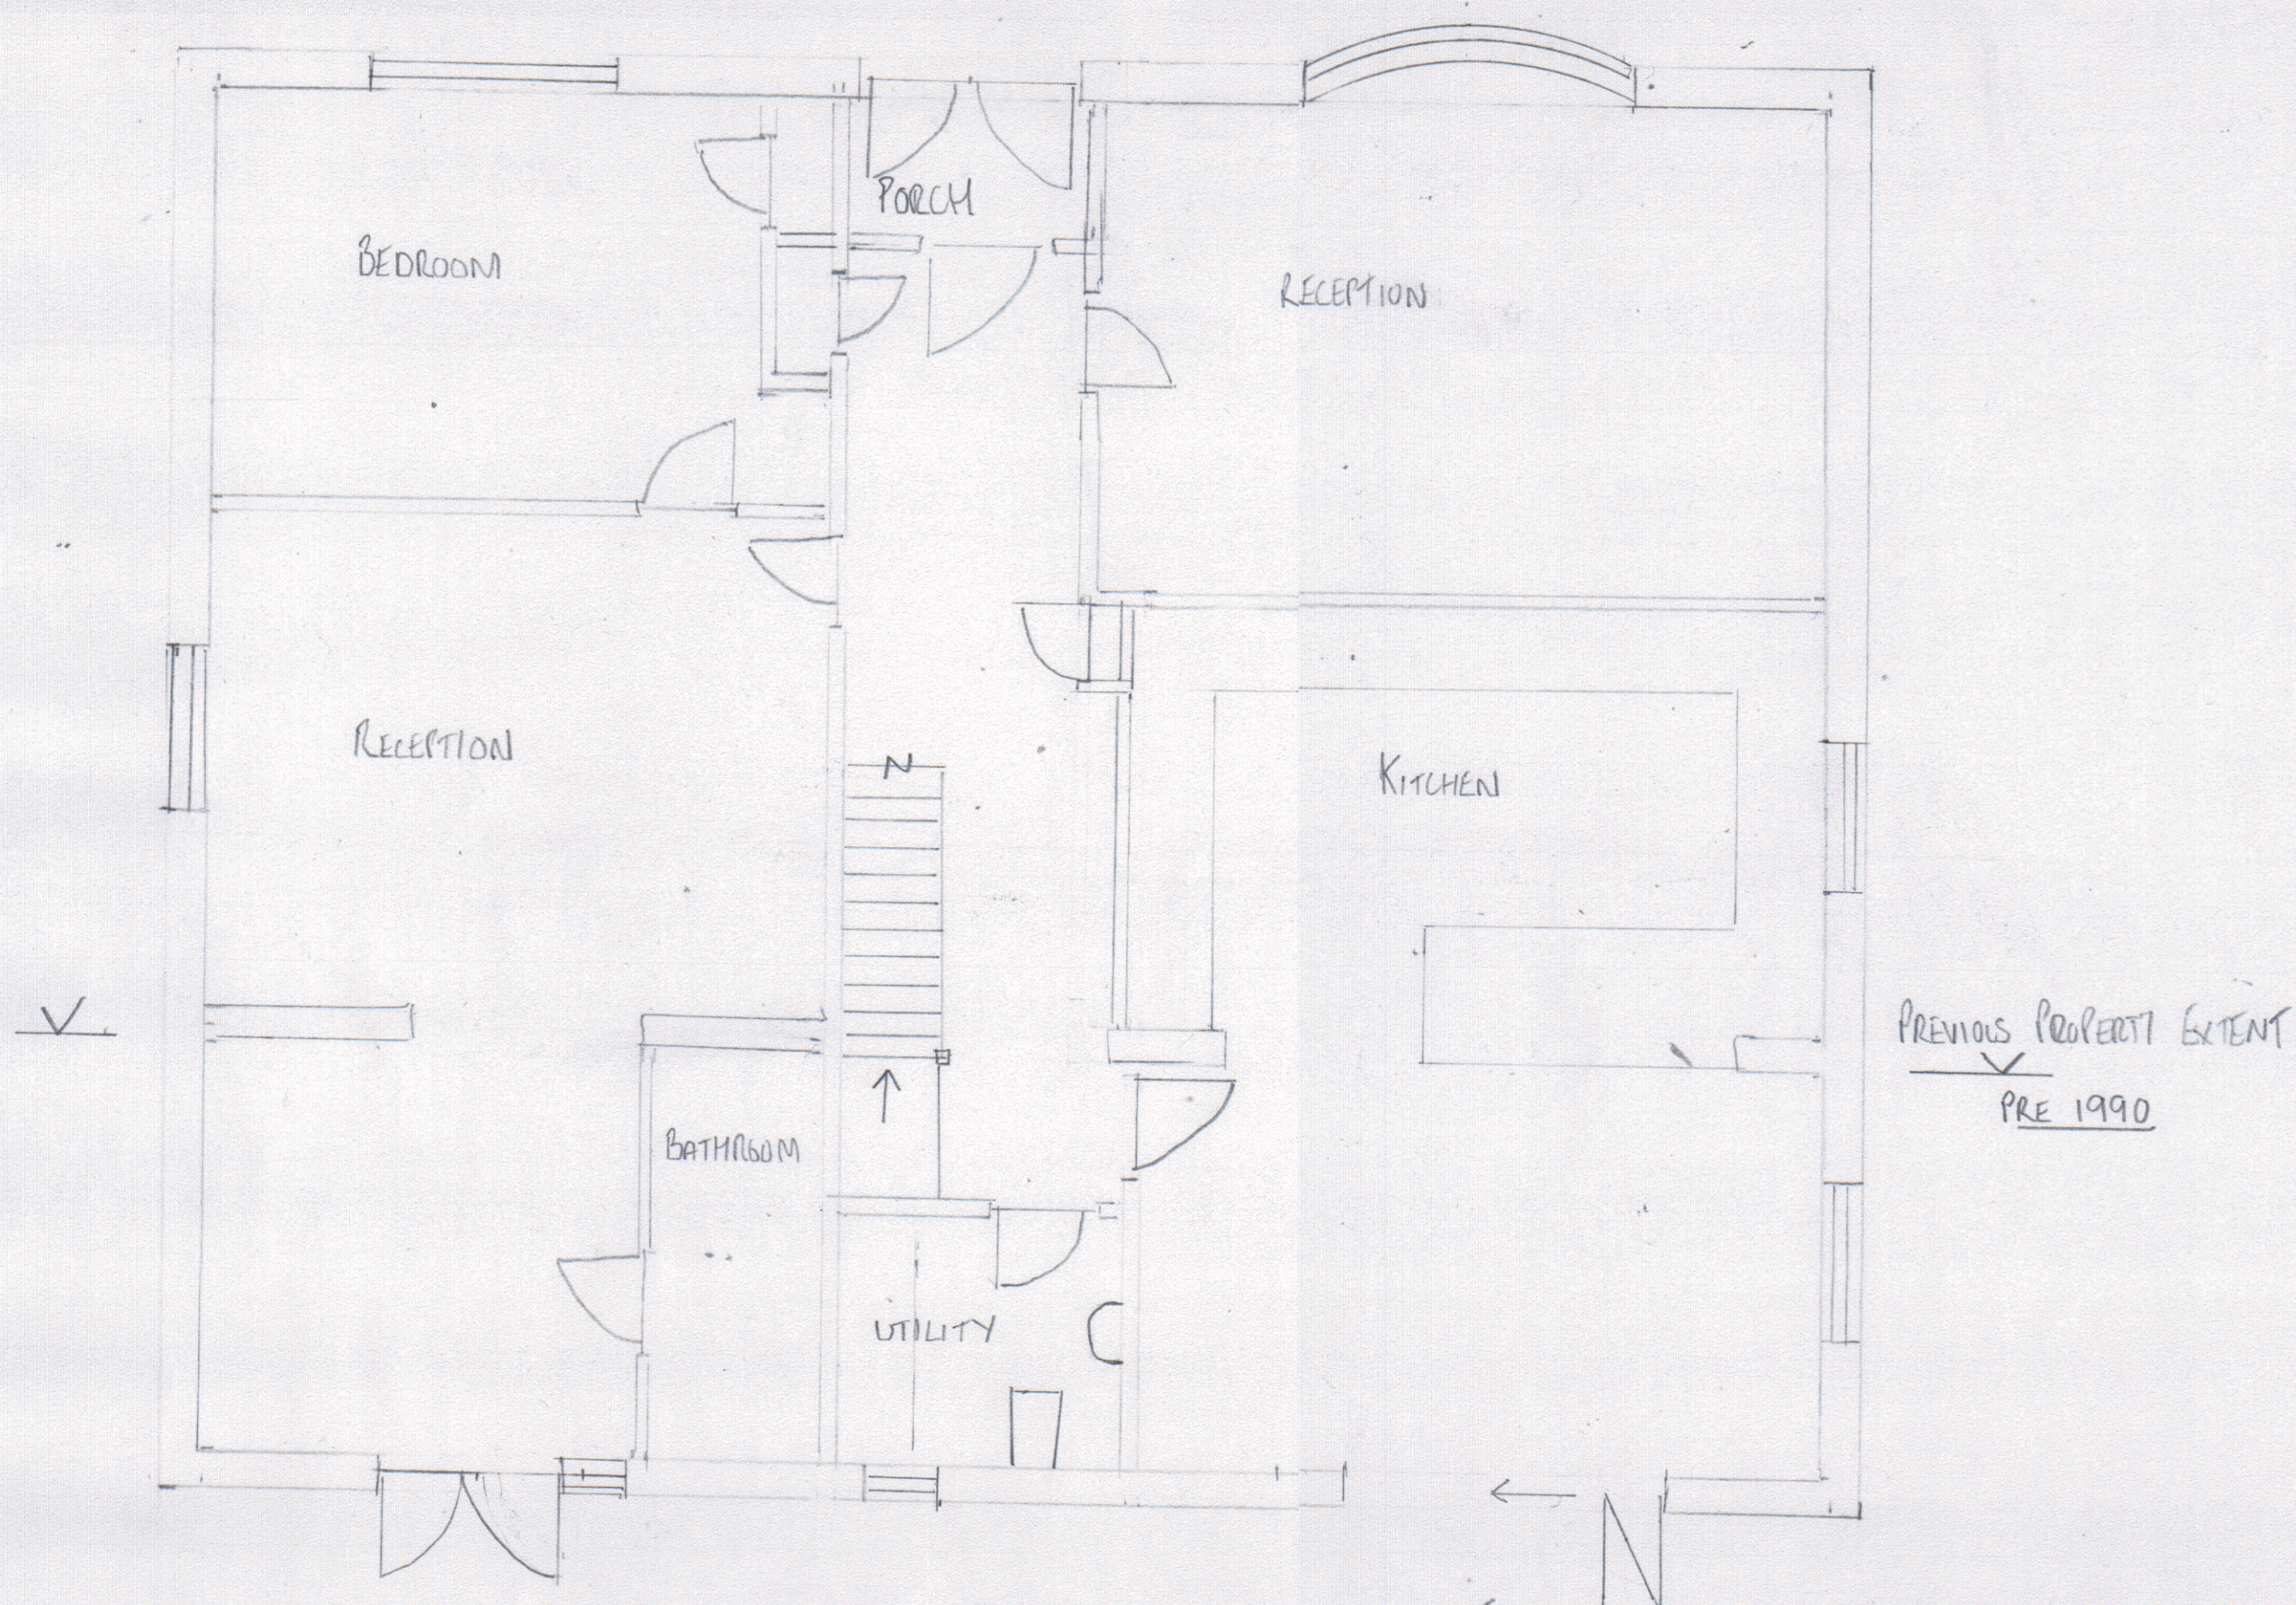


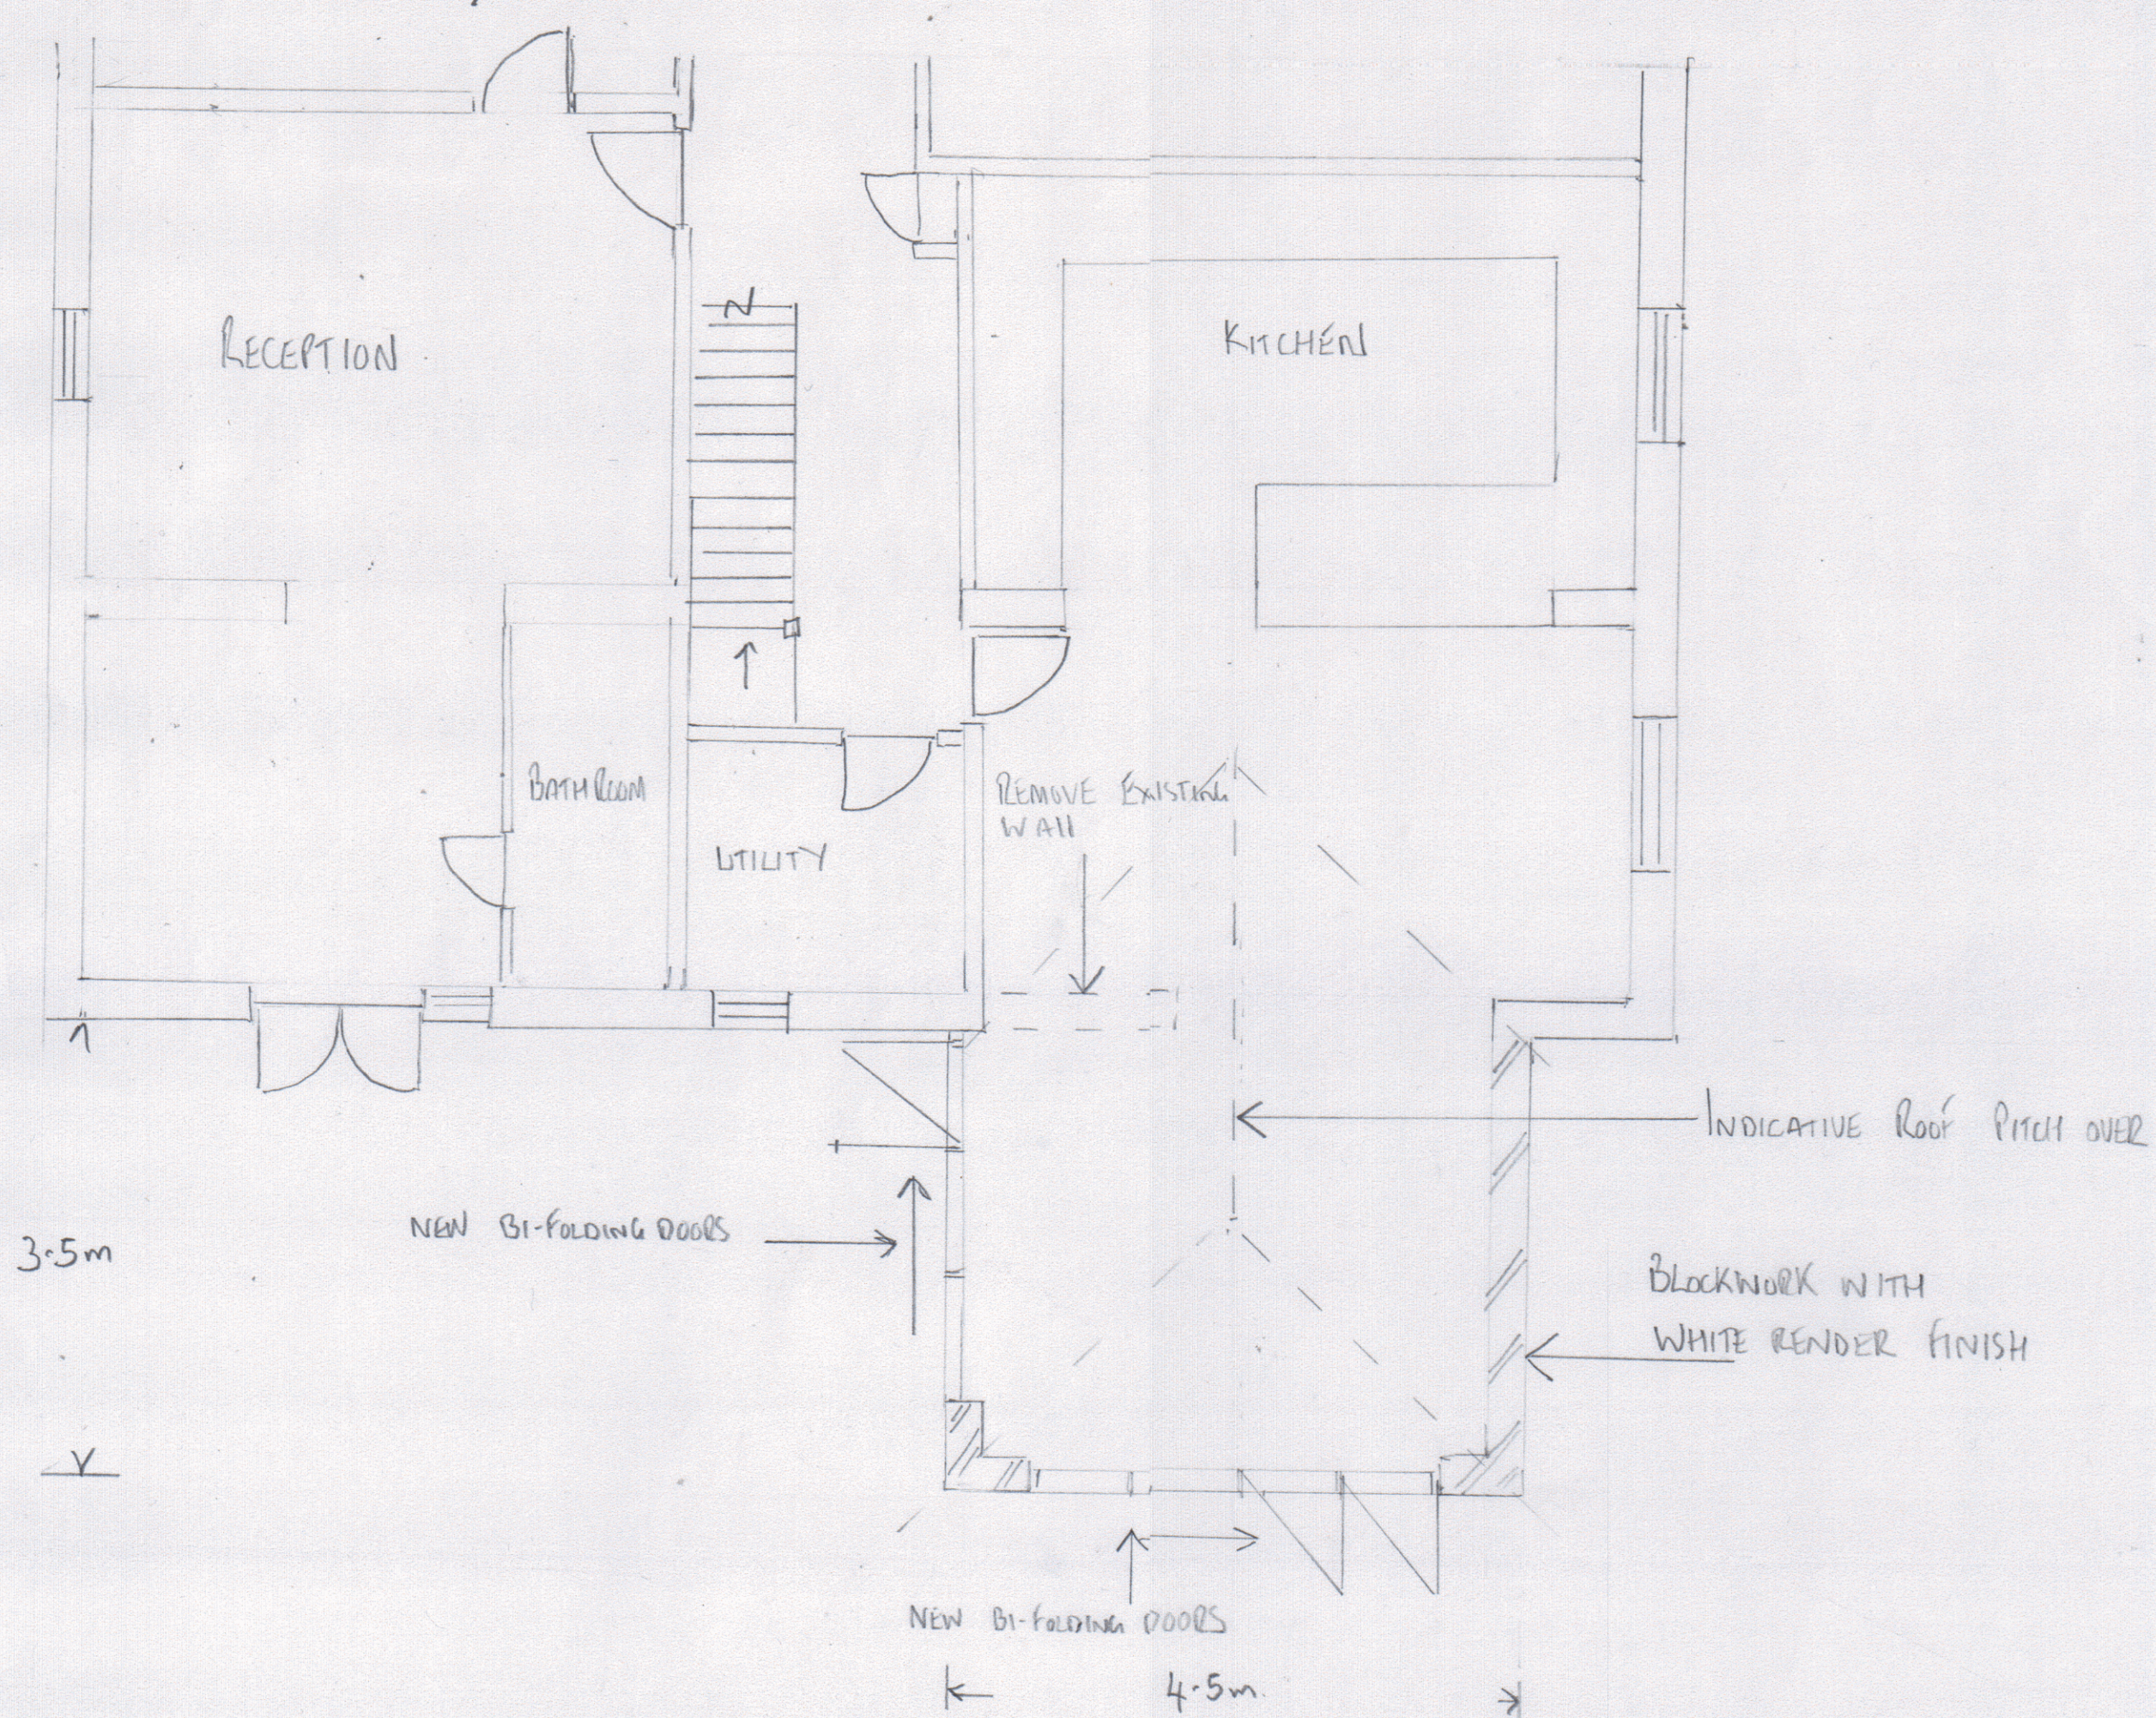


EXISTING PLAN 1:50

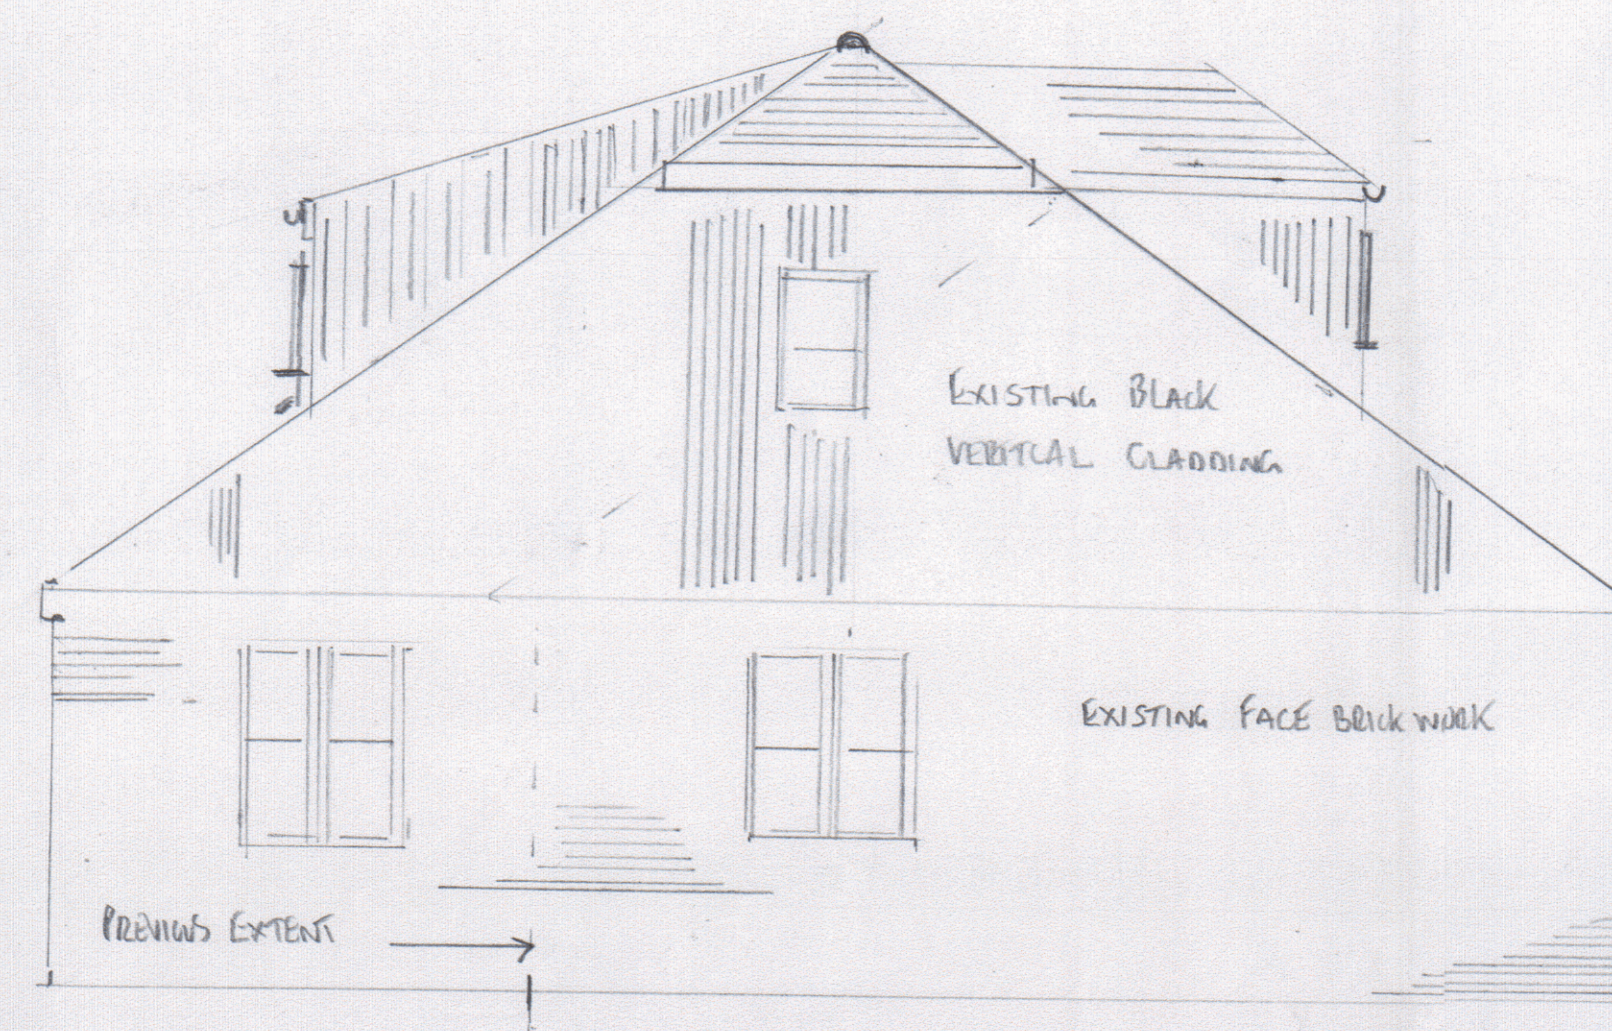

PROPOSED PLAN

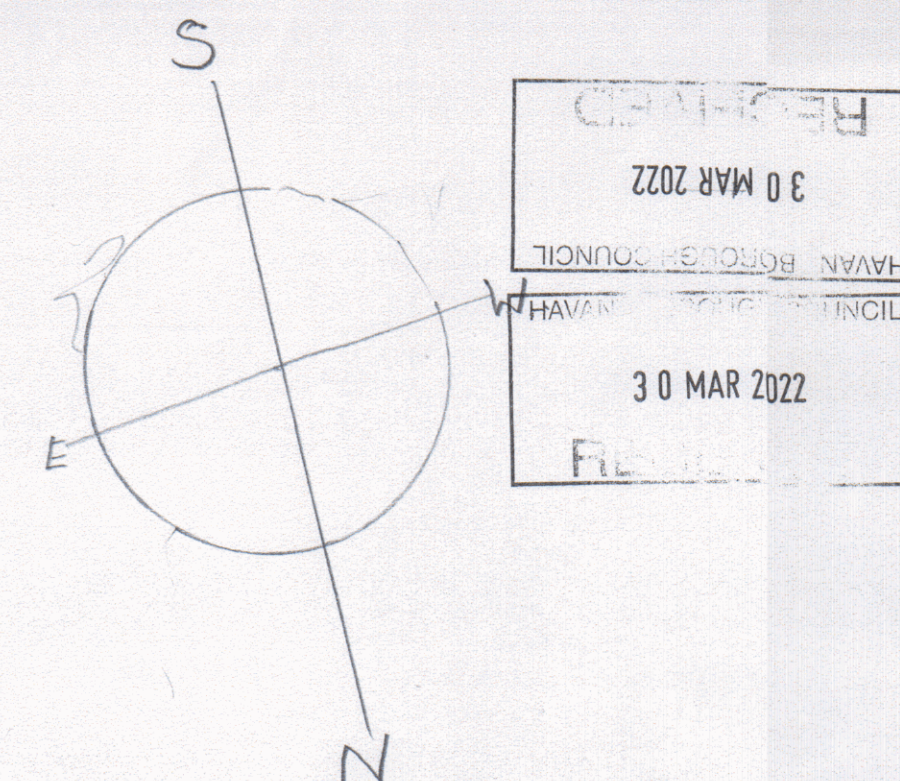

EXISTING WEST ELEVATION

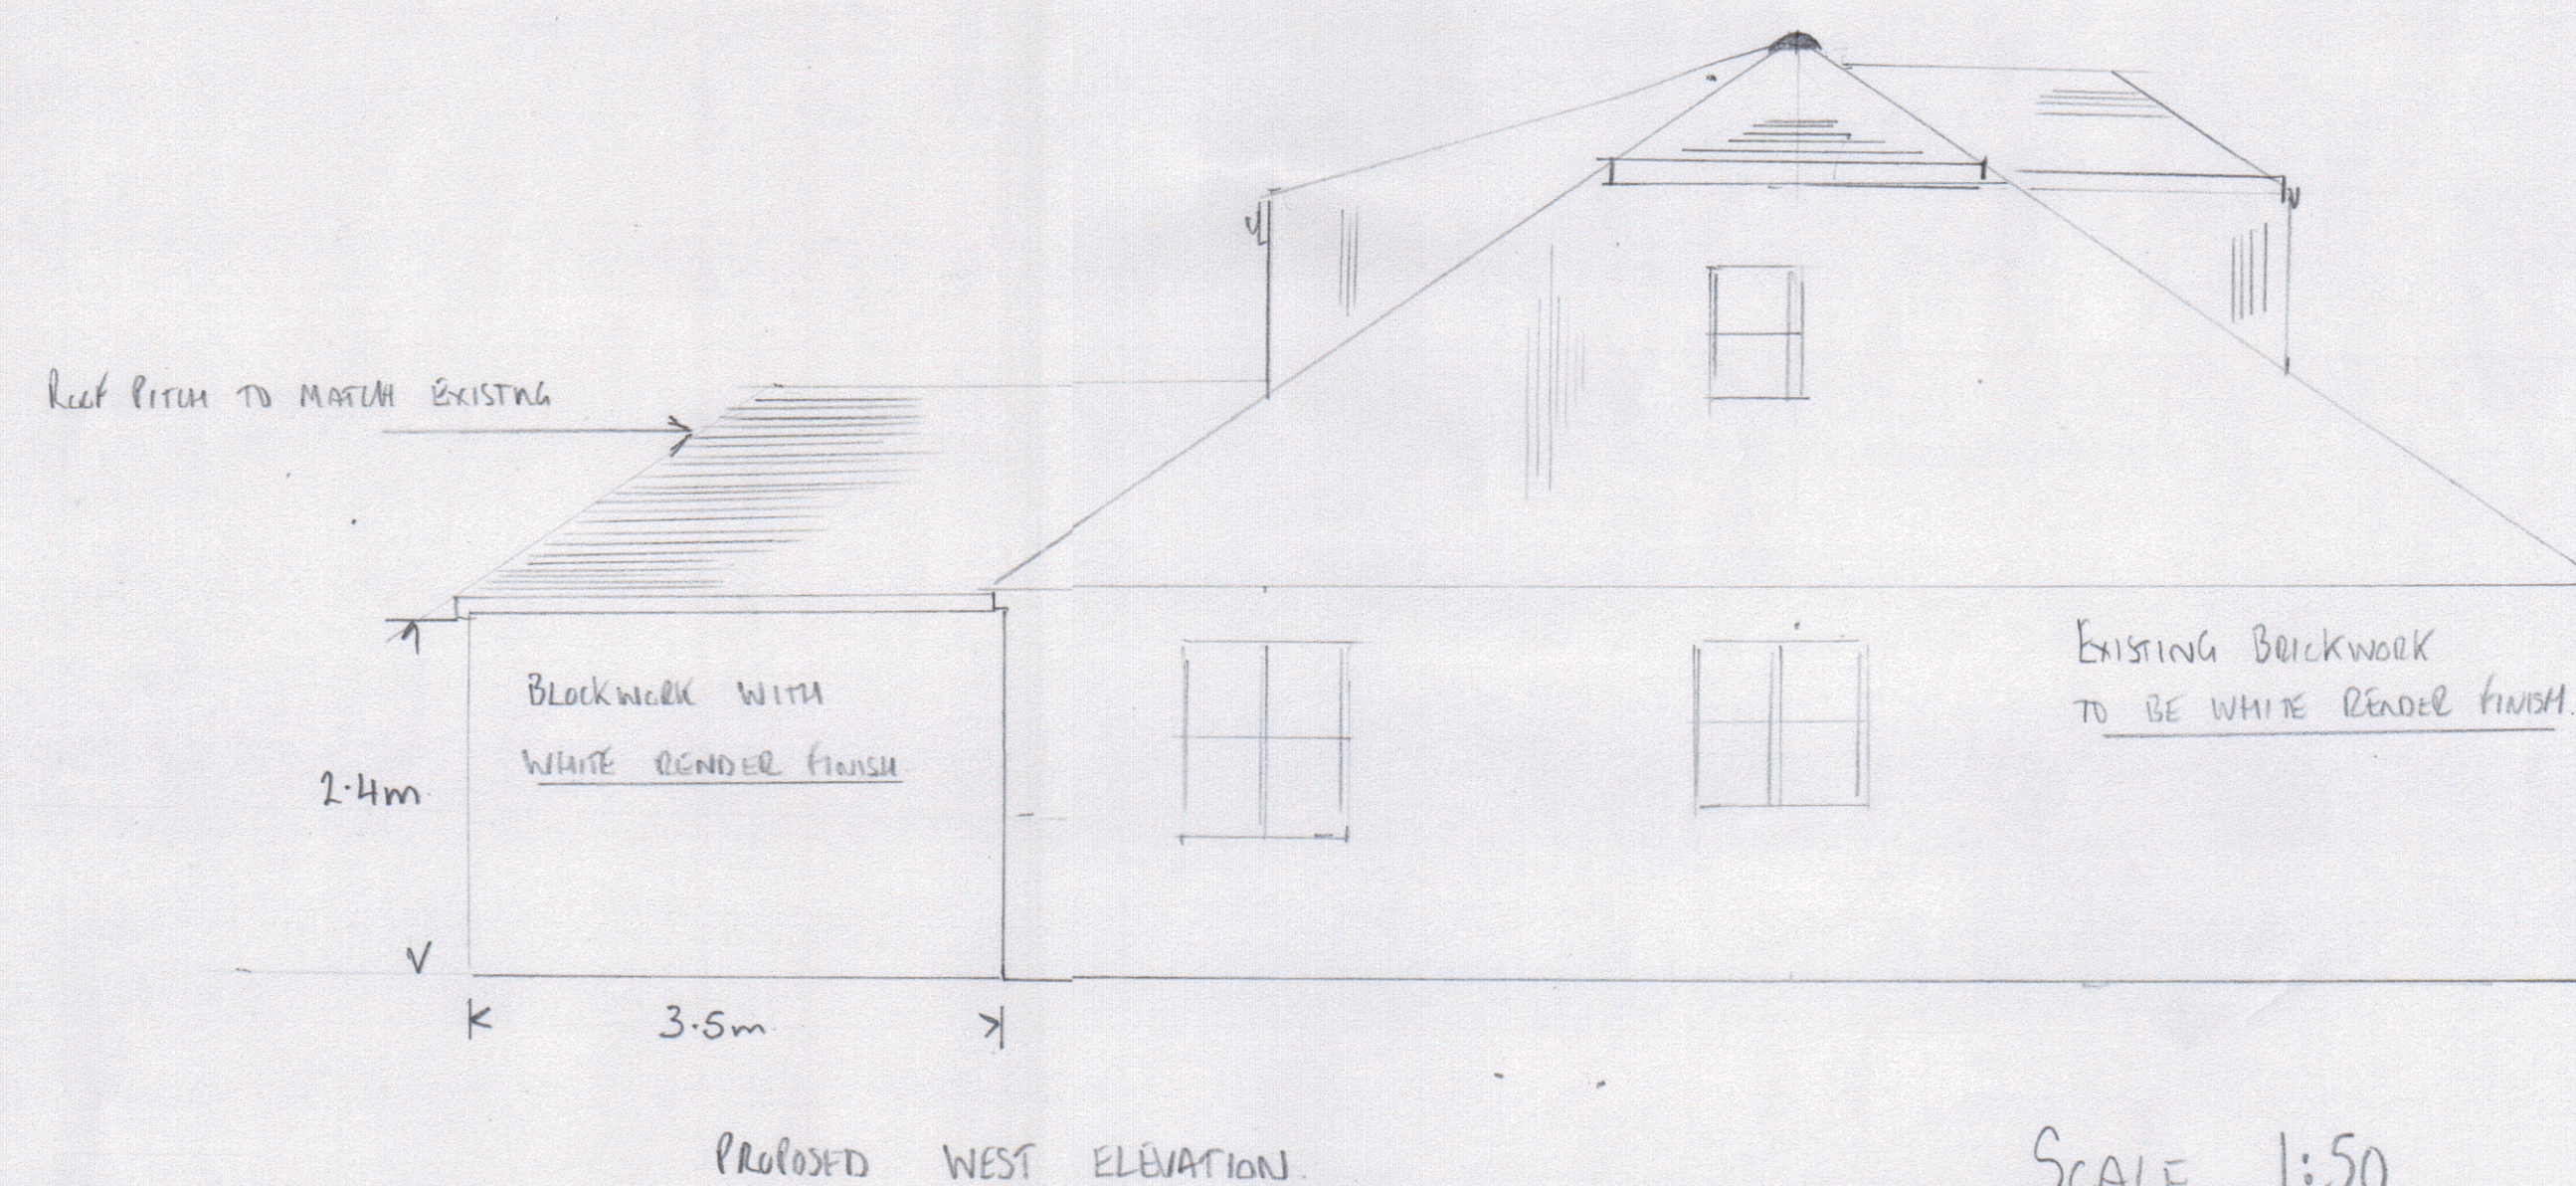

SCALE 1:50

EXISTING + PROPOSED PLANS — 62A HART PLAIN AVE, POBBYX

26/MARCH 2022

MR S. GOLDING