


NOTES:
This drawing has been prepared for the purposes of PLANNING APPLICATION and is not to be used for any other purpose.
This drawing is the property of Martin Ralph and must not be reproduced, in part or whole, or deviated from, without their permission.

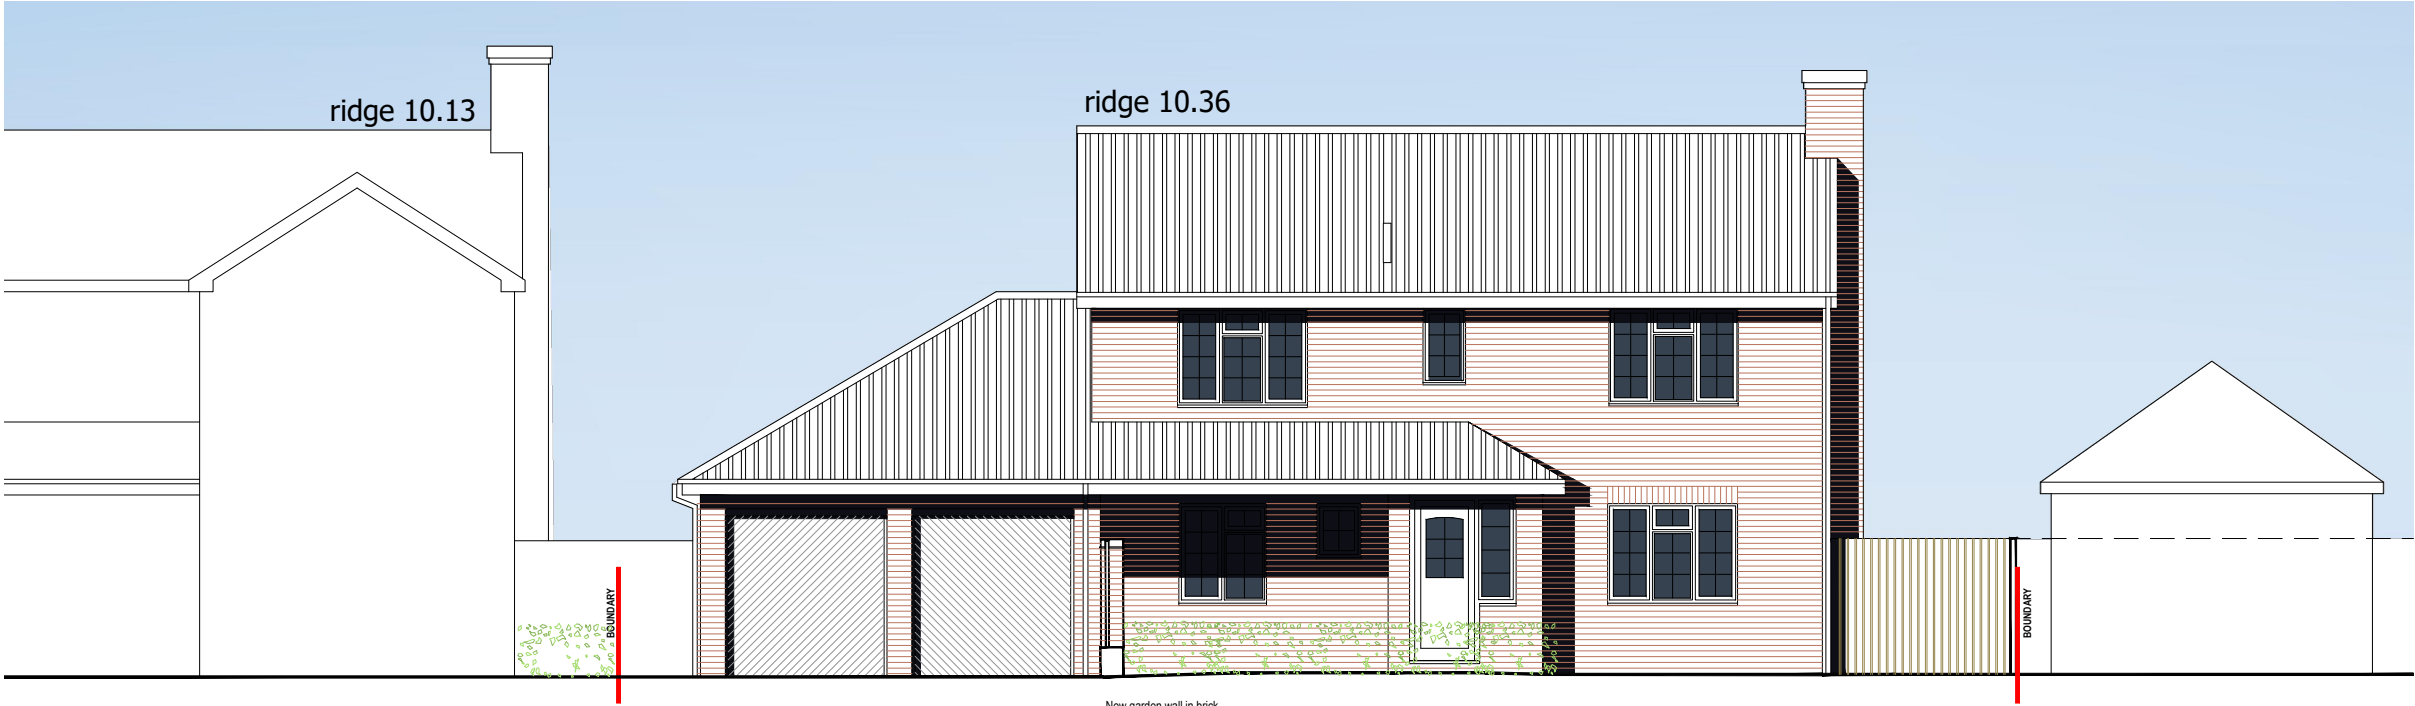

WEST PROPOSED



WEST EXISTING

67 ROGERS MEAD

AMENDMENTS		DATE
A	Elevations updated	01.02.21
CLIENT		
Mark and Karen Durkin		
PROJECT		
Alterations to 67 Rogers Mead, Hayling Island Hampshire PO11 0PL		
DRAWING TITLE		
WEST ELEVATIONS EXISTING AND PROPOSED		
DATE		
JANUARY 2021		
SCALE		
1:100 @ A3		
DRAWING No.		REVISION
20A_015 009		A
MARTIN RALPH		
ARCHITECTS		
RIBA CHARTERED ARCHITECTS SURVEYORS & ENGINEERS		
Chartered Practice		
Part of THE MARTIN RALPH GROUP		
11 Dragoon House Hussar Court Brambles Business Park Portsmouth Hampshire PO7 7SF		www.martinralph.co.uk info@martinralph.co.uk T. 023 9225 7711 F. 023 9225 7712