



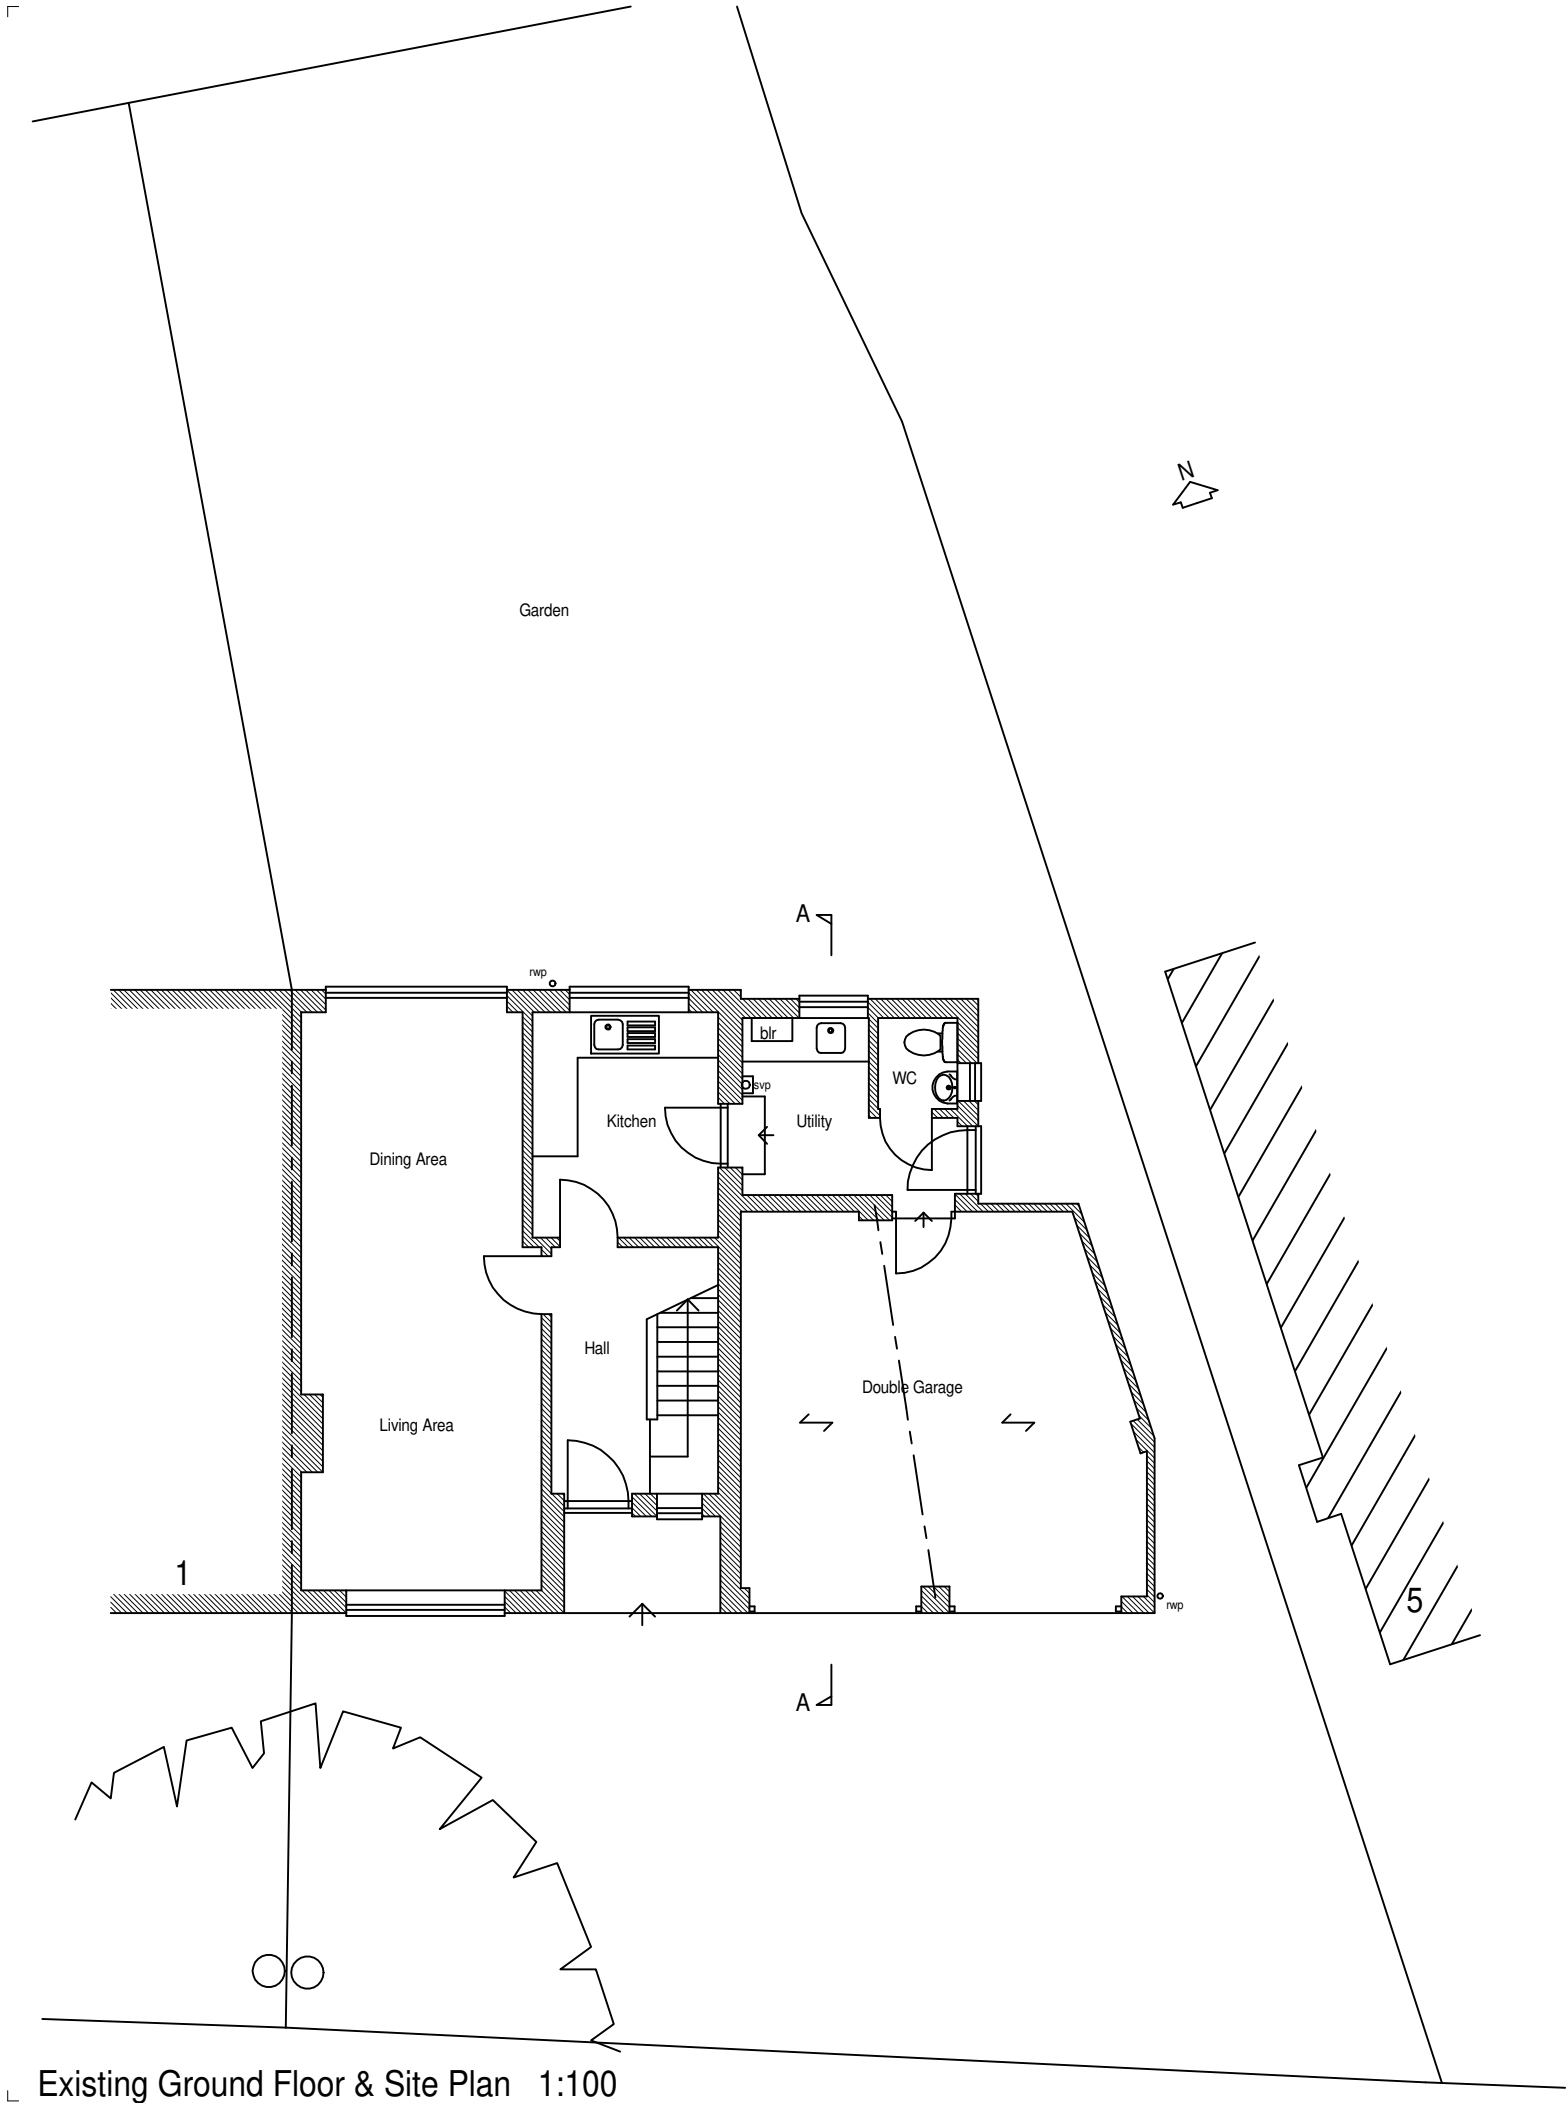

Existing Ground Floor & Site Plan 1:100

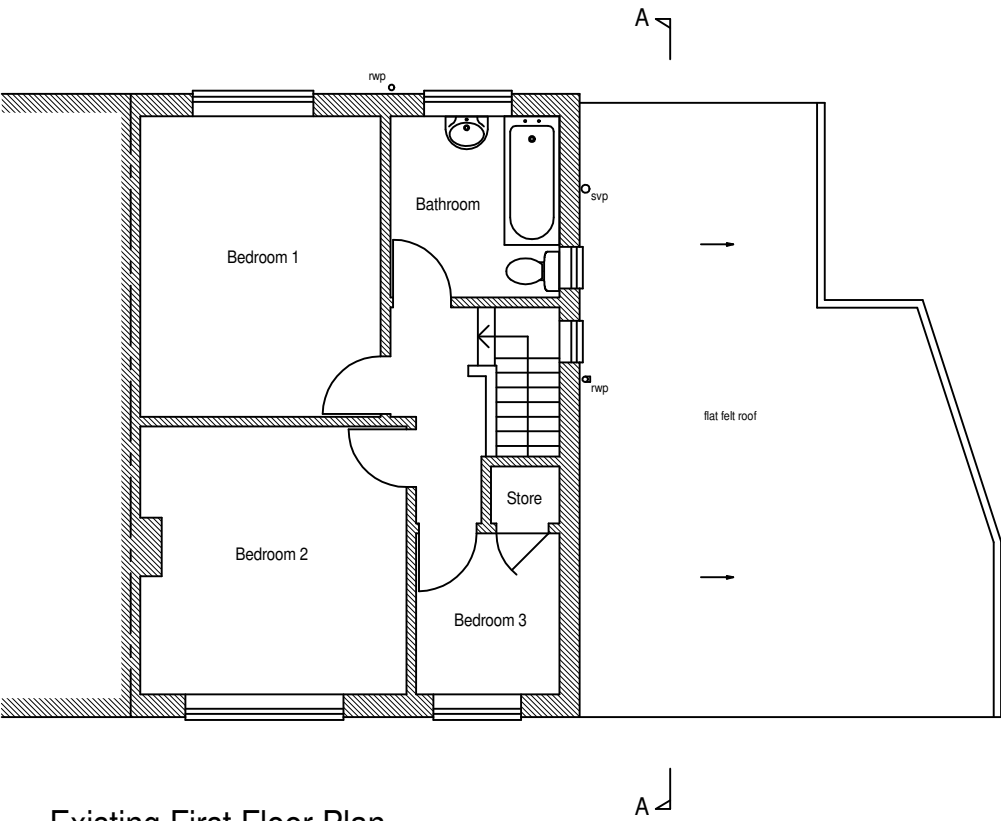

Existing First Floor Plan

This drawing is the copyright of the Architect and must not be reproduced without permission, except by the Local Planning Authority for planning purposes. Figured dimensions to be taken in preference to scaled. Dimensions to be checked on site before work commences. No deviation from this drawing will be permitted without the prior written consent of the Architect. Ground floor slabs, foundations, structure, etc., and all work below ground is shown provisionally and inspection of ground conditions is essential prior to work commencing. Reassessment is essential when the ground conditions are apparent and redesign may be necessary in the light of soil conditions found. The responsibility for establishing the soil and subsoil conditions rests with the Contractor.	drawing EXISTING GROUND FLOOR & SITE PLAN EXISTING FIRST FLOOR PLAN	<table><tr><td colspan="2">revisions</td><td colspan="2">date</td></tr><tr><td>drawing no.</td><td>rev.</td><td>date</td><td>scale(s)</td></tr><tr><td>22006/102</td><td></td><td>OCT 2020</td><td>1/100</td></tr></table> sheet size A3	revisions		date		drawing no.	rev.	date	scale(s)	22006/102		OCT 2020	1/100
	revisions		date											
	drawing no.	rev.	date	scale(s)										
	22006/102		OCT 2020	1/100										
client MS L WALLACE														
	project PROPOSED FIRST FLOOR SIDE EXTENSION & ALTERATIONS, 3 FISHERY LANE HAYLING ISLAND, HANTS PO11 9NP	■ Jeffrey Douglas Chartered Architect 60a Sinab Lane Hayling Island Hampshire PO11 0HH Tel: (023) 9246 8889 E-mail: jdd@jeffreydouglas.co.uk 												