



Proposed First Floor Plan

 

PLANNING

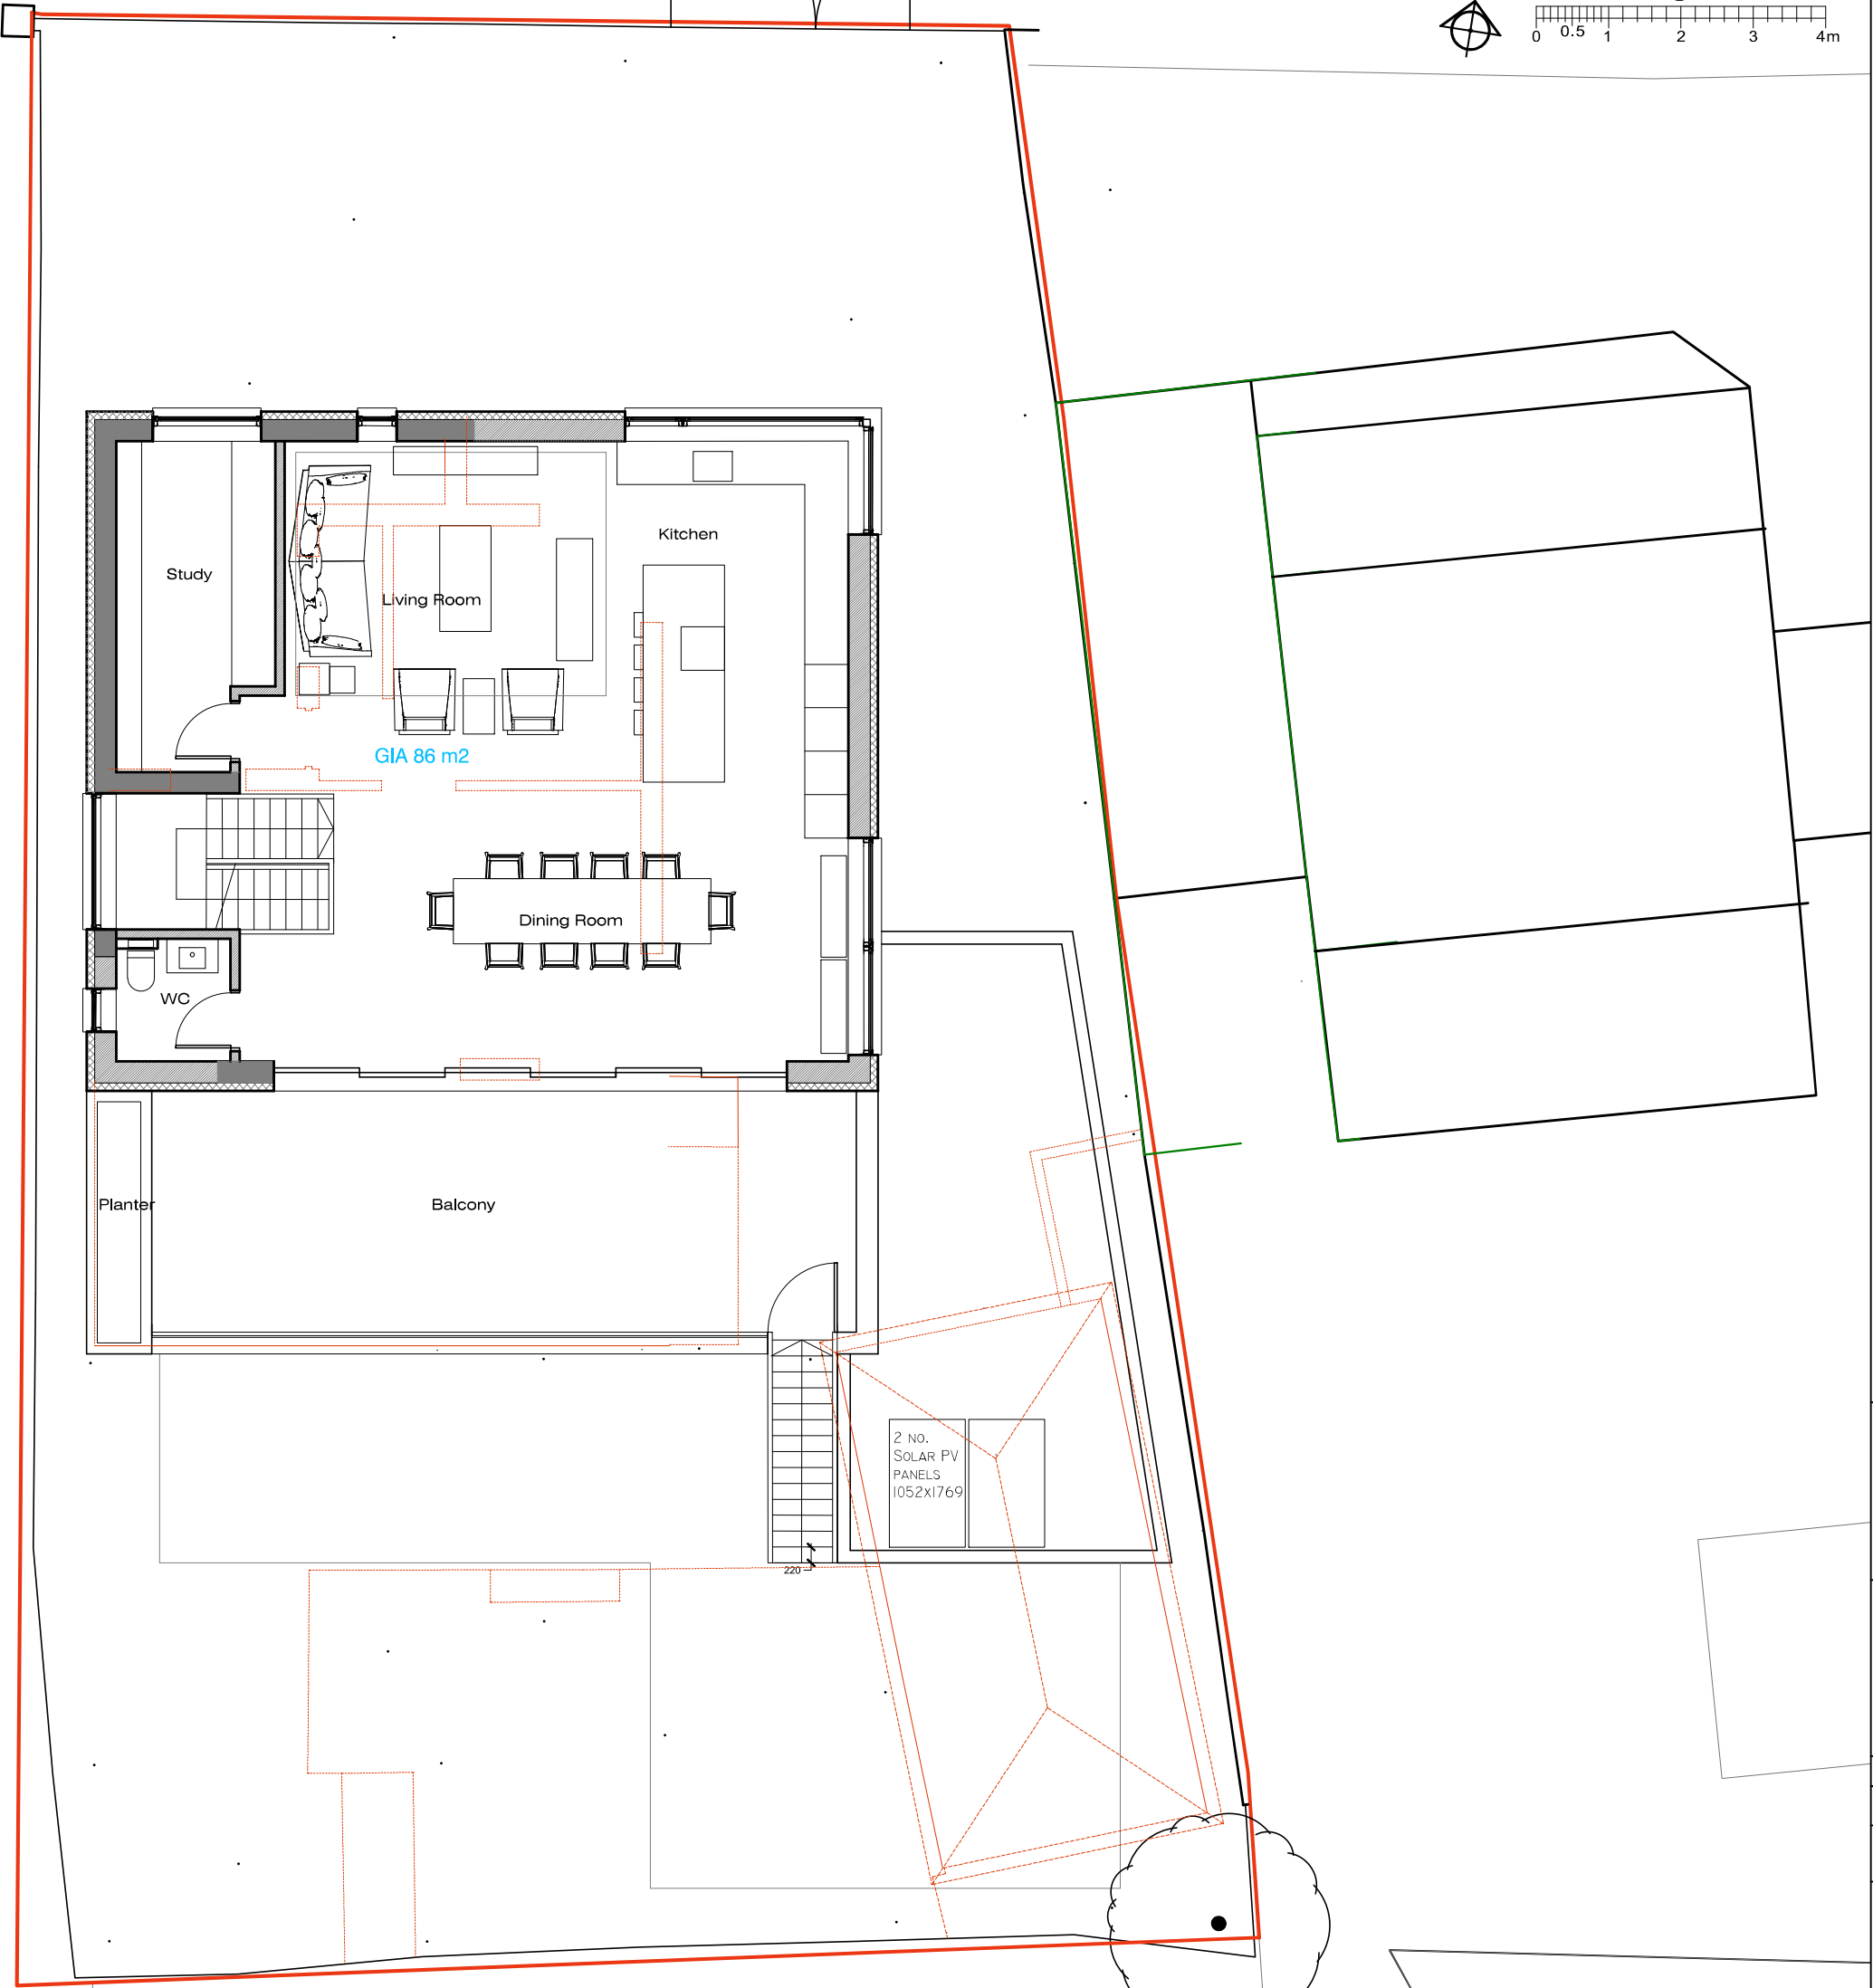

Rev A: 23/01/2023 Removed door from terrace to garage roof



CLIENT:
PROJECT:
54 Bracklesham Road
TITLE: Proposed First Floor Plan

DRAWING NUMBER : 102 P1F.a
Scale : 1:100 @ A3

DATE: 20 October 2022
DRAWN BY: AS APPROVED BY: RS

194 Southwood Road, Hayling Island,
Hampshire, PO11 9QL
07887933281
rob@rs-architecture.co.uk
www.rs-architecture.co.uk