


Mixture of Carex Pendula and Carex Testacea Bedding.
Max height 1.0-1.5m and max. spread 0.5-1.0m. No of plants per m2, 3-5.

Exterior Lights switch by photo electric cells (dusk till dawn)

All fittings to be set no higher than 1.8m and to have cut off shields over lamps so that the illumination does not go above fitting.


Illumination level to be 5-10 lux to be achieved using any of the follow lamps; Tungsten Halogen 3 watts
Compact Flourscent 0.9 watts
High Pressure Sodium 0.6 watts

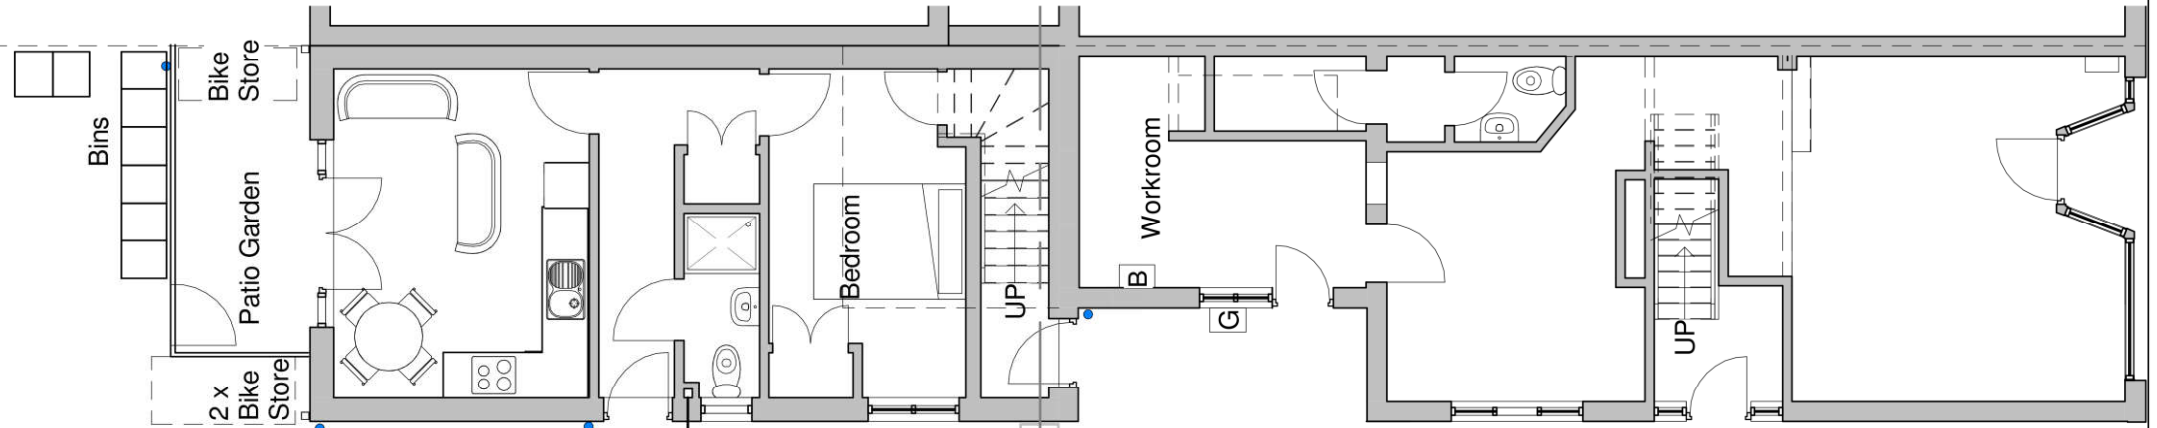

New IC and Drain Run,
Southern Water Clerk of
works has seen drains
and confirmed run

Existing Drain Run

Site Plan
1 : 100

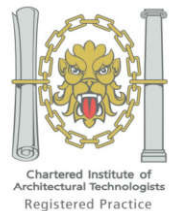

Tel: 0800 6127 664
www.yourhomeplans.co.uk

Your Home Plans



These drawings are for approval purposes. Materials and products should not be ordered based on scaling from drawings as errors may occur along existing building lines. All measurements and supporting elements are to be checked on site. Refer to Your Home Plans if any discrepancies are found.

Mr Passingham
85 & 85A London Road
Cowplain
Waterlooville
Hampshire
PO8 8XB

Site Plan

Project number	85LON-21
Date	15th March 2021
Drawn by	JG
Checked by	Checker

A107

Scale 1 : 100