

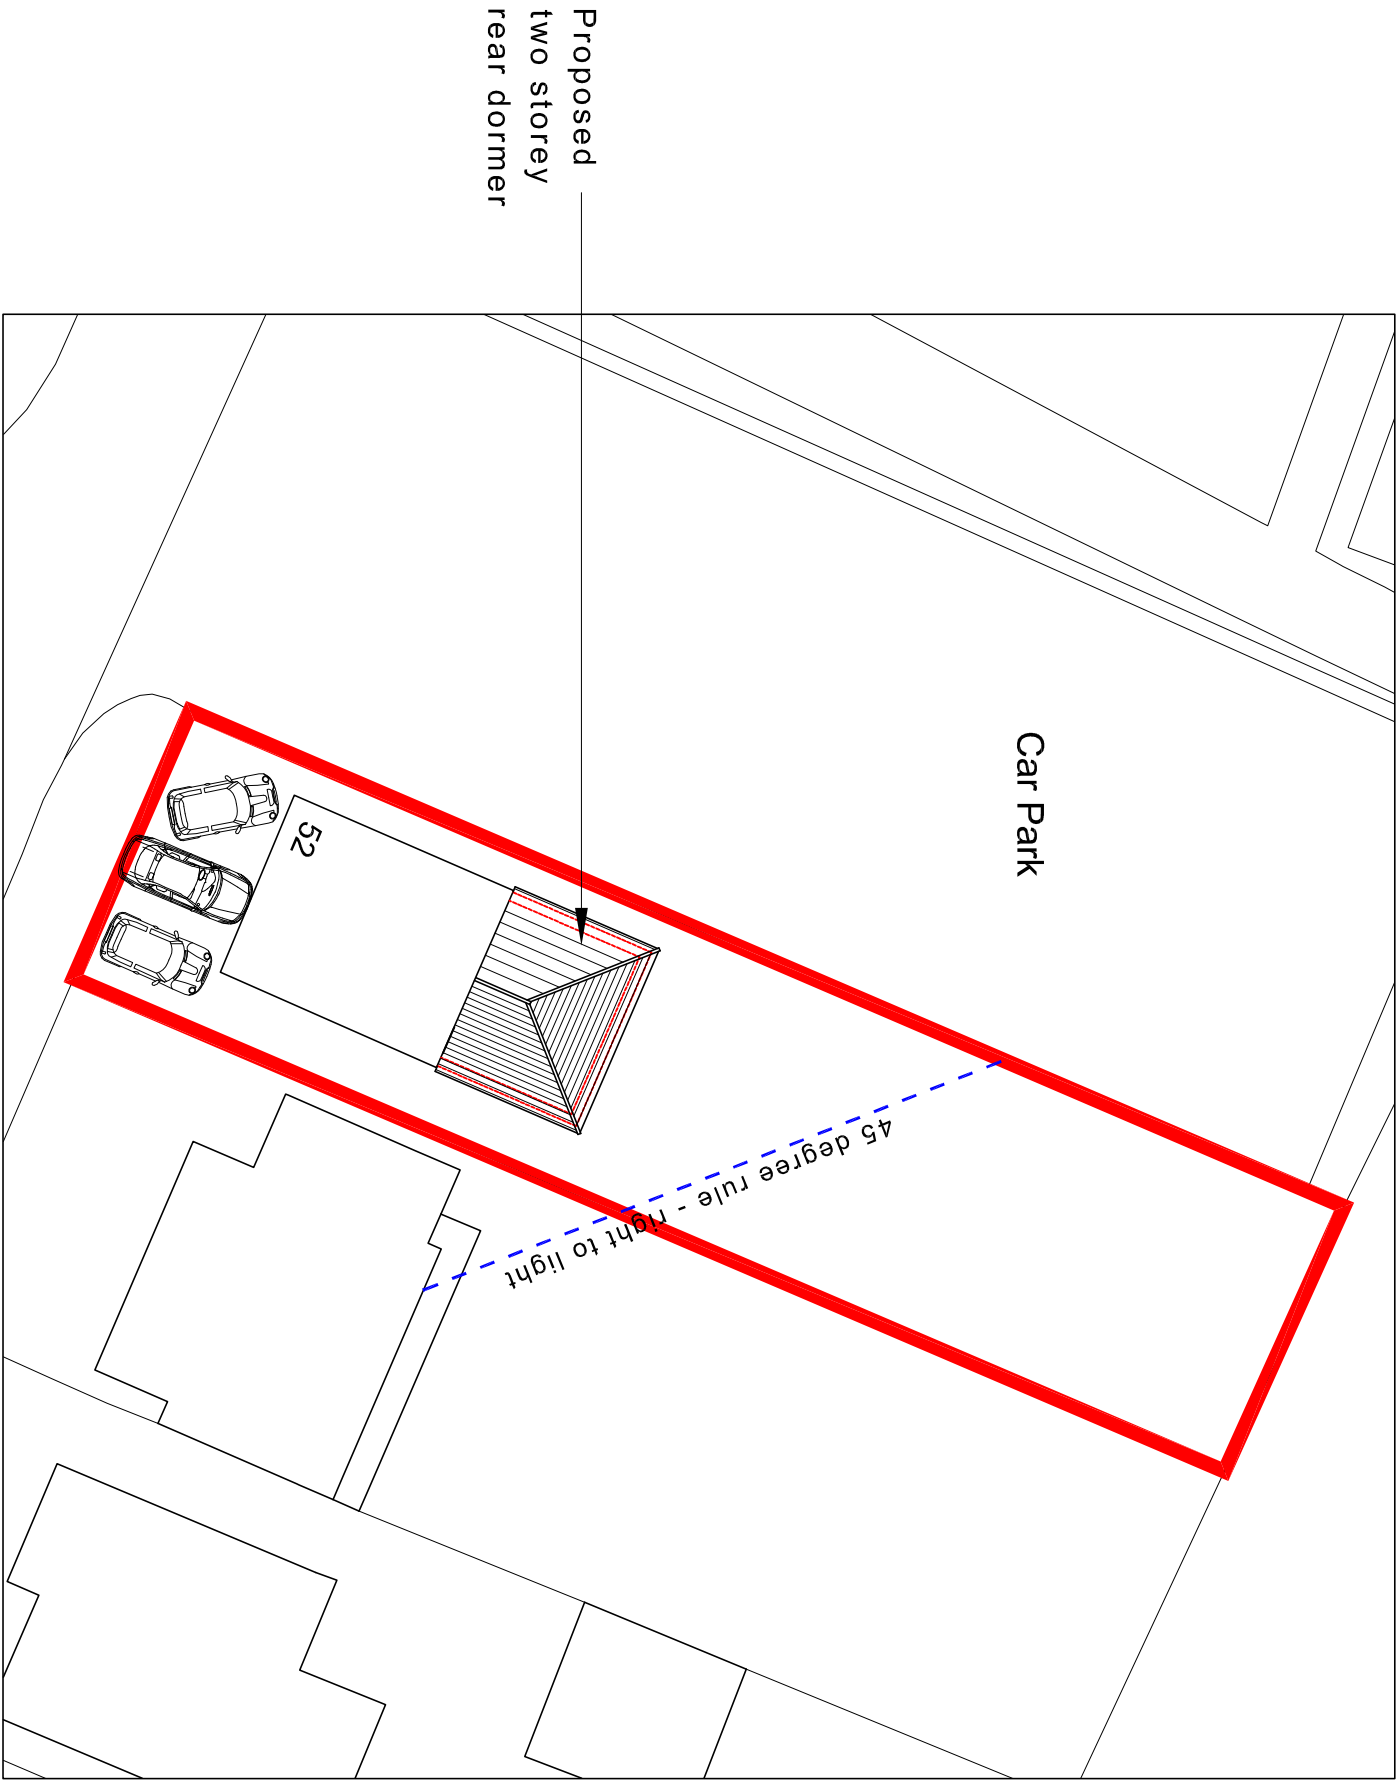


NOTES:
Dimensions to be checked on site before commencing work. Any discrepancies shall be reported to the architect immediately.
Do not scale from these drawings except for planning purposes. Use figured dimensions only.
Where applicable this drawing is to be read in conjunction with other consultants' drawings.

 


Proposed site plan scale 1:250

Ordnance Survey, (c) Crown Copyright 2020.
All rights reserved. Licence number 100022432

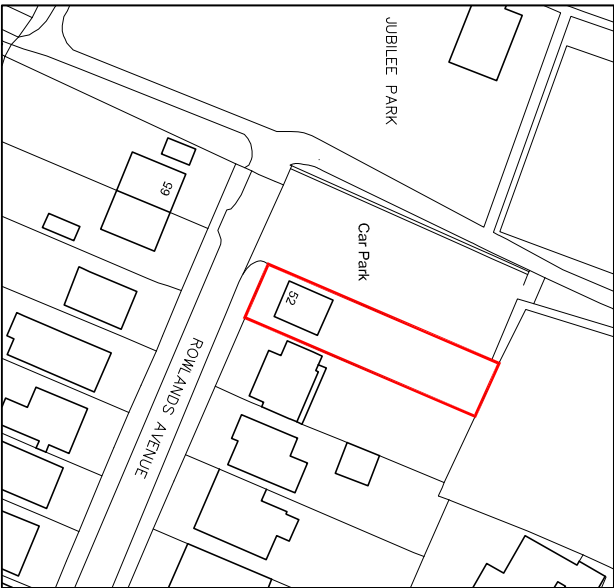

Location plan
scale 1:1250

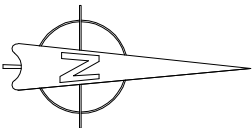

For	MR & MRS CARR			Title			Office Tel: 01243 933732		
Project	PROPOSED TWO STOREY REAR EXTENSION AT 52 ROWLANDS AVENUE, WATERLOOVILLE, POZ 7RU			SITE & LOCATION PLAN			Email: admin@jb-architecturedesign.com		
Date	JUN 2020	Drawn	JB	Scale	As shown @ A3	Checked	.	Web: www.jb-architecturedesign.com	
Job Number	PLK1.20	-01	Drawing Number		Revision				