



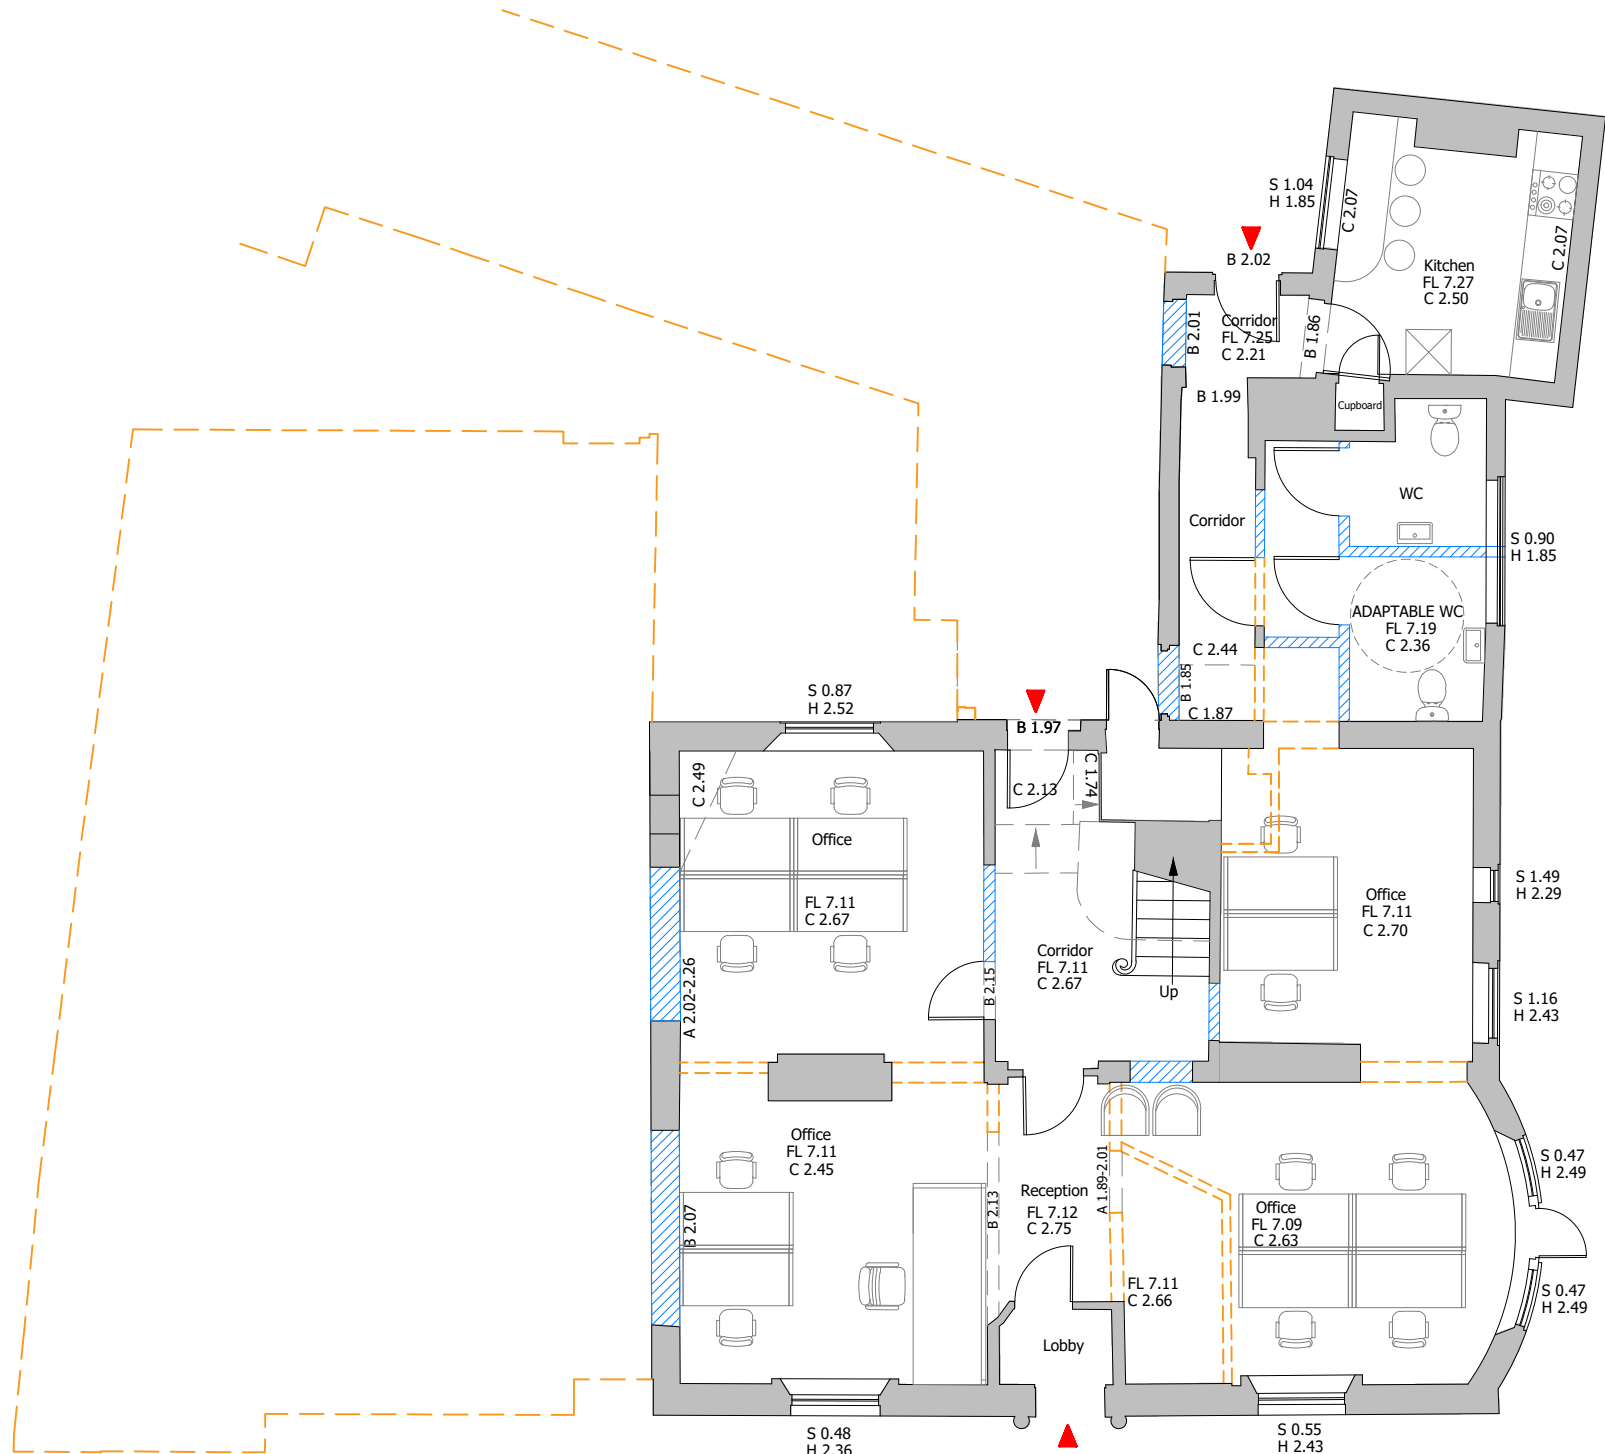

GROUND FLOOR PLAN

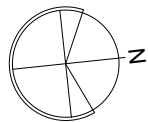


KEY

	EXISTING WALLS
	NEW WALLS
	DEMOLISHED WALLS
	EXISTING BEAMS


OFFICE SCHEDULE

	G. Floor	1st Floor
DESKS	12 + Recep.	15
MEETING R.	0	2
WC	2	2

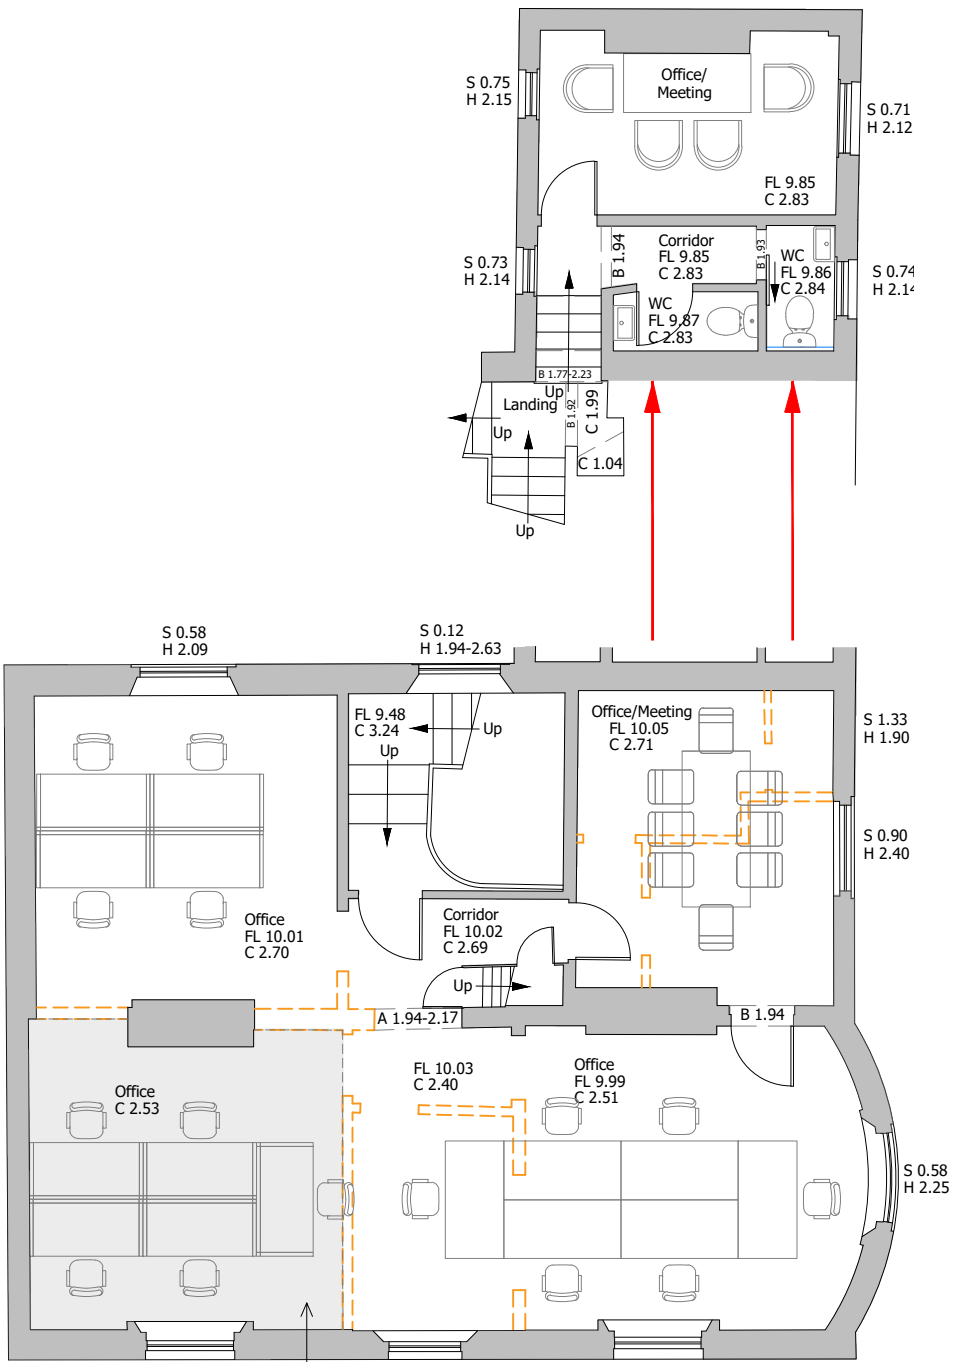

FIRST FLOOR PLAN

Existing FL 9.91
Proposed FL 10.02

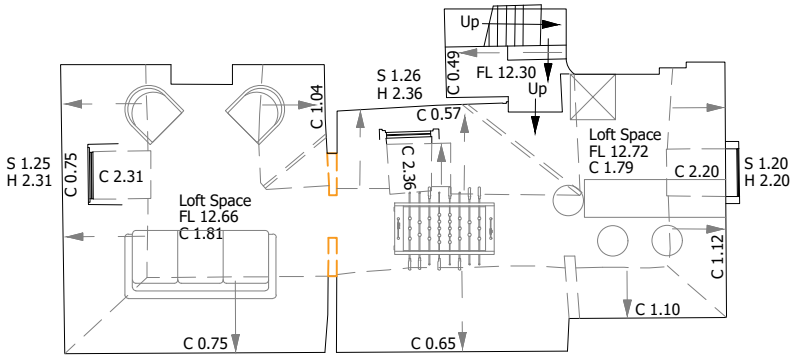

LOFT SPACE

CLIENT
Cordage Ltd.

PROJECT
Emsworth Surgery,
6 North St,
PO10, 7DD

ISSUE
21.10.2020
RE-ISSUE
04.11.2020

SCALE
1:100@A3

DRAWN BY: AC

DESCRIPTION
Proposed Floor Plans -
Office

PROJECT NO.
20.37

10.01

B