




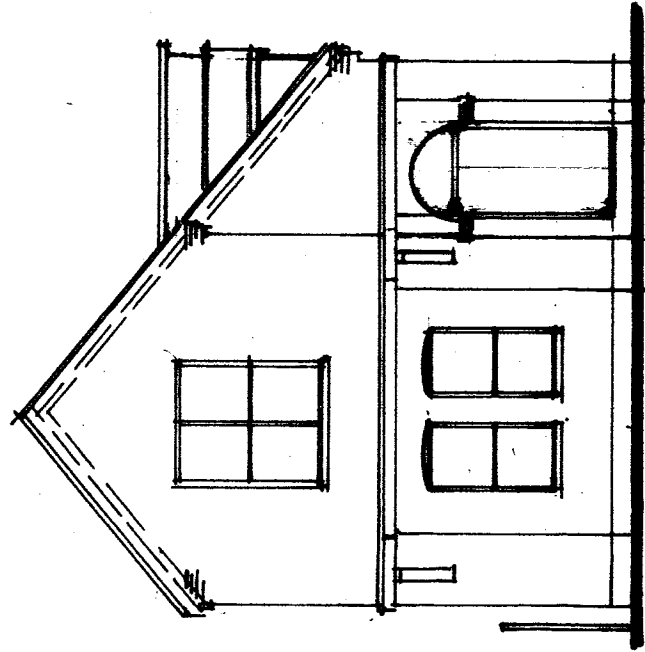


West Elevation.

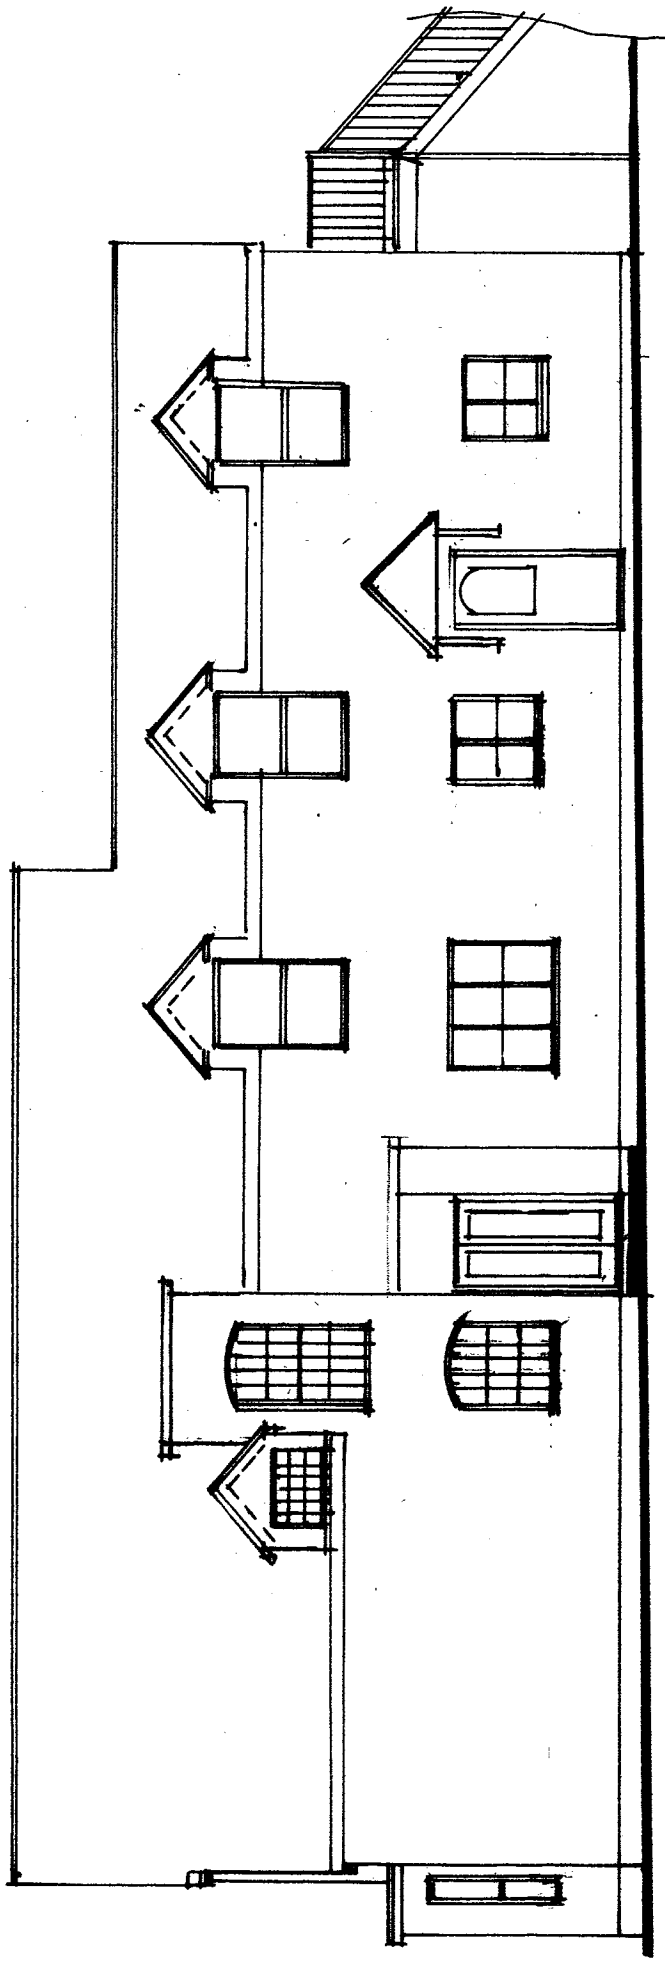

South Elevation.

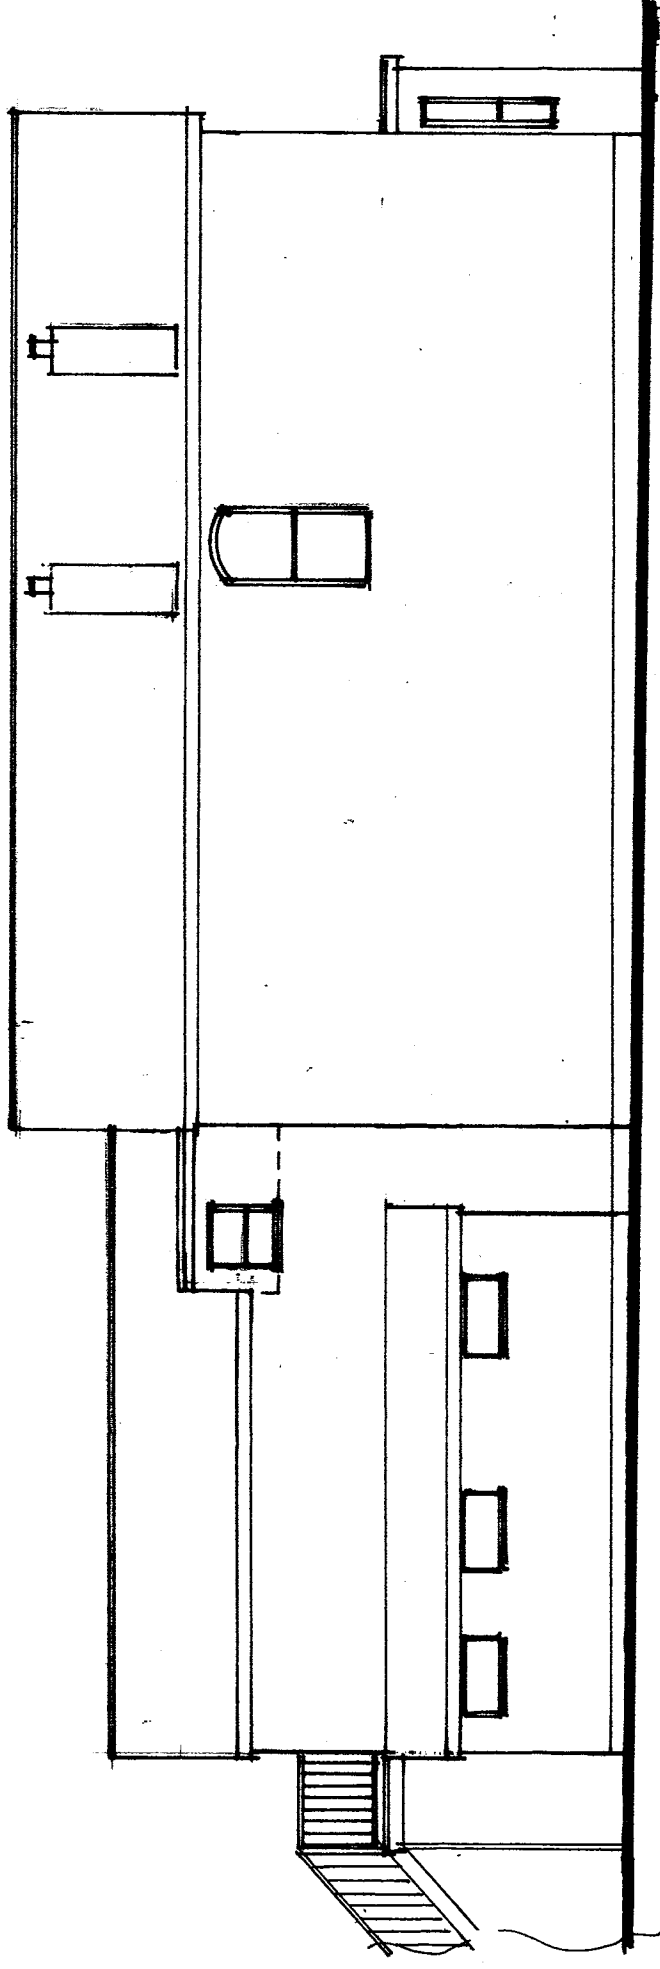

North Elevation.

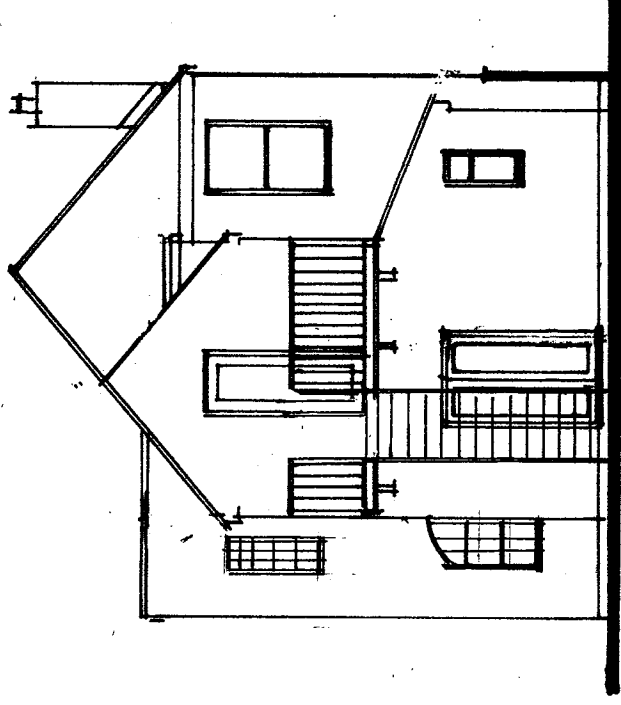

East Elevation.



Previous Elevations of Two Flats.

Retrospective planning application for the conversion of two flats back to a dwelling at 8 Second Avenue, Denville, Havant, Hants.

B Mansbridge Esq.

Scale 1:100

Date October 2020

A3 drawing Number

4

Revision

A