


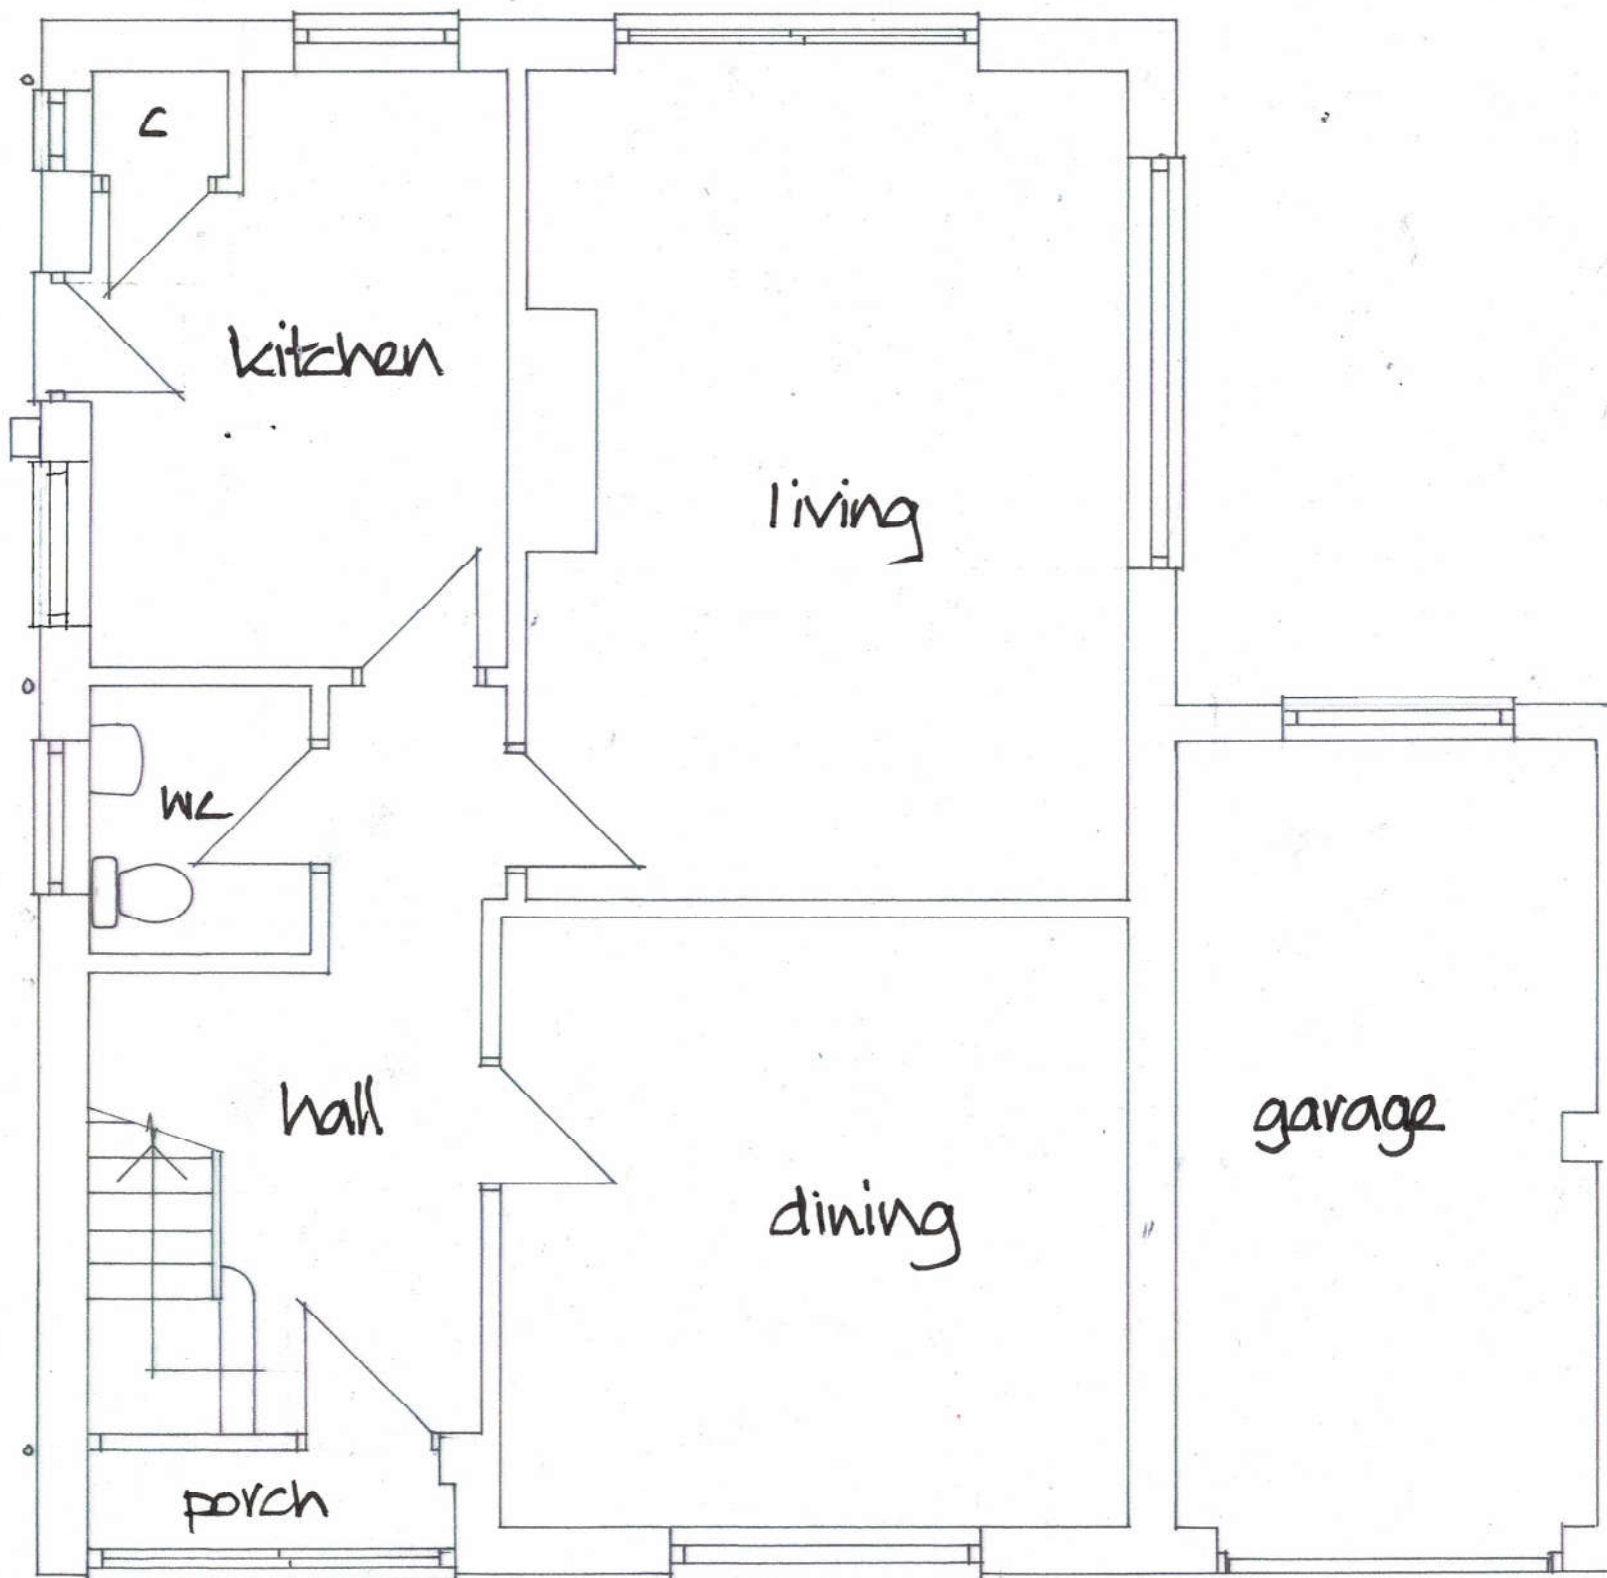

0 1 2 Scale 1:50

DEREK TREAGUS ASSOCIATES ARCHITECTURAL SERVICES Tel: 07956 624094 Email: derek.treagus@gmail.com			
Project	SIDE EXTENSION AT 8 WARFIELD AVENUE, WATERLOOVILLE, HAMPSHIRE.		
Client	Mr & Mrs T Gough		
Subject	Planning Drawing Existing Ground Floor Plan		
Date:	Feb 2021	Scale:	1: 50@ A3
Rev:		Drg. No.	21/111/02
• Copyright reserved. • All dimensions are to be site confirmed and should not be scaled unless for Planning purposes. • Verify all queries with the office.			