







CT Architects Ltd
200 The
Riverside
Preston, Lancashire
PR1 2TJ

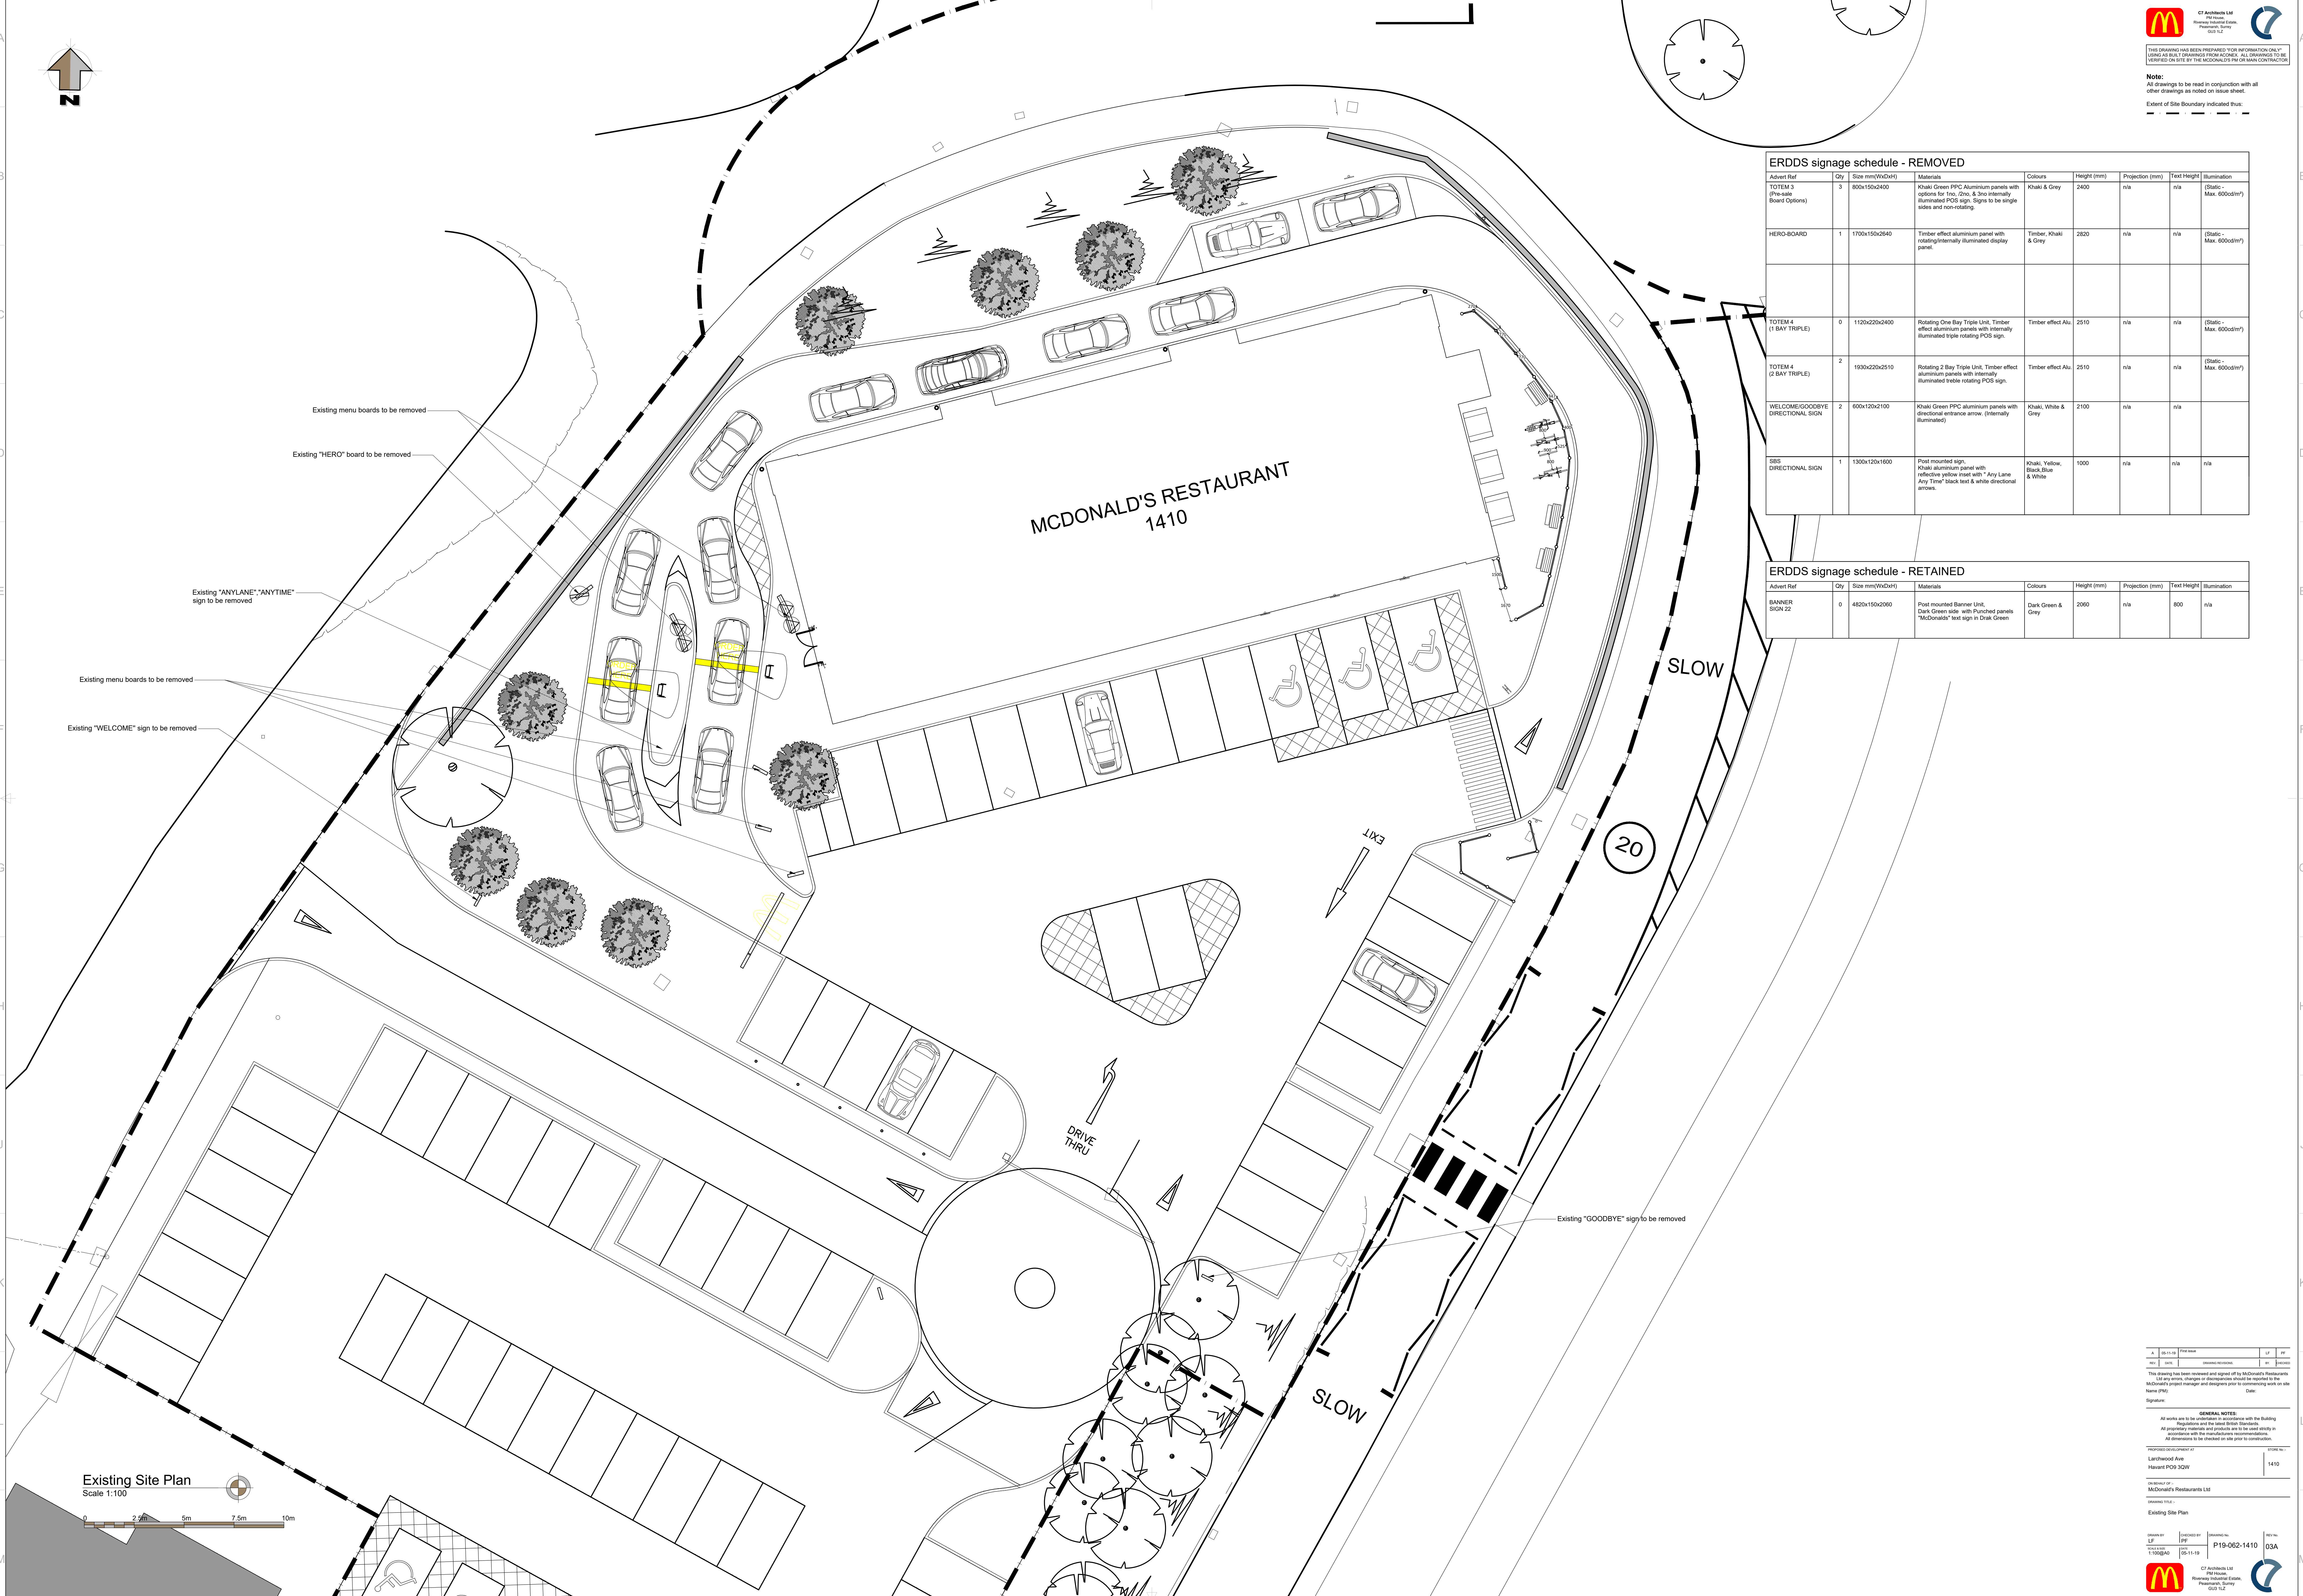

THIS DRAWING HAS BEEN PREPARED FOR INFORMATION ONLY
AND IS NOT TO BE USED FOR CONSTRUCTION. ALL DIMENSIONS TO BE
VERIFIED ON SITE BY THE MCDONALD'S PRE-OWN CONTRACTOR.

 Note:
All drawings to be read in conjunction with all
other drawings as noted on issue sheet.
Extent of Site Boundary indicated thus: 

ERDDS signage schedule - REMOVED									
Advert Ref	Qty	Size mm(WxDxH)	Materials	Colours	Height (mm)	Projection (mm)	Text Height	Illumination	
TOTEM 3 (Pre-sale Board Options)	3	800x150x2400	Khaki Green PPC Aluminium panels with options for 1no, 2no, & 3no internally illuminated PCS sign. Signs to be single sided and non-rotating.	Khaki & Grey	2400	n/a	n/a	(Static - Max. 600cd/m²)	
HERO-BOARD	1	1700x150x2840	Timber effect aluminium panel with rotating/internally illuminated display panel.	Timber, Khaki & Grey	2820	n/a	n/a	(Static - Max. 600cd/m²)	
TOTEM 4 (1 BAY TRIPLE)	0	1120x220x2400	Rotating One Bay Triple Unit, Timber effect aluminium panels with internally illuminated triple rotating PCS sign.	Timber effect Alu.	2510	n/a	n/a	(Static - Max. 600cd/m²)	
TOTEM 4 (2 BAY TRIPLE)	2	1930x220x2510	Rotating 2 Bay Triple Unit, Timber effect aluminium panels with internally illuminated treble rotating PCS sign.	Timber effect Alu.	2510	n/a	n/a	(Static - Max. 600cd/m²)	
WELCOME/GOODBYE DIRECTIONAL SIGN	2	600x120x2100	Khaki Green PPC aluminium panels with directional entrance arrow (internally illuminated).	Khaki, White & Grey	2100	n/a	n/a		
SBS DIRECTIONAL SIGN	1	1300x120x1600	Post mounted sign, Khaki aluminium panel with reflective yellow inset with "Any Lane Any Time" black text & white directional arrow.	Khaki, Yellow, Black, Blue & White	1000	n/a	n/a	n/a	

ERDDS signage schedule - RETAINED									
Advert Ref	Qty	Size mm(WxDxH)	Materials	Colours	Height (mm)	Projection (mm)	Text Height	Illumination	
BANNER SIGN 22	0	4820x150x2060	Post mounted Banner Unit, Dark Green side with Punched panels "McDonald's" text sign in Dark Green	Dark Green & Grey	2060	n/a	800	n/a	

Existing Site Plan
Scale 1:100



A	06-11-18	Rev	1
REV	DATE	REVISIONS	BY

This drawing has been reviewed and signed off by McDonald's Restaurants. All errors, omissions or discrepancies shall be reported to the McDonald's project manager and designers prior to commencing work on site.

Signature: _____ Date: _____

GENERAL NOTES

All works are to be undertaken in accordance with the Building Regulations and the latest British Standards.

All proprietary materials and products are to be used strictly in accordance with the manufacturer's recommendations.

All dimensions to be checked on site prior to construction.

PROJECT/LOCATION: L1410
L1410 McDonald's Restaurant
Haverhill PO2 3QW

PROJECT/REF: P19-062-1410
McDonald's Restaurants Ltd

DRAWING TITLE: Existing Site Plan

DRAWN BY: LF
CHECKED BY: PF
SCALE: 1:100

DRAWING NO: P19-062-1410
DATE: 06-11-18

REV NO: 03A



CT Architects Ltd
200 The
Riverside
Preston, Lancashire
PR1 2TJ

