


Notes

THIS DRAWING IS THE COPYRIGHT OF VIVID DESIGN STUDIO LTD AND MUST NOT BE COPIED, ALTERED OR REPRODUCED IN ANY WAY NEITHER PASSED TO A THIRD PARTY WITHOUT THEIR WRITTEN PERMISSION.

DIMENSIONS TO BE CHECKED ON SITE BEFORE COMMENCING WORK AND ANY DISCREPANCIES SHALL BE REPORTED TO THE DESIGNER. FIGURED DIMENSIONS MUST BE TAKEN IN PREFERENCE TO SCALED DIMENSIONS.

Rev:-	Description:-	Date:-	Chkd by:-

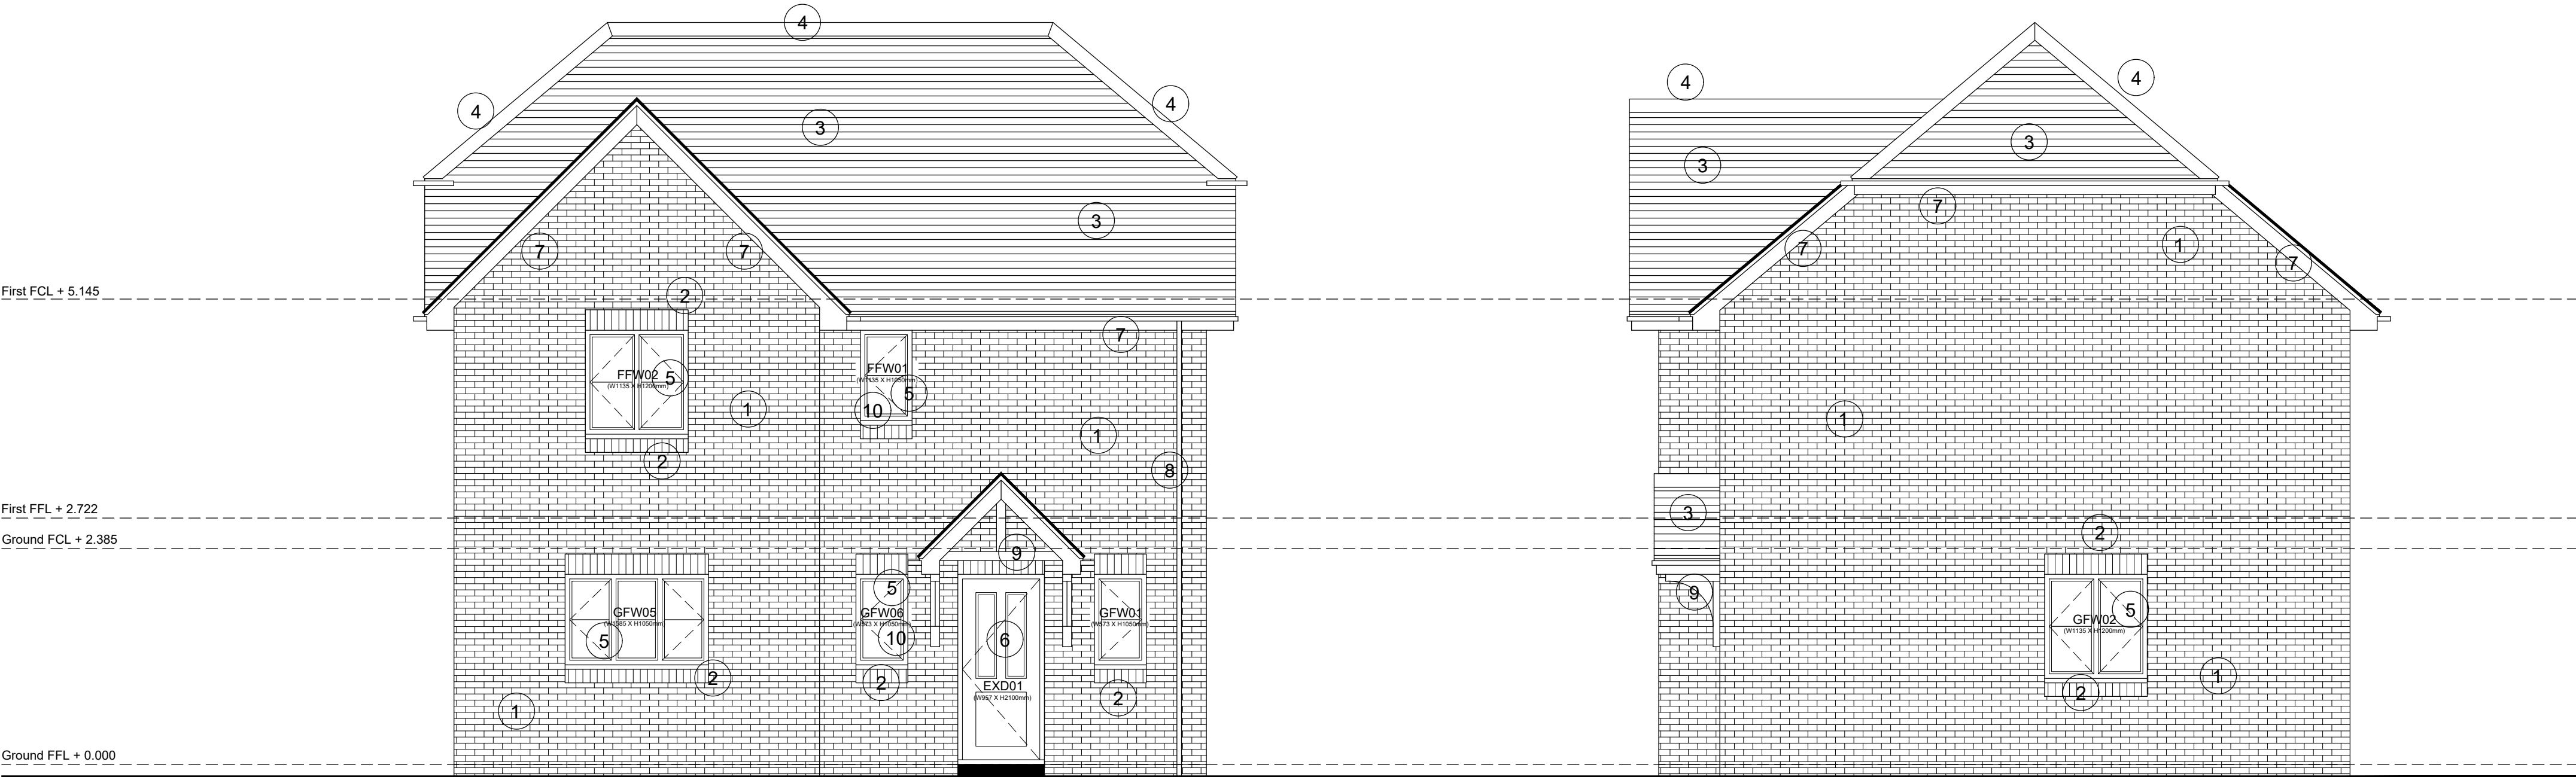


PLOT 1

**NORTH WEST ELEVATION
(1:50)**

PLOT 1

**SOUTH WEST ELEVATION
(1:50)**

- Materials Key
- 1 Facing Brickwork
LA PALOMA - Clifton Red Multi
 - 2 Feature Cills, String Courses & Heads
LA PALOMA - Clifton Red Multi
 - 3 Roof Tiles
REDLAND - Duoplain Concrete Tile Rustic Red
 - 4 Concrete Half Round Ridge and Hip Tiles - Rustic Red
 - 5 UPVC Windows and French Doors - White
 - 6 Composite Personal Doors - Navy Blue
 - 7 Upvc Fascias and Eaves Soffits - White
 - 8 UPVC Rainwater Goods - Black
 - 9 Porches Timber Posts & Brackets - White
 - 10 Obscure Glazed Window

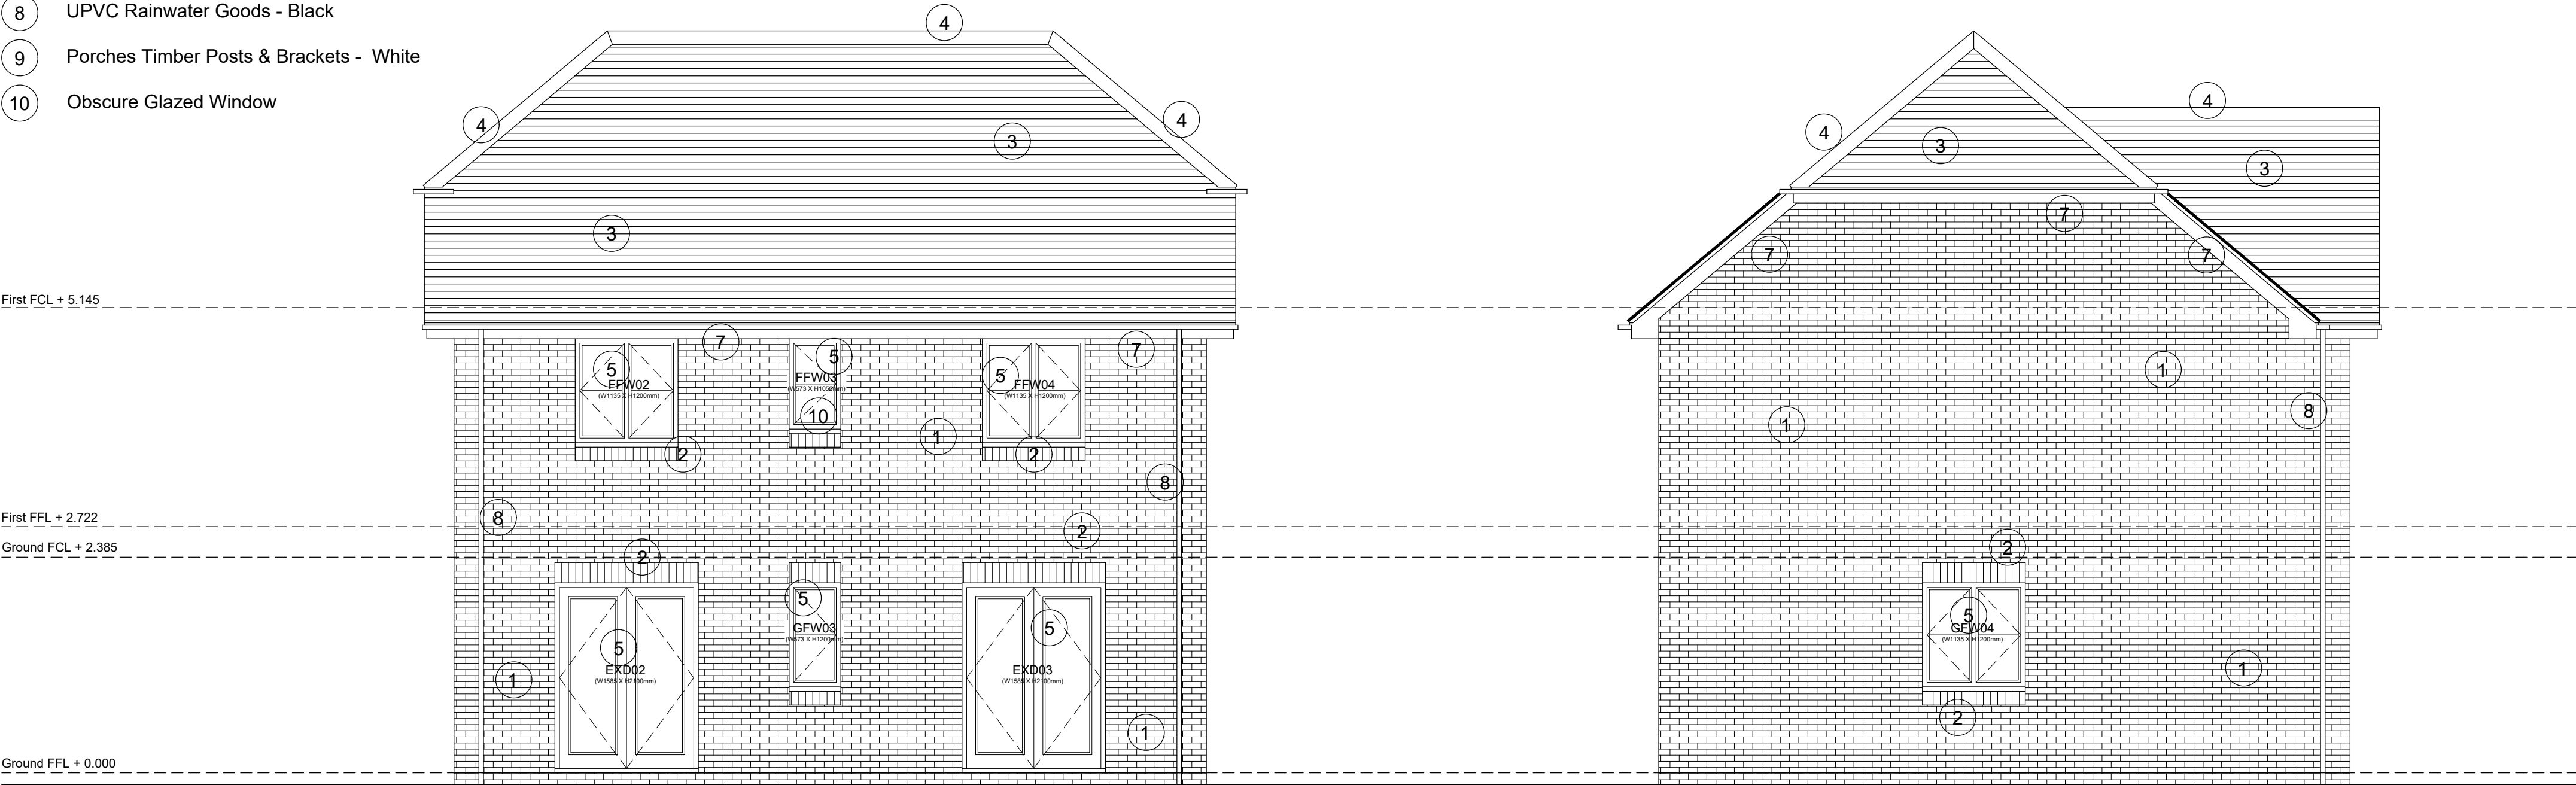

PLOT 1

**SOUTH EAST ELEVATION
(1:50)**

PLOT 1

**NORTH EAST ELEVATION
(1:50)**



The Barn, Calcot Mount Business Park, Calcot Lane,
Curdridge, Southampton, Hampshire, SO32 2BN
Tel: 01489 786670
Email: info@vividdesignstudio.co.uk
Website: www.vividdesignstudio.co.uk

Project:-	Proposed Residential Development Land to the Rear of 15-27 Horndean Road Emsworth Hampshire		
Title:-	Proposed Material Elevations (Plot 1)		
Client:-	Imperial Homes South Ltd		
Scale:-	1:50 (@A1)		
Drawn By:-	PJD	Checked By:-	
Date:-	16/03/21	Date:-	
Job.No:-	200046	Drg.No:-	01