




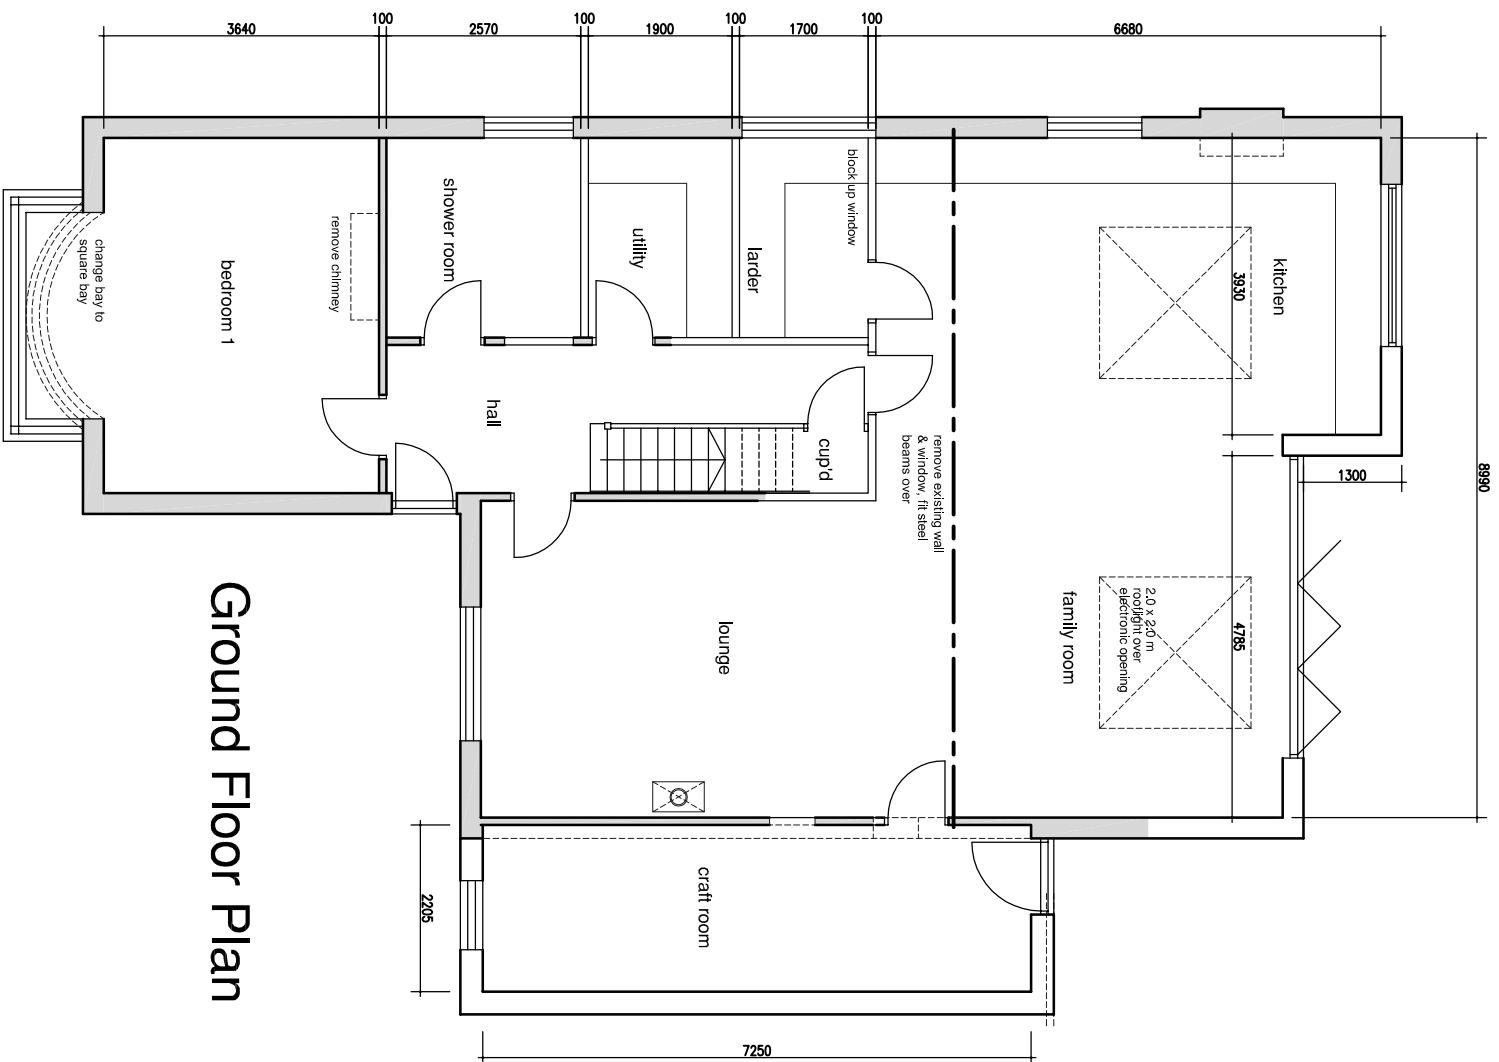

Ground Floor Plan

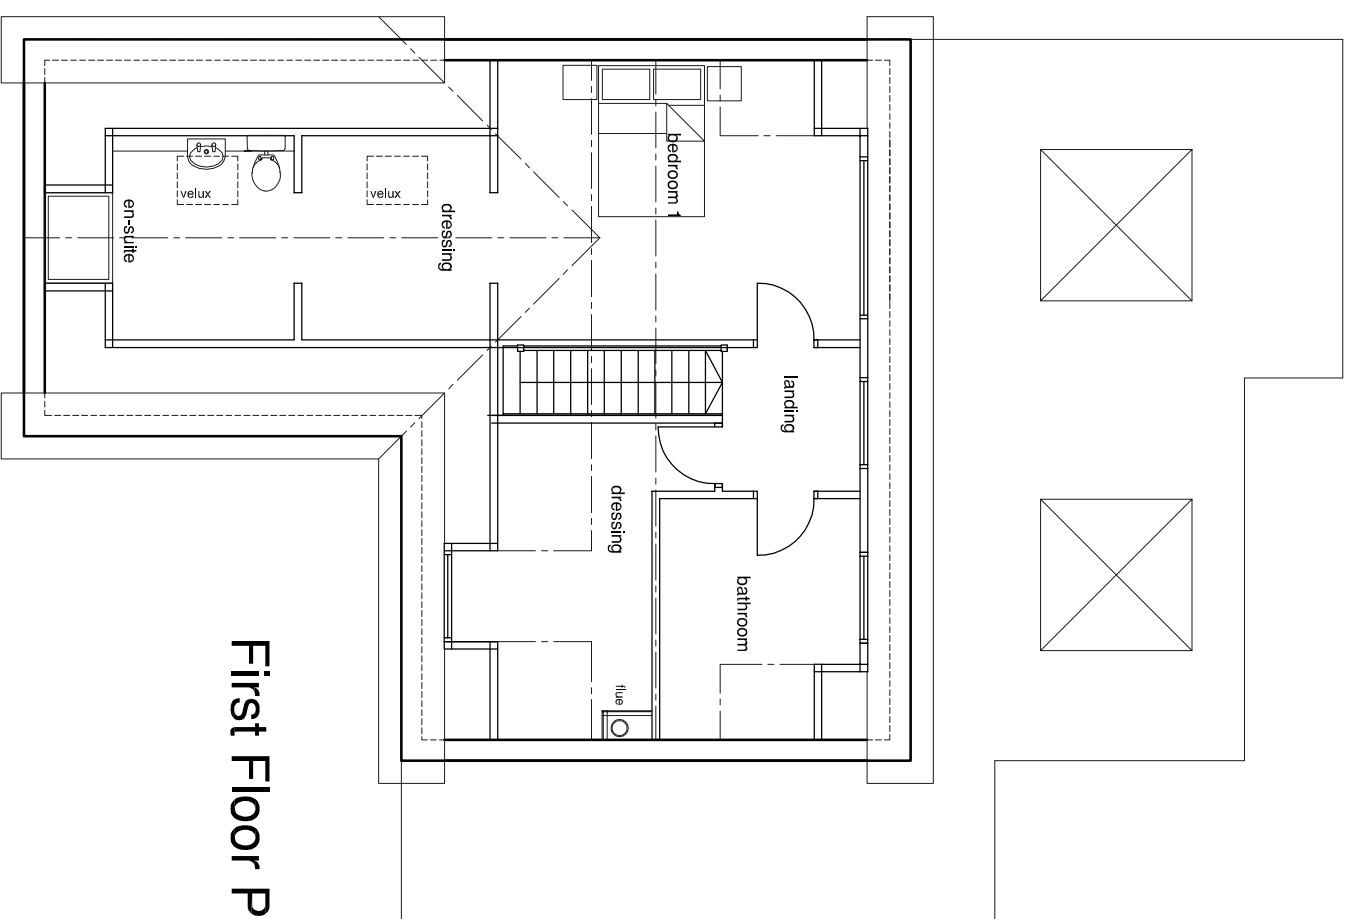

First Floor Plan

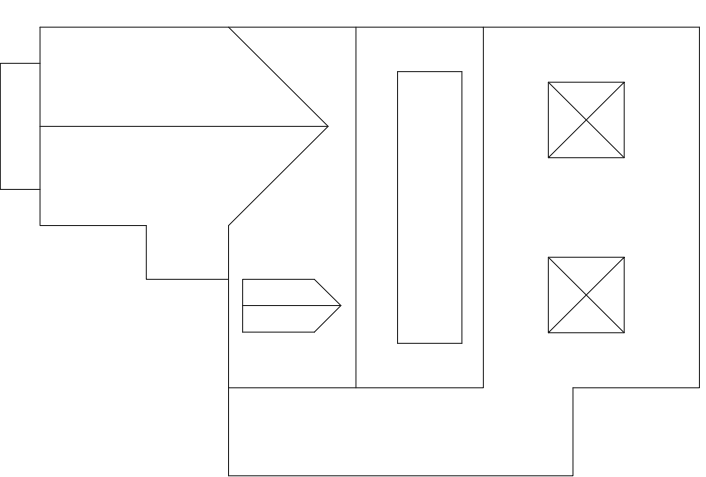

Roof Plan 1:200

PROJECT

Proposed Alterations to Gladys Avenue, Cowplain

CLIENT

Mr & Mrs Harris

DRG TITLE

Plans Proposed

PROJECT NO.

21007

DRAWING NO.


501

SCALE

1:100@A3

REV

B

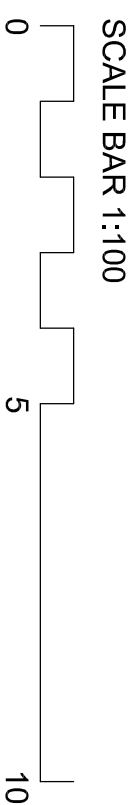

B	Ground floor layout revised	mw 12.04.21	
A	Roof plan added	mw 03.03.21	-
Rev	DESCRIPTION	Dwn / Date	Ctk / Date

This drawing is copyright and must not be disclosed to third parties without permission
Scaled dimensions are not to be used for construction

*This drawing is copyright and must not be disclosed to third parties without permission
Scaled dimensions are not to be used for construction*

Wychwood
Thompsons Lane
Denmead
Hampshire
PO7 6NB

Tel: 01329 288911
Fax: 01329 221913
E-mail: admin@m2architecture.com

m2
architecture
architectural technologist