



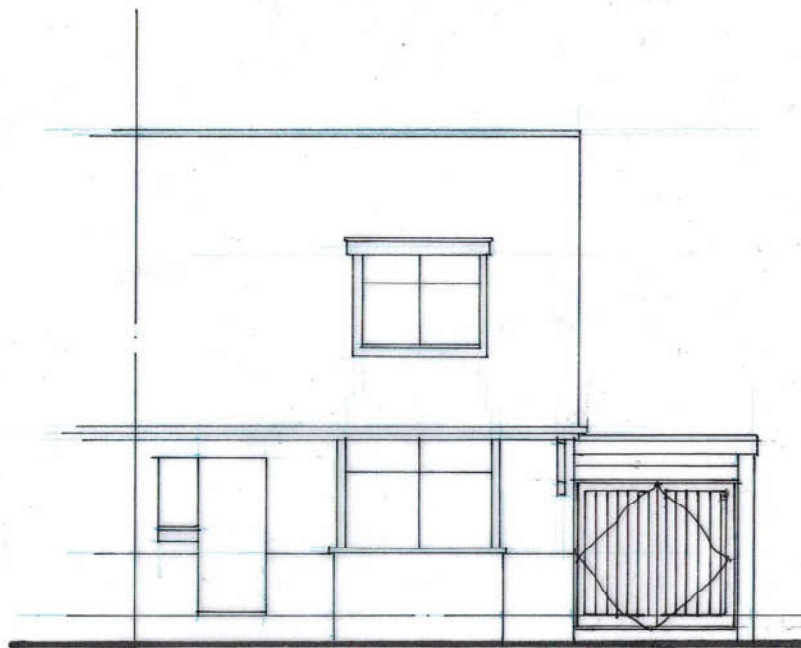

FRONT



SIDE

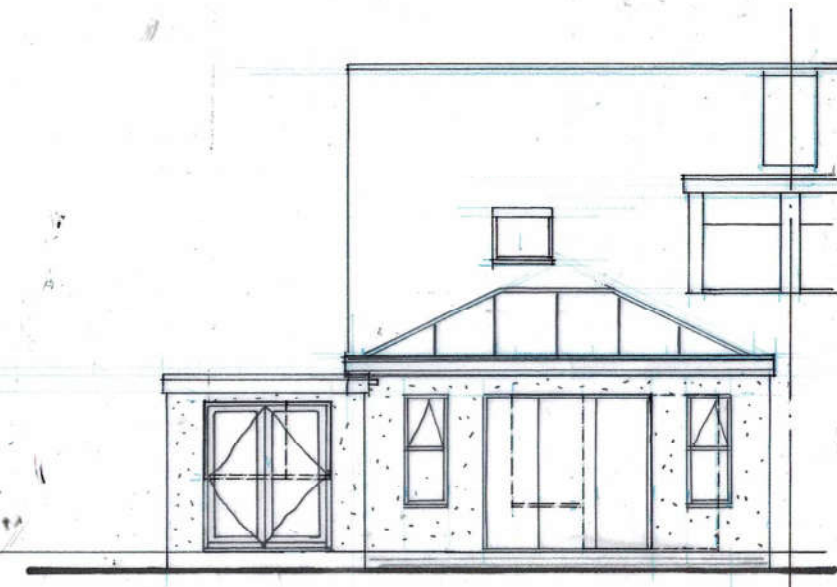


REAR



SITE PLAN
Scale 1:500



LOCATION PLAN
Scale 1:1250
DS LIC 1000146326

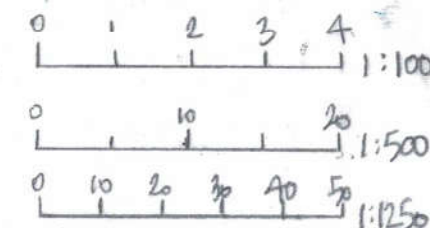

Derek Treagus Associates Architectural Services Tel: 07956 624094 Email: derek.treagus@gmail.com	
Project	REAR EXTENSION AT 17 ALSFORD ROAD, WATERLOOVILLE, HAMPSHIRE.
Client	Mr & Mrs S Fitzgerald
Subject	Planning Drawing Proposed Elevations & Location Plan
Date: Feb 2021	Scale: 1:1250, 1:100@ A3
Rev:	Drg. No. 21/118/03
- Copyright reserved. - All dimensions are to be site confirmed and should not be scaled unless for Planning purposes. - Verify all queries with the office.	