
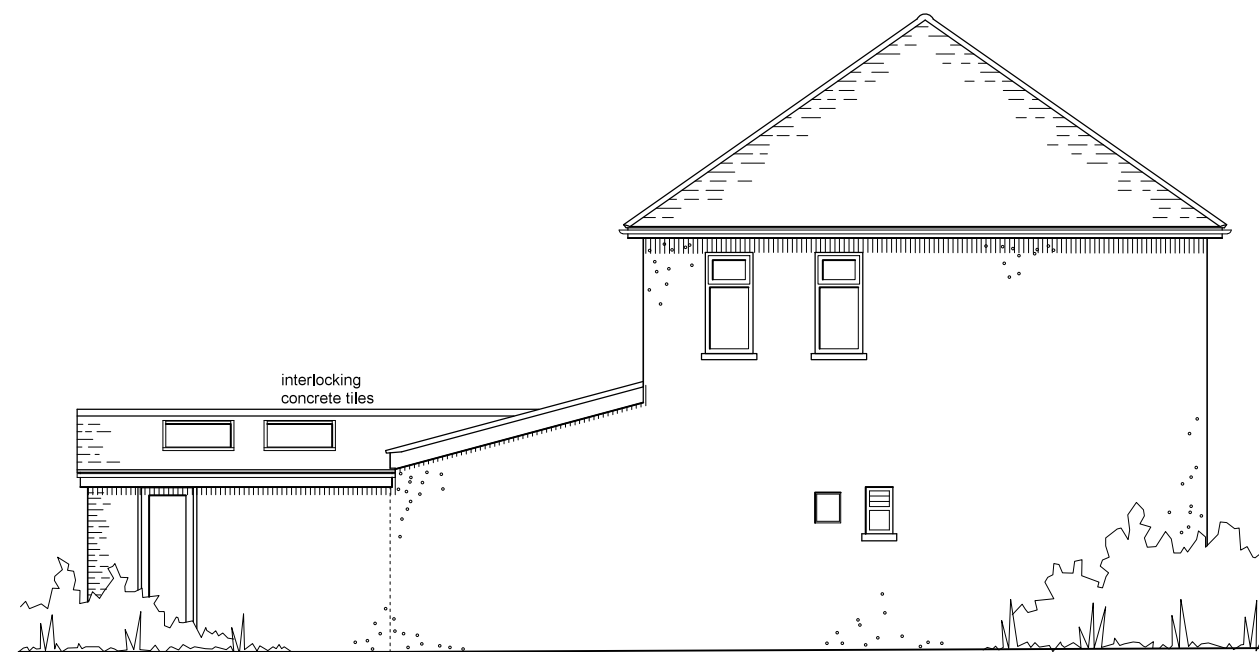
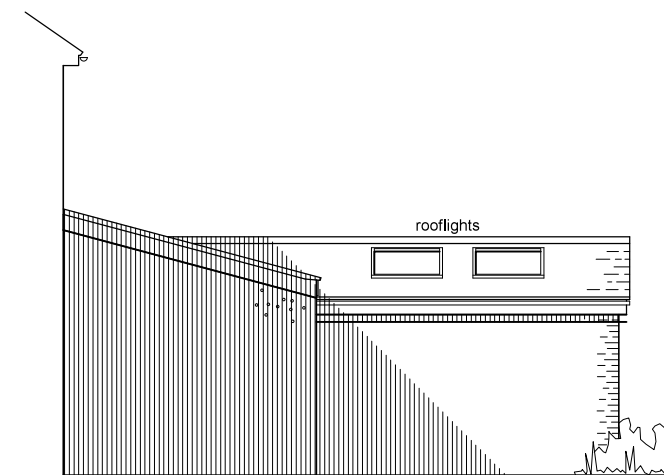
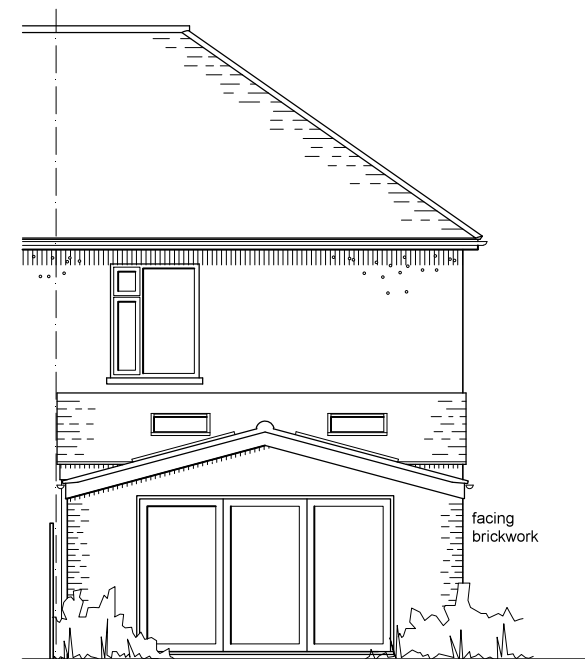
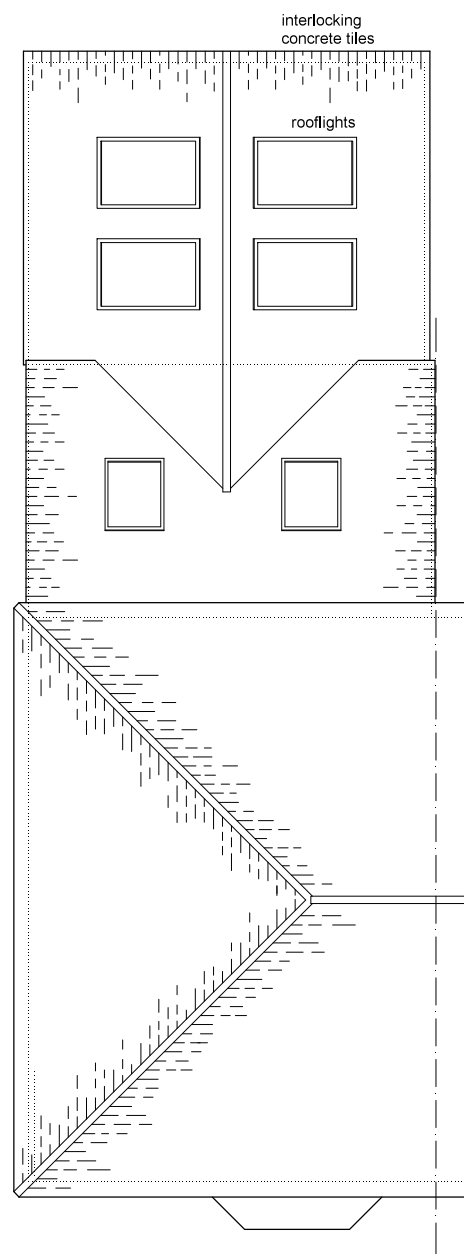


This drawing and its contents are the strict copyright of Architectura Design. No reproduction without permission. Do not scale. Written dimensions to be used where given. All dimensions and details to be checked on site. FOR PLANNING PURPOSES ONLY

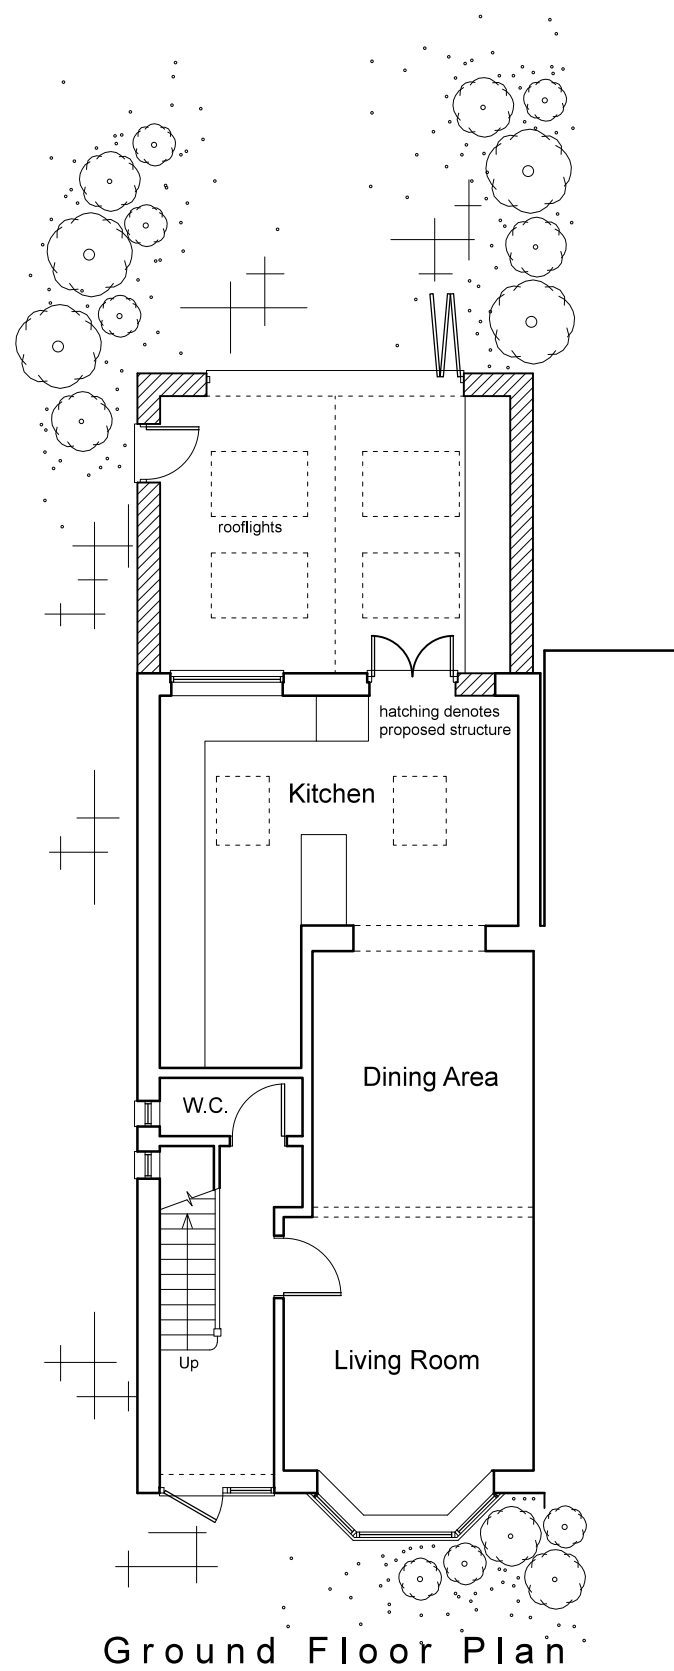

Architectura
Architectural Design & Drawing Service

Proposed Extension and Alterations
at 87 Hart Plain Avenue, Waterloooville
for Mr and Mrs P Tancock
Drawing P01 April 2021 Scale 1:100 @ A3
Planning Drawing - Proposed Floor Plans and Elevations

0 1 2 3 4 metres