



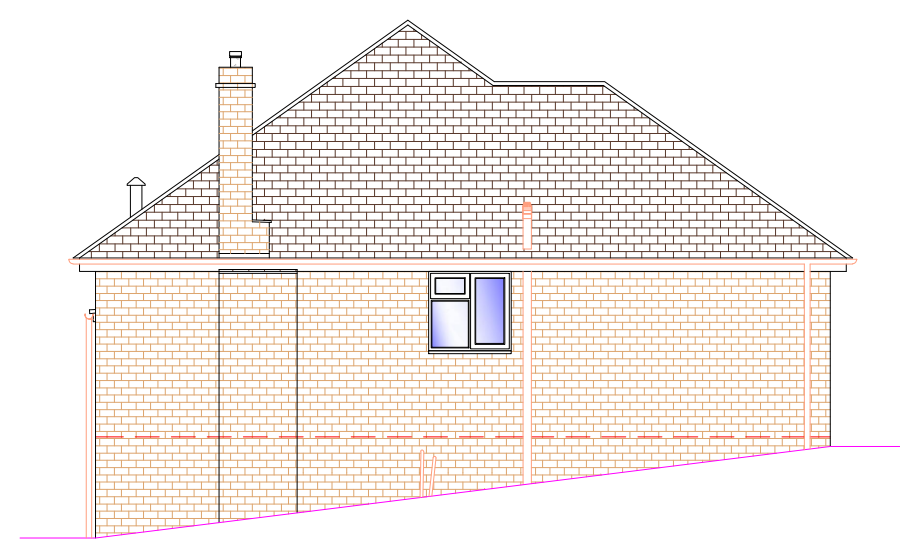


1 EXISTING SIDE ELEVATION
1:100




2 EXISTING FRONT ELEVATION
1:100 (NO CHANGE)

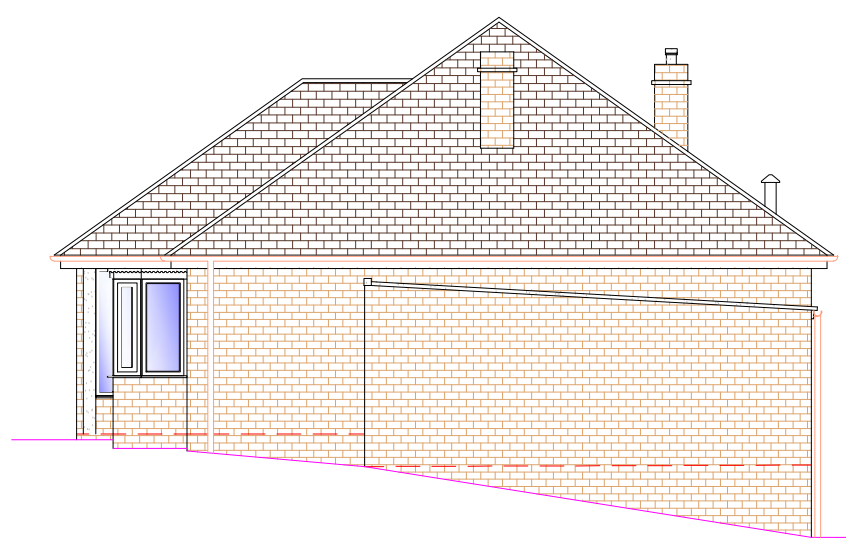


3 EXISTING SIDE ELEVATION
1:100

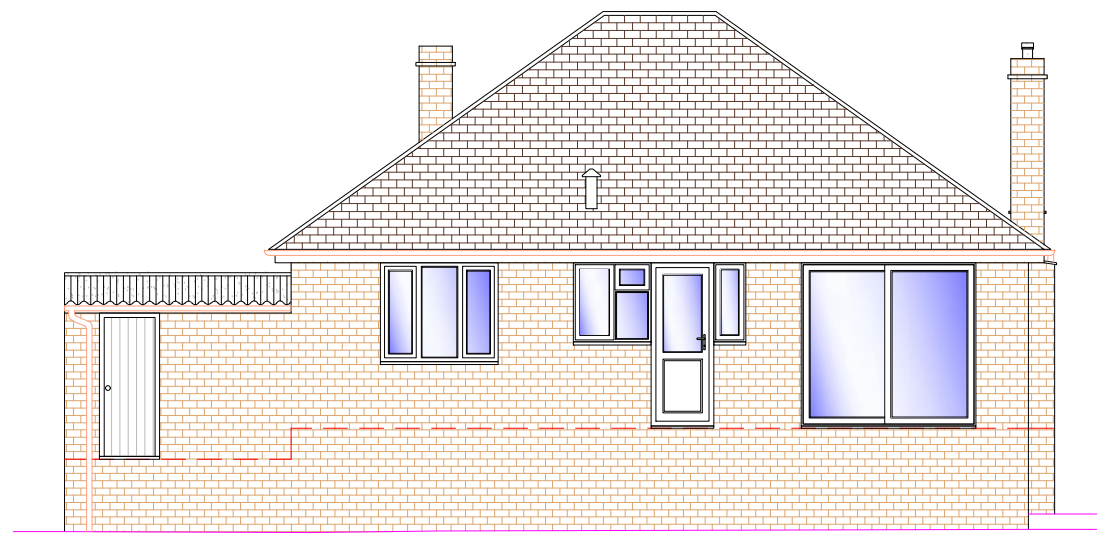


4 EXISTING REAR ELEVATION
1:100

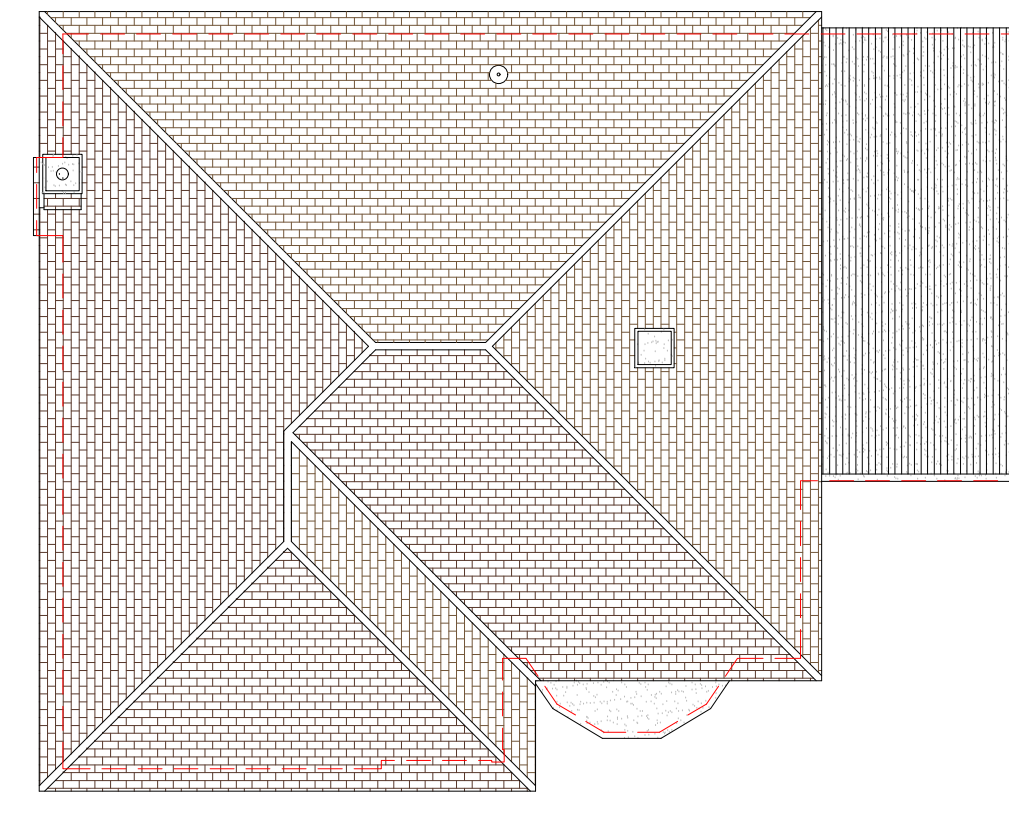


5 EXISTING ROOF PLAN
1:100

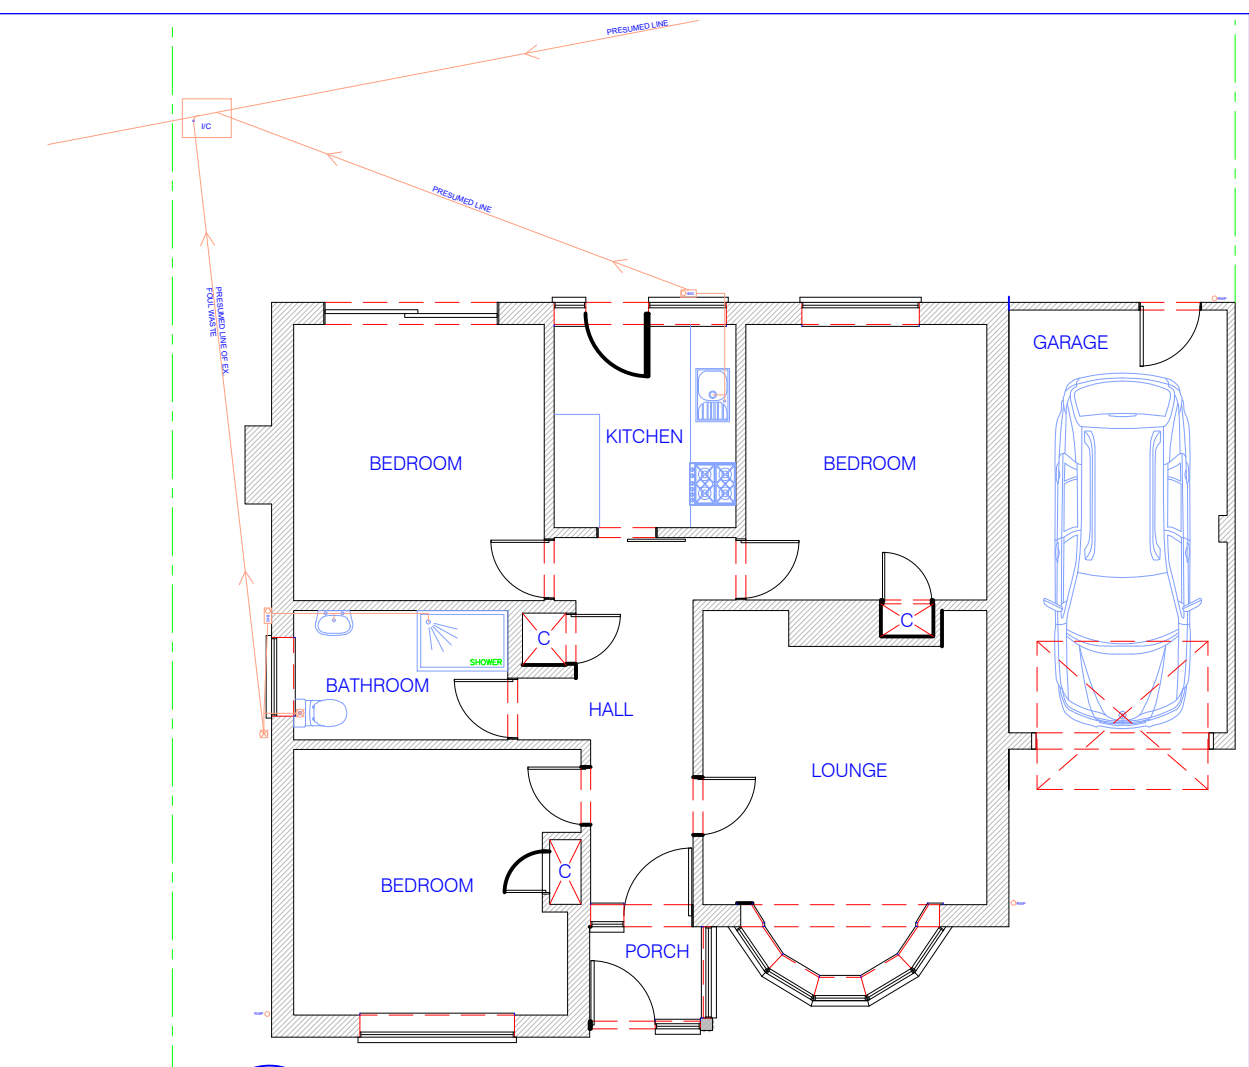


6 EXISTING GRD FLOOR PLAN
1:100

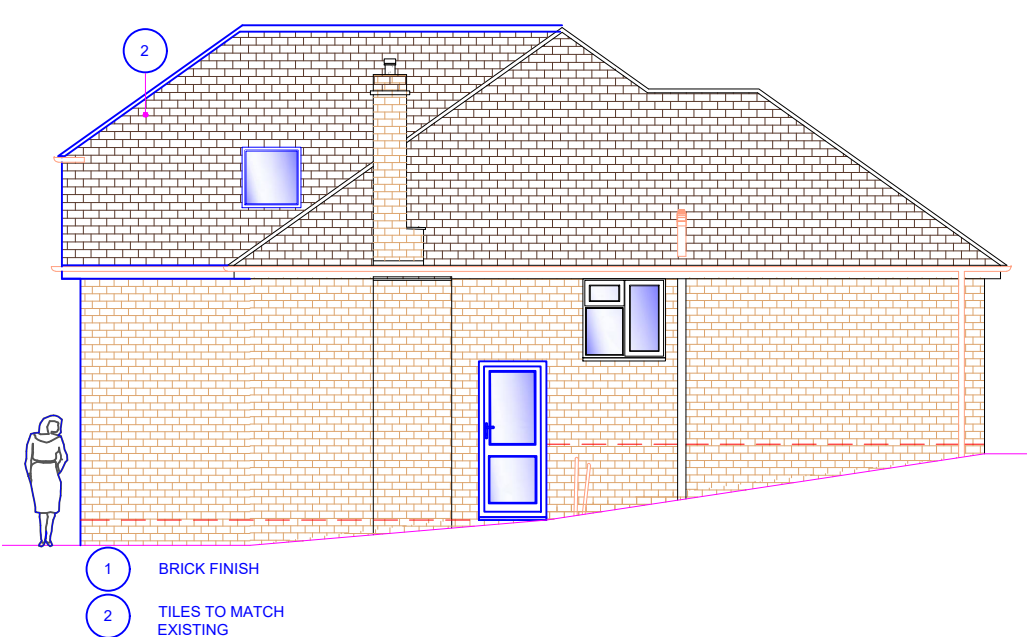


7 PROPOSED SIDE ELEVATION
1:100

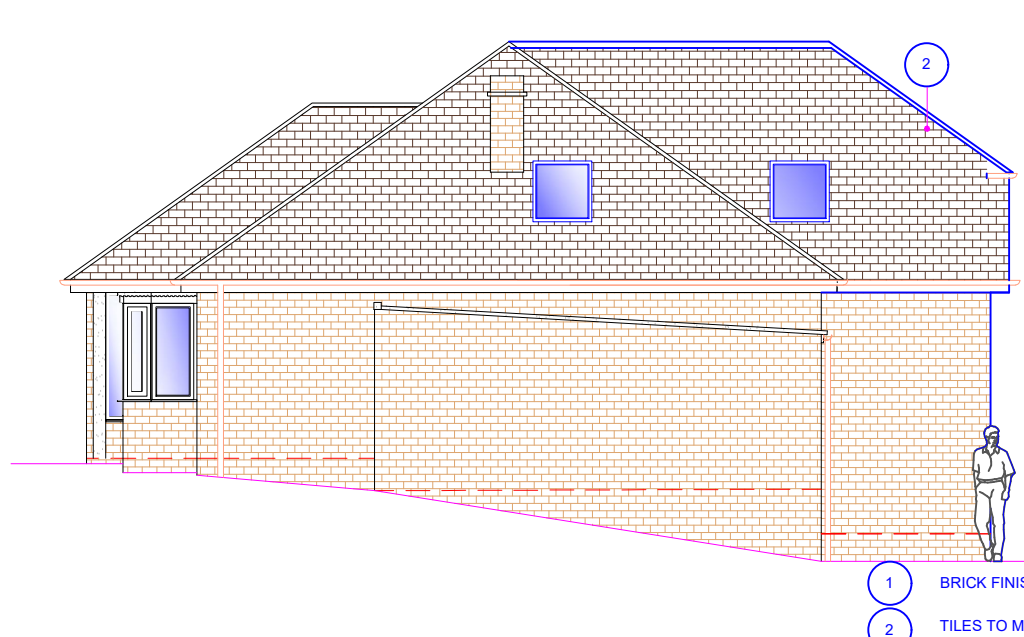


8 PROPOSED SIDE ELEVATION
1:100

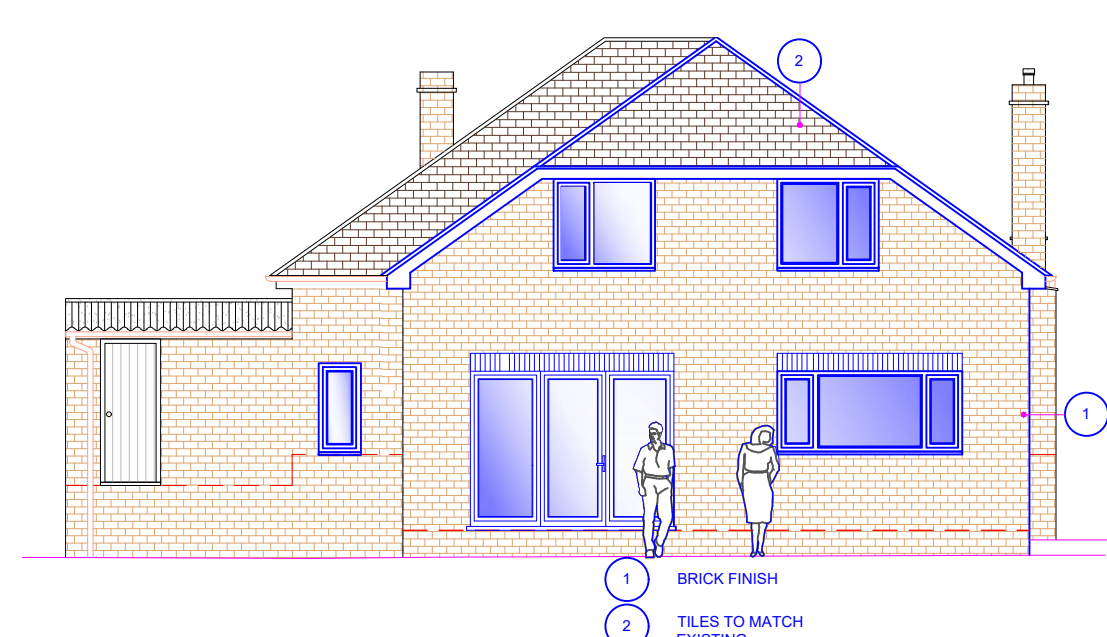


9 PROPOSED REAR ELEVATION
1:100

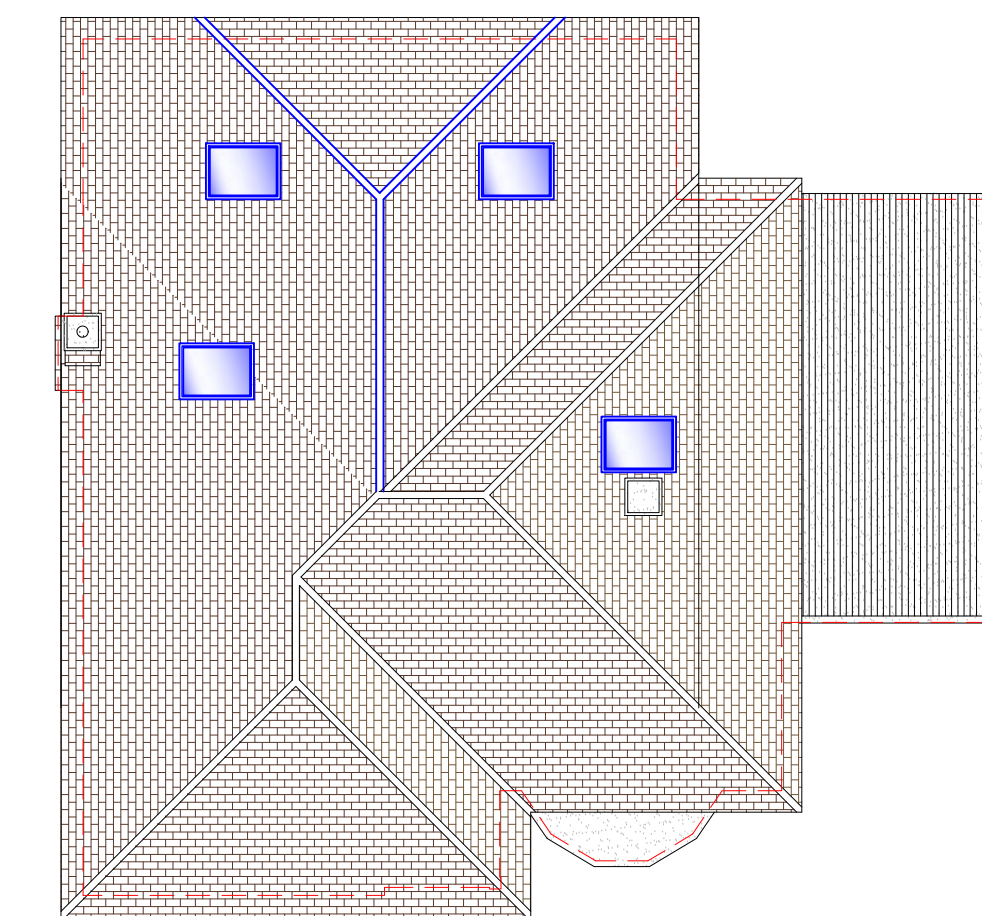


10 PROPOSED ROOF PLAN
1:100

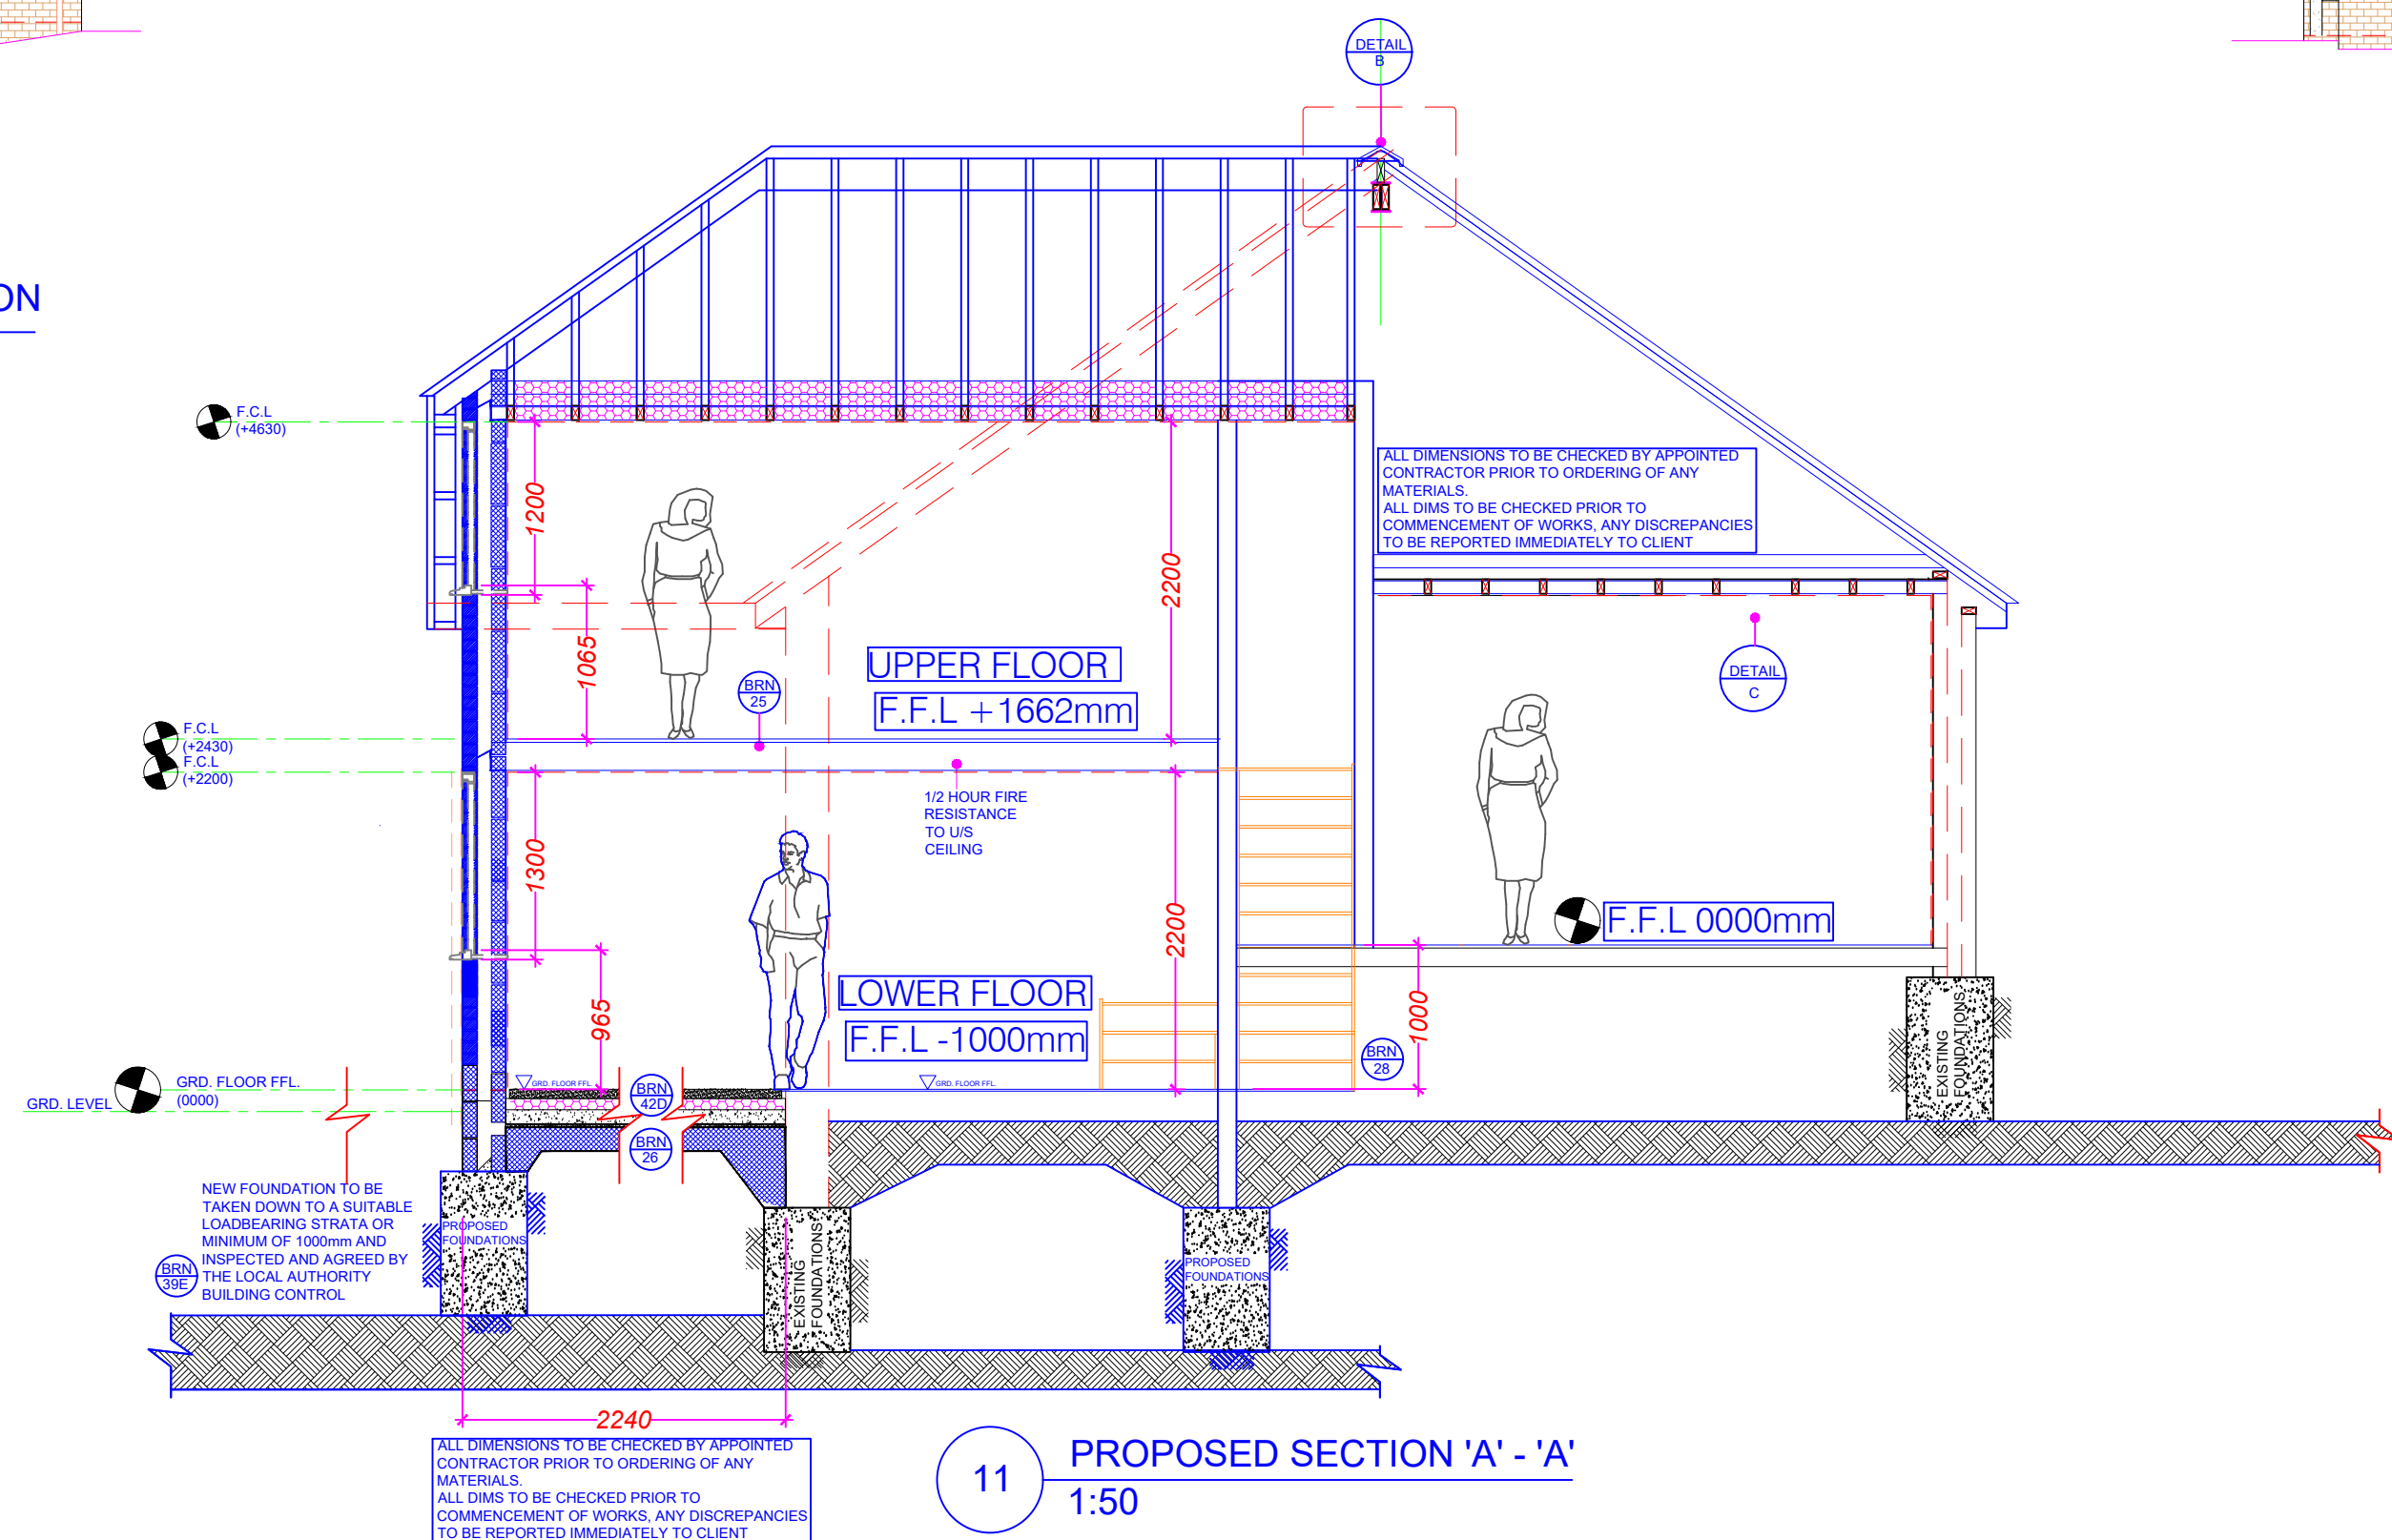


11 PROPOSED SECTION 'A' - 'A'
1:50

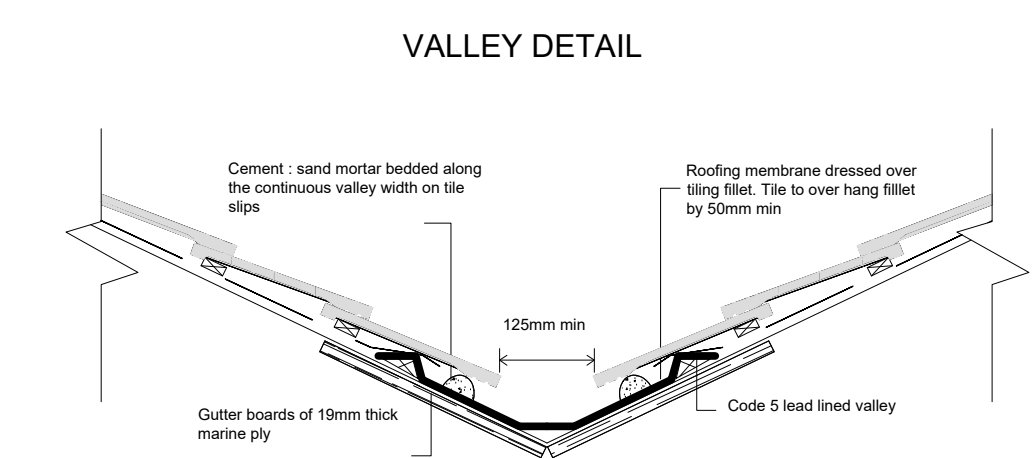


12 PROPOSED VALLEY DETAIL
1:16

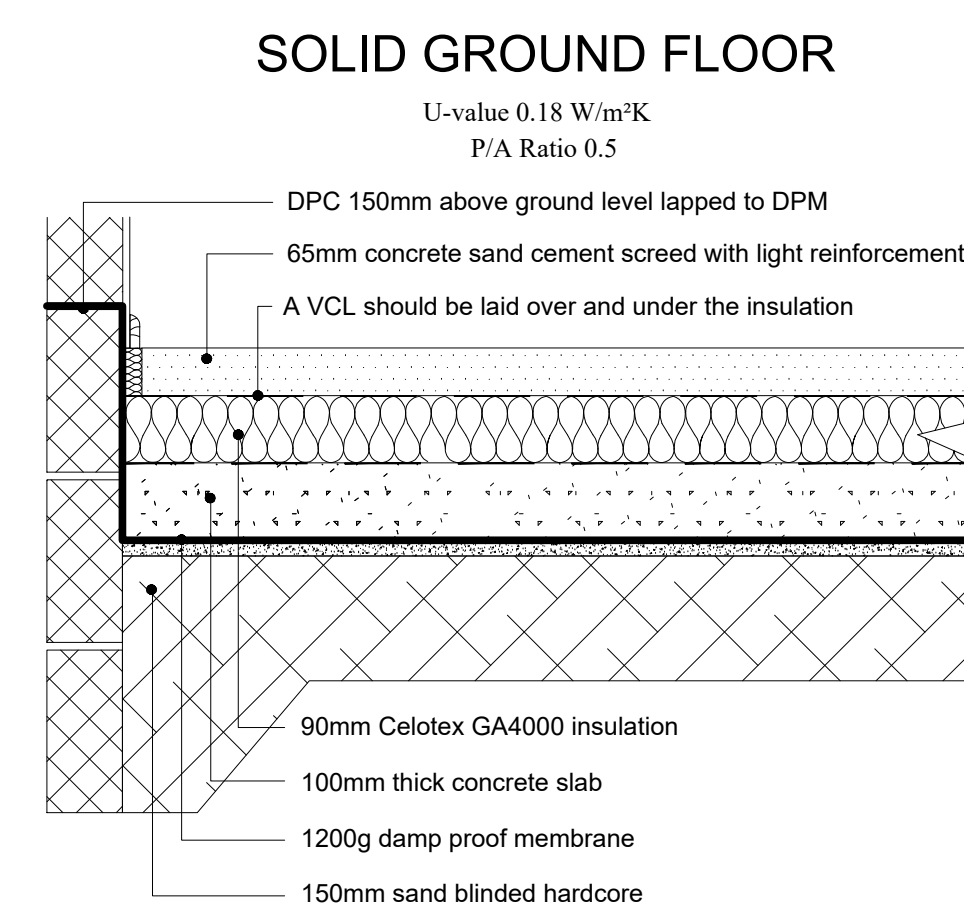


13 PROPOSED FLOOR SECTION
1:10

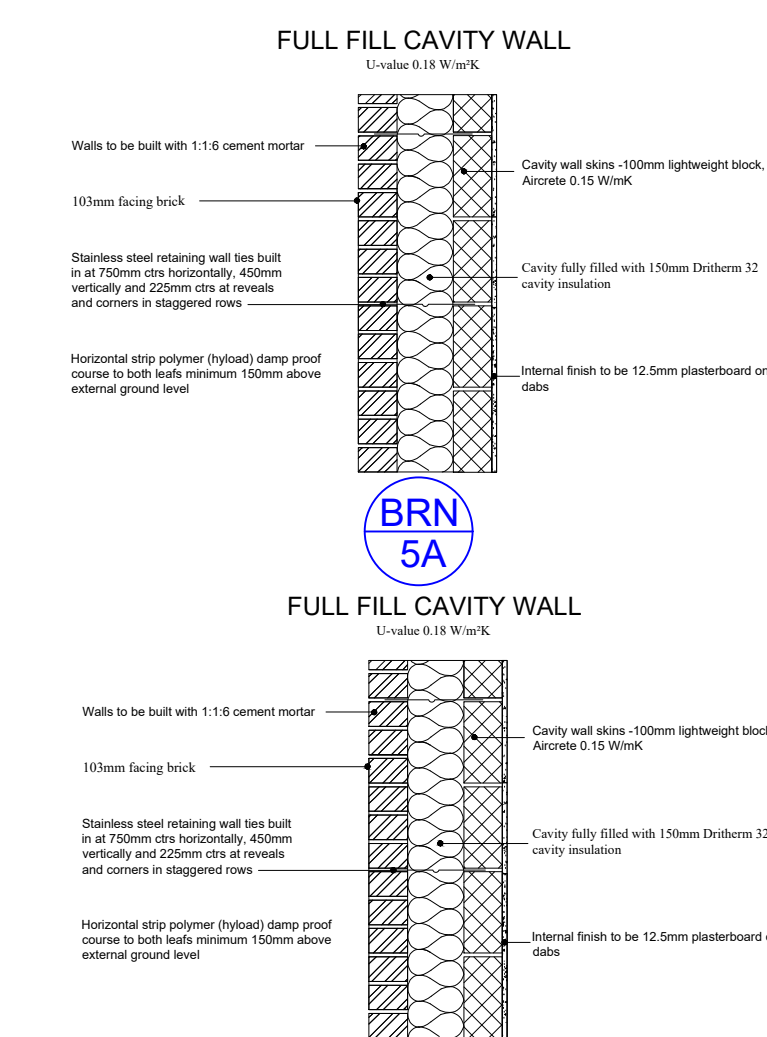


14 PROPOSED WALL SECTION
1:10

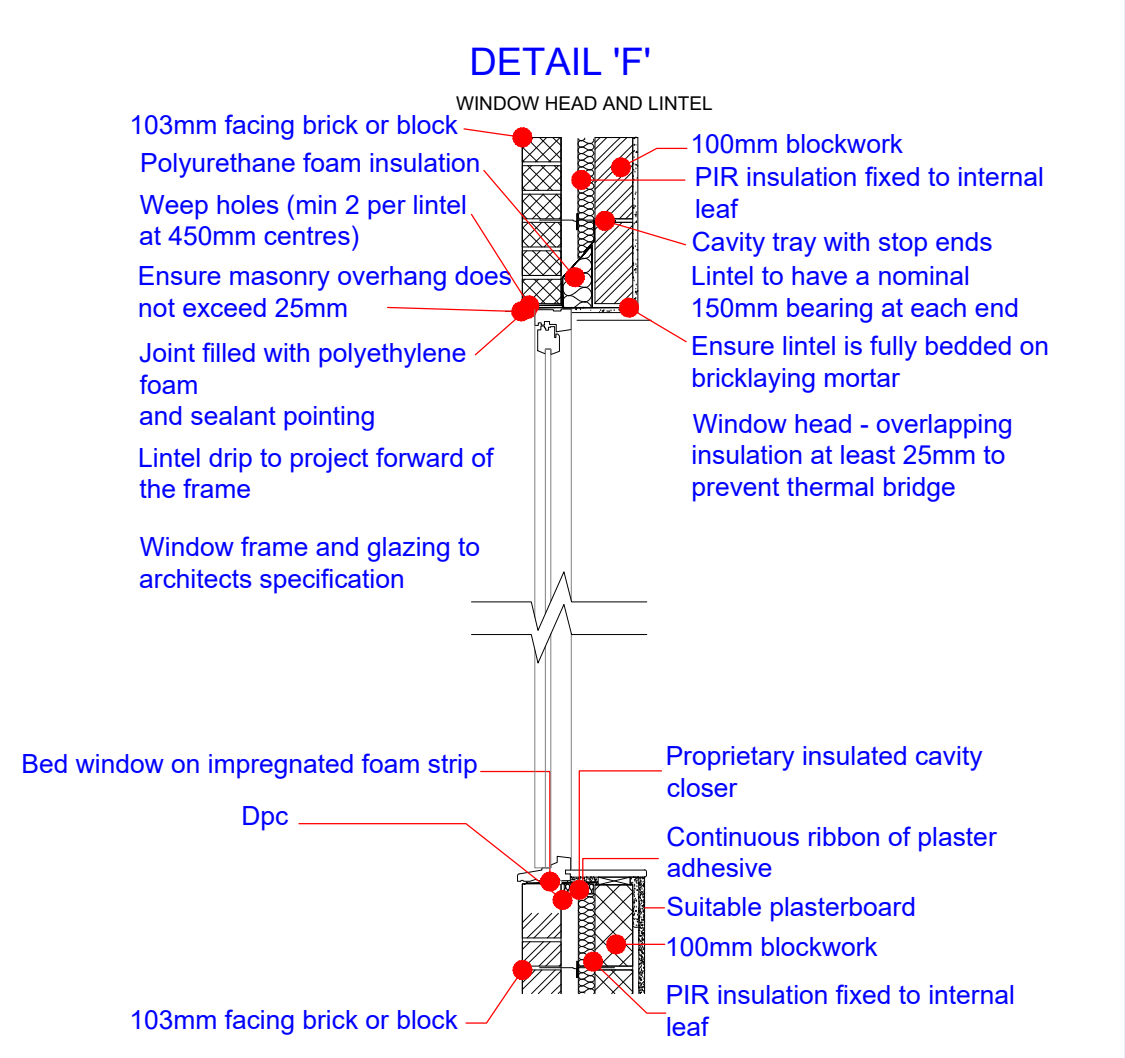


15 PROPOSED DETAIL 'F'
1:20

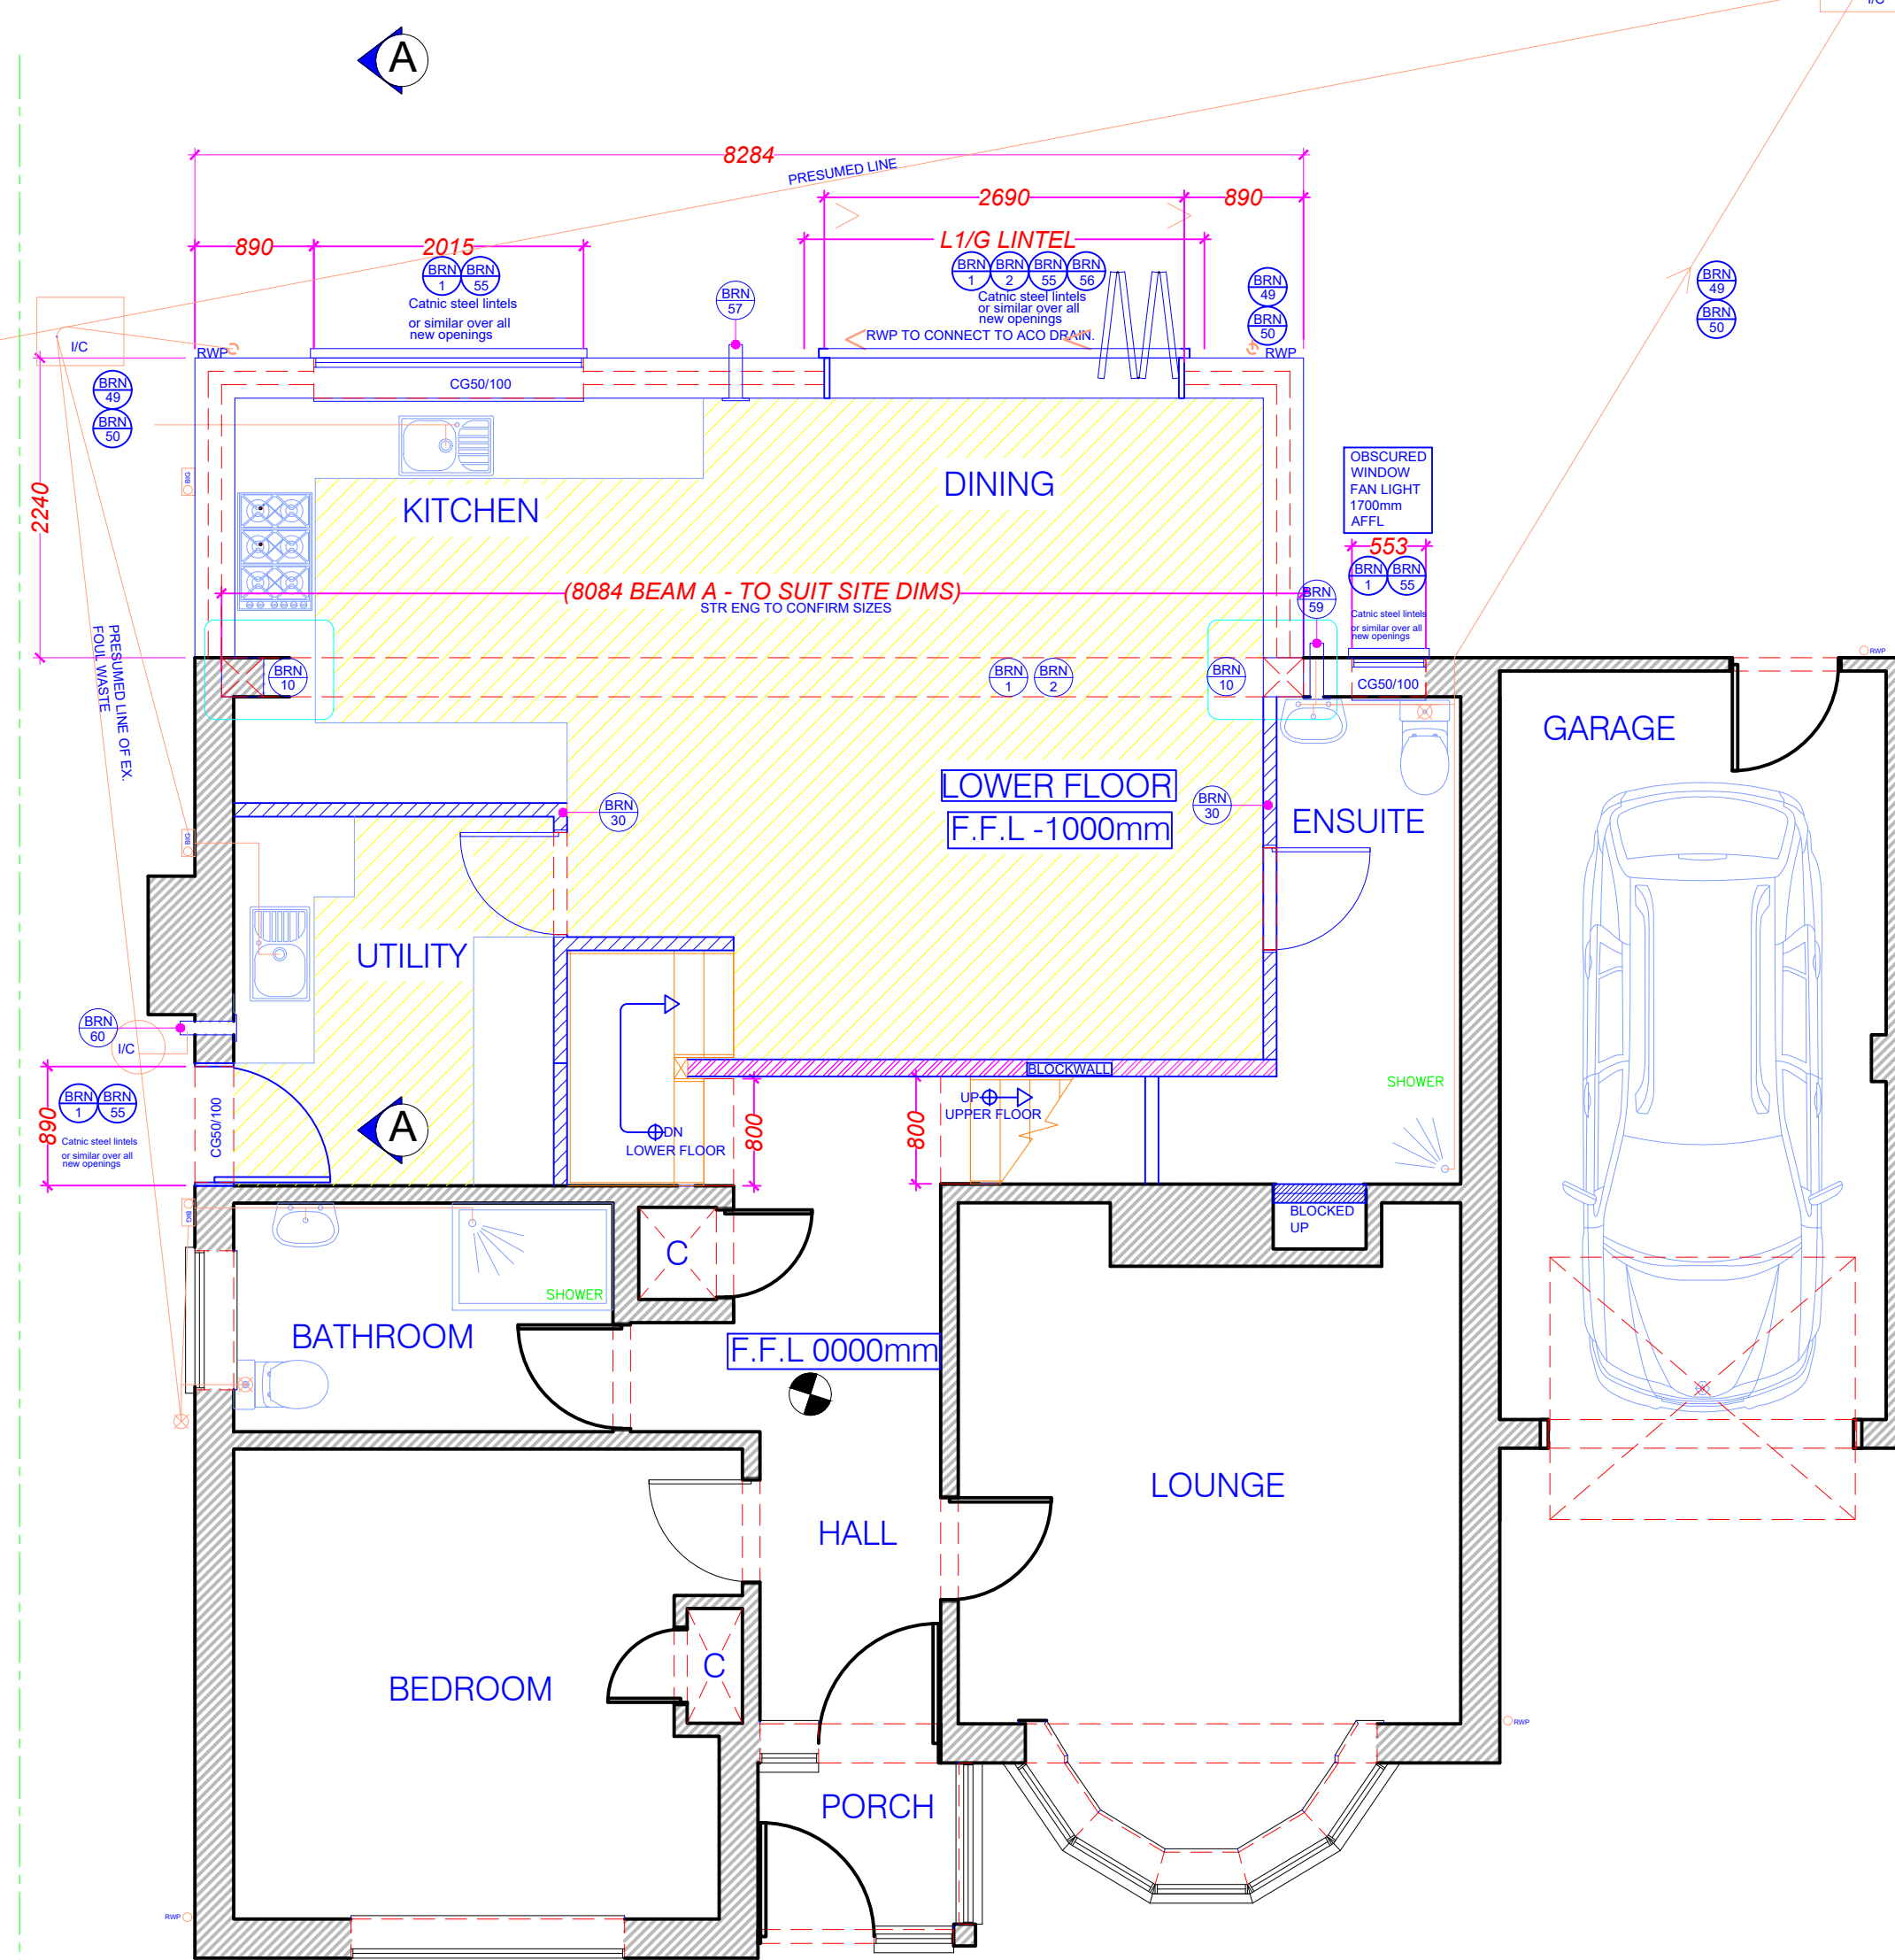


16 PROPOSED GRD FLOOR PLAN
1:50

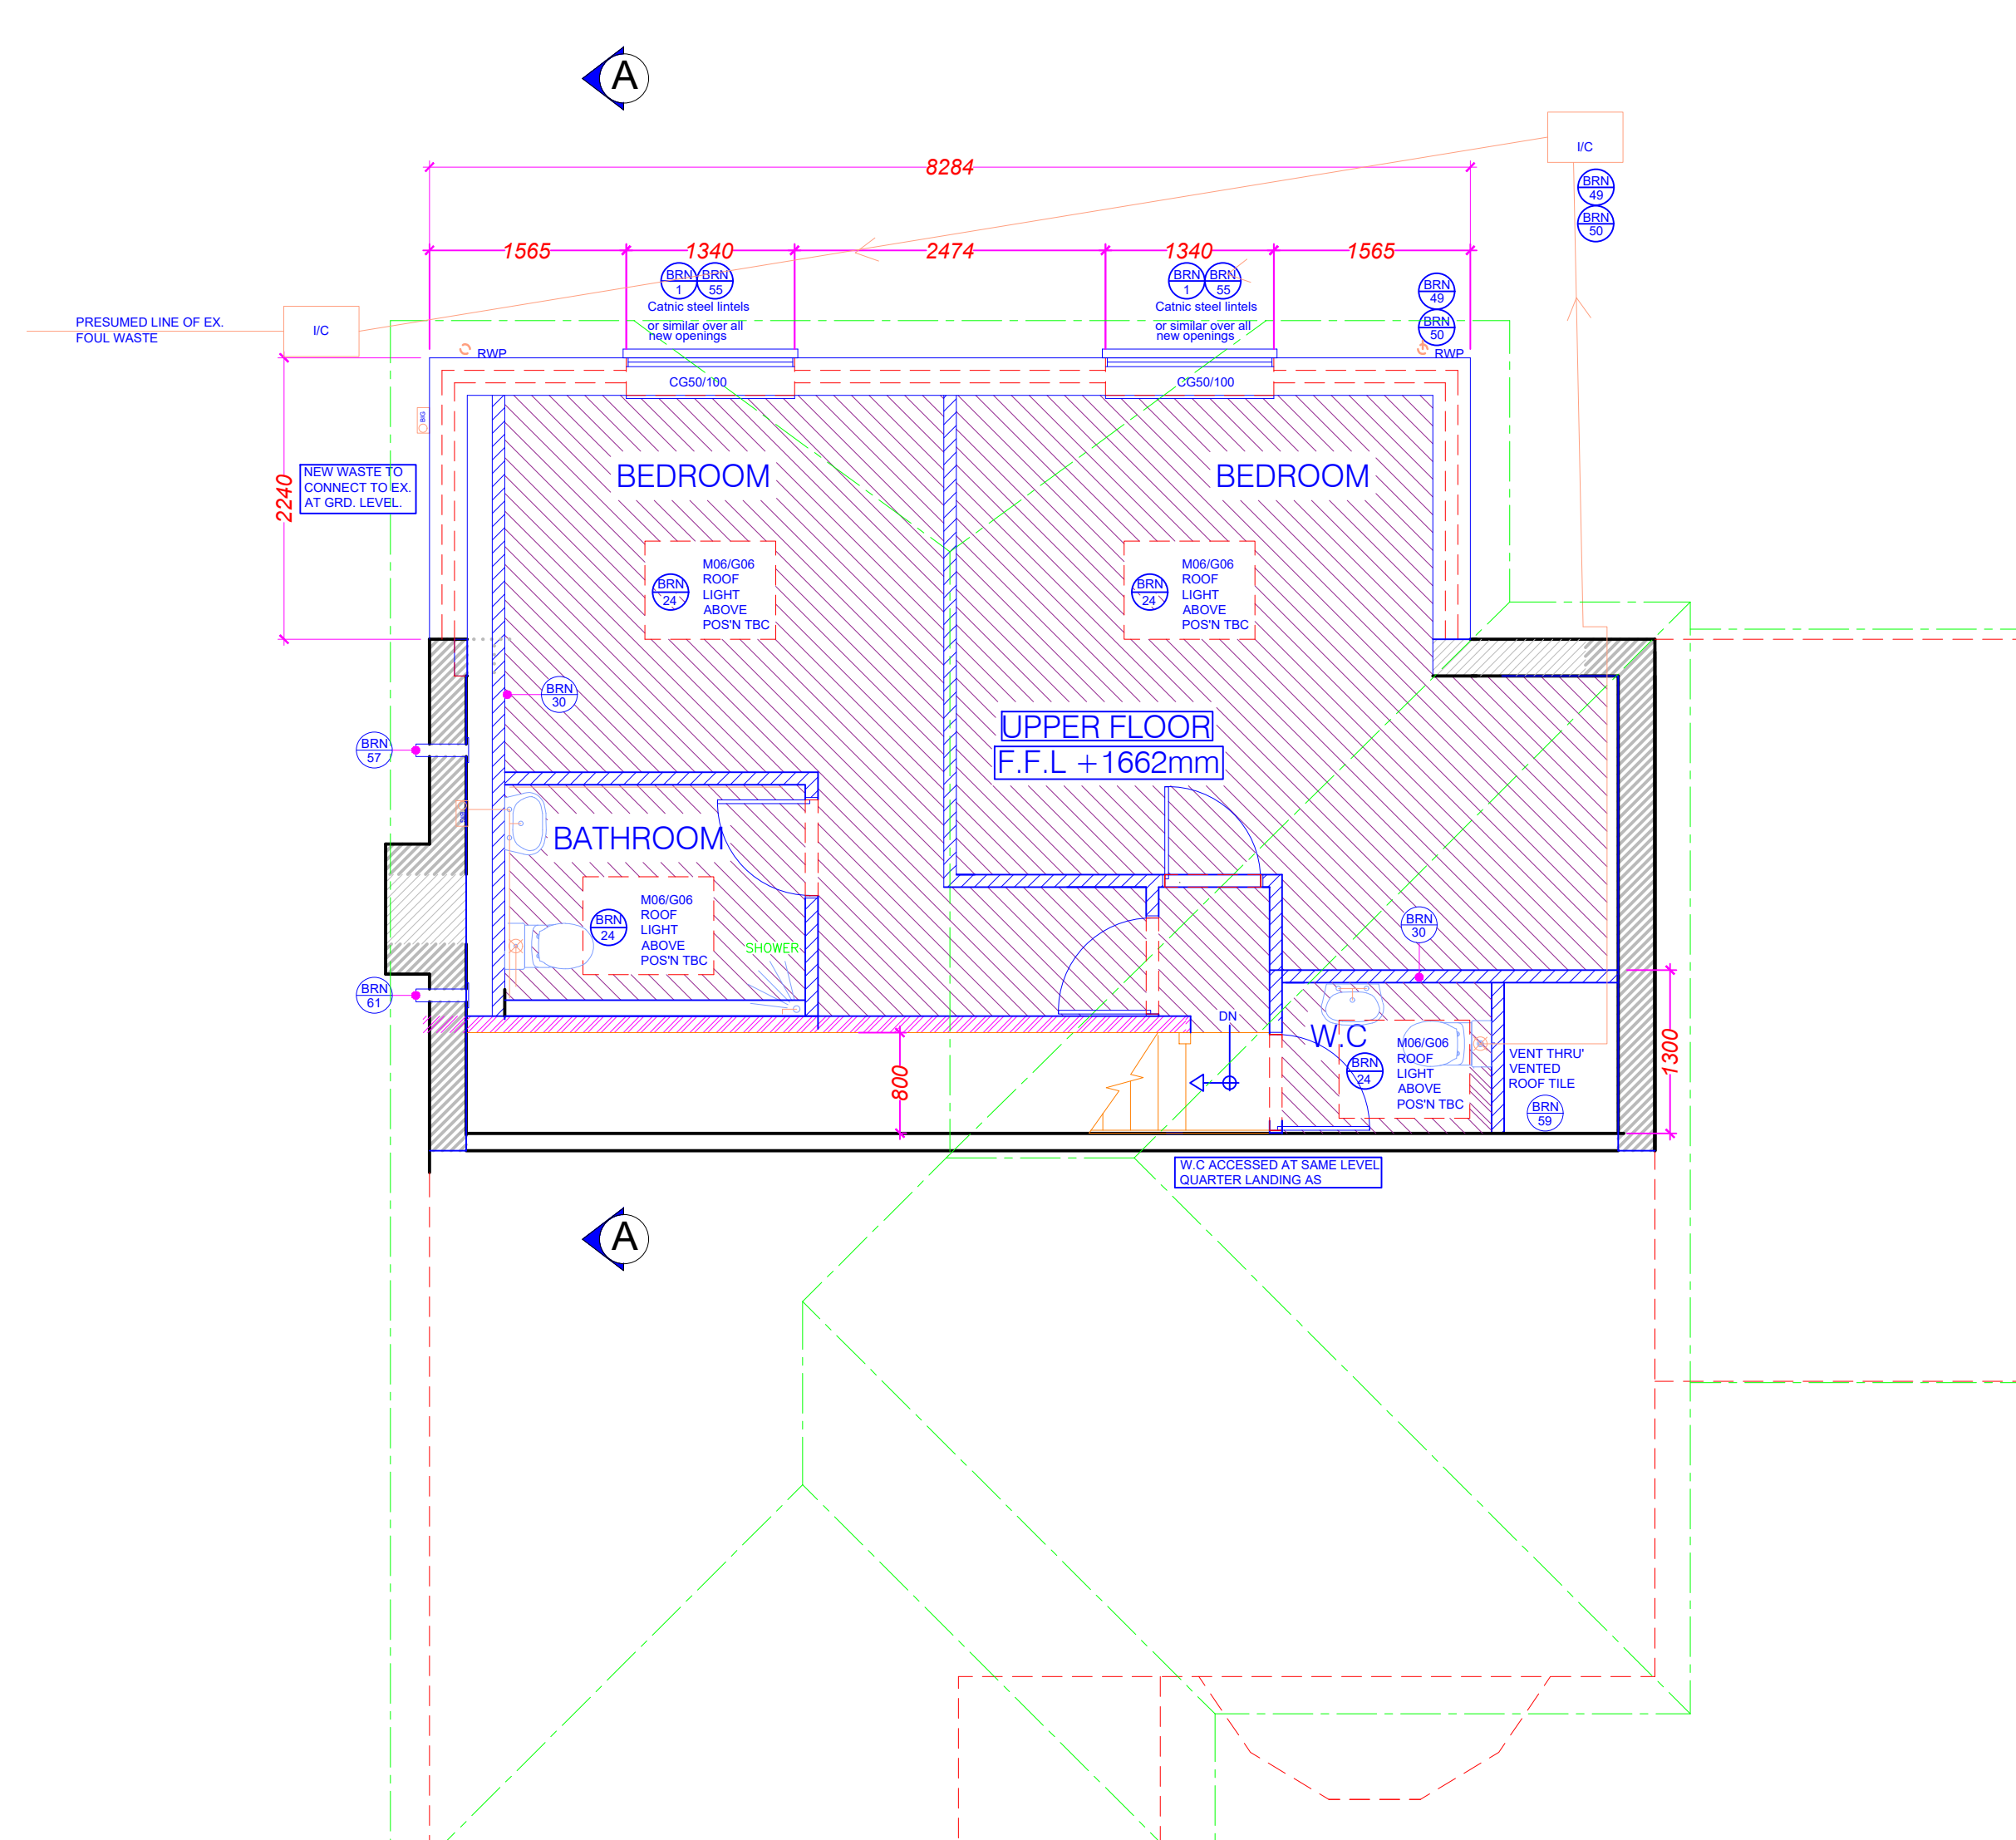

17 PROPOSED FIRST FLOOR PLAN
1:50

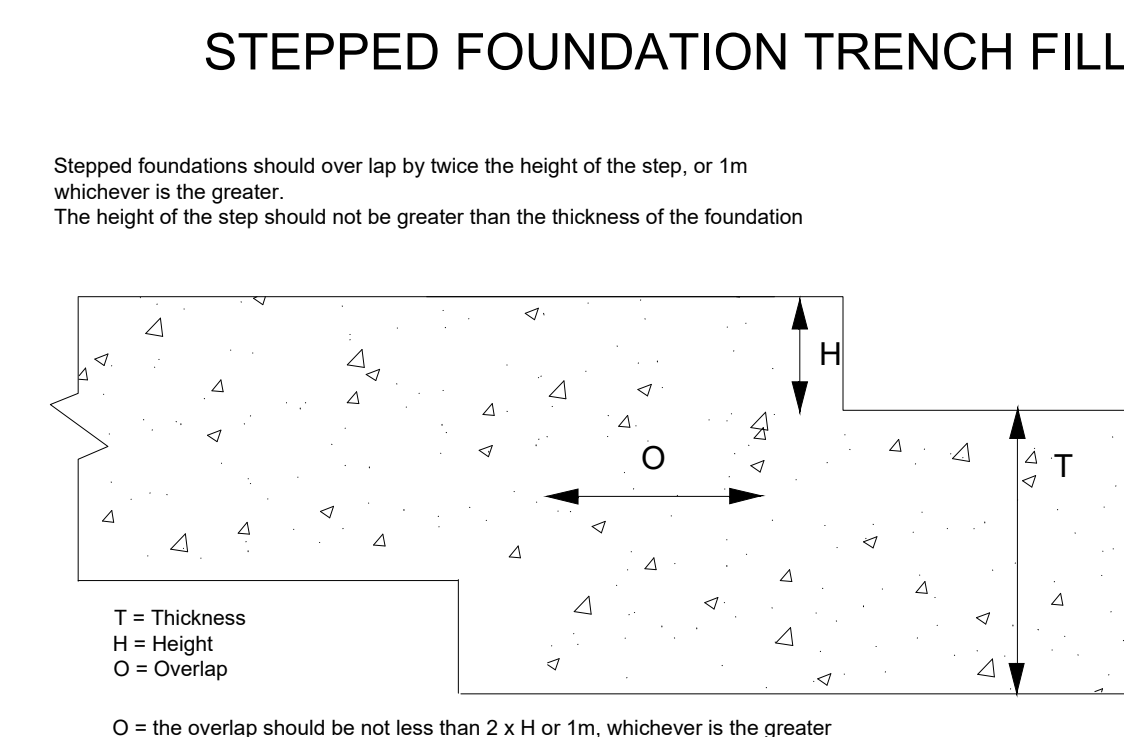

18 PROPOSED FOUNDATION AND FLOOR SECTION
1:20

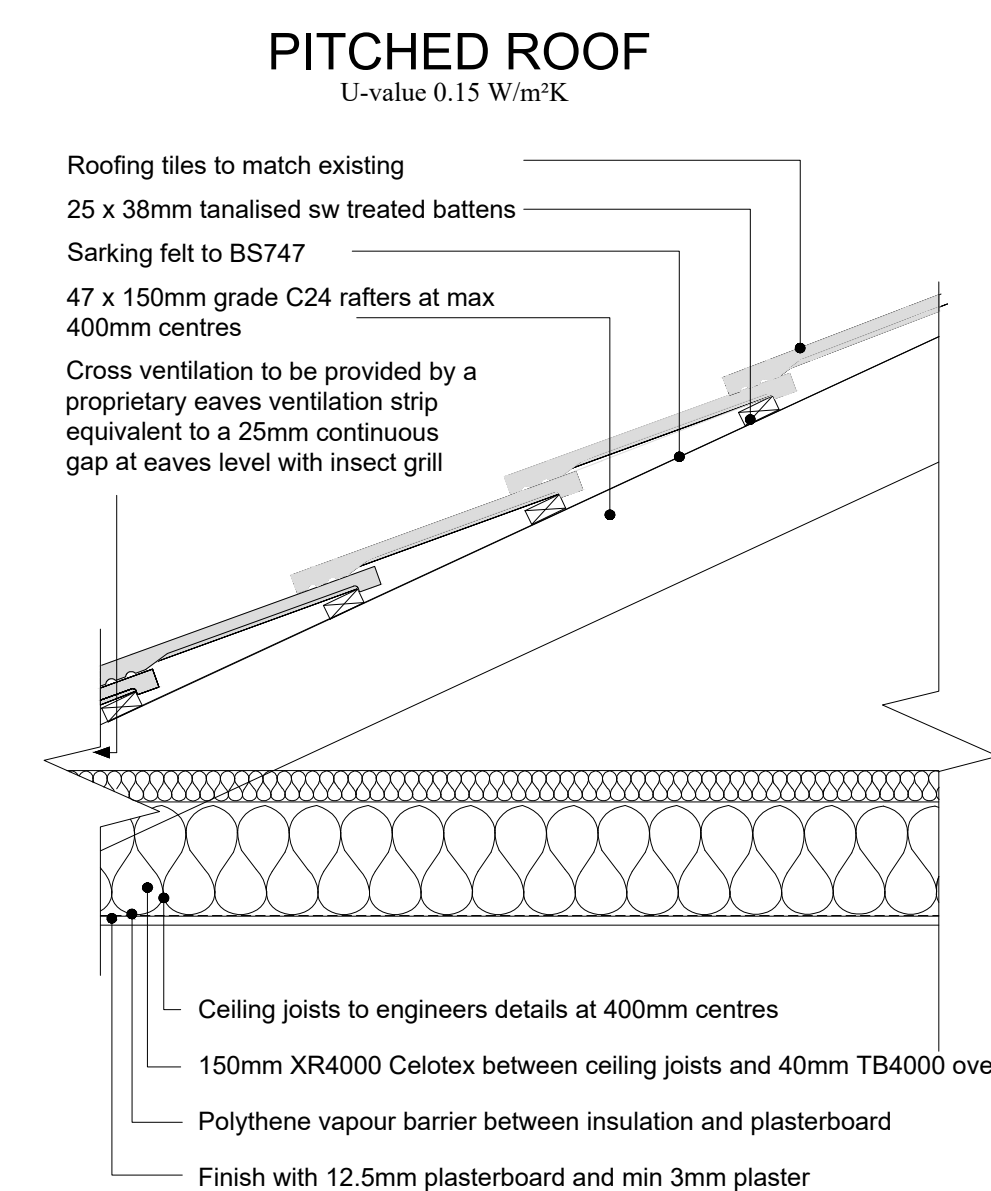

19 PROPOSED ROOF DETAIL
1:10

NOTE:
DRAWING:POULTON_01A TO BE USED IN CONJUNCTION
WITH ASSOCIATED BUILDING REGULATIONS NOTES
POULTON/BRN.
DIRECTIONAL NORTH ARROW SHOWN ON BLOCK &
LOCATION POULTON/BLP.

DETAILS AND DIMENSIONS OF ALL LEVELS OF PROPOSED
PLANS TO BE CHECKED ON SITE BY APPOINTED
CONTRACTOR PRIOR TO ANY
COMMENCEMENT/ORDERING OF MATERIALS OF WORK.
ANY QUERIES, VARIATIONS OR DISCREPANCIES
DIRECTED TO CLIENT - DM DESIGNS ACCEPTS NO
RESPONSIBILITY IN ANY PART ON DRAWINGS UNLESS
OTHERWISE AGREED PRIOR.

BRN 1
1:100
1m 0m 2m 4m 6m 8m 10m

1:50
1m 0m 2m 4m 6m 8m 10m

MODIFICATIONS
MODIFIED LAYOUT FOR PLANNING
TITLE
DOUBLE STOREY REAR EXTENSION

ISSUE:
B - 16.01.2023

CUSTOMER
4 CHESTNUT AVENUE, BEDHAMPTON,
HAVANT, PO9 3QR

DM designs
DRAWING NO: 1 OF 1
POULTON_01A
SCALE: VARIES:
DATE: 02.09.2022
REVISION: B A0