


South elevation – Materials
Context

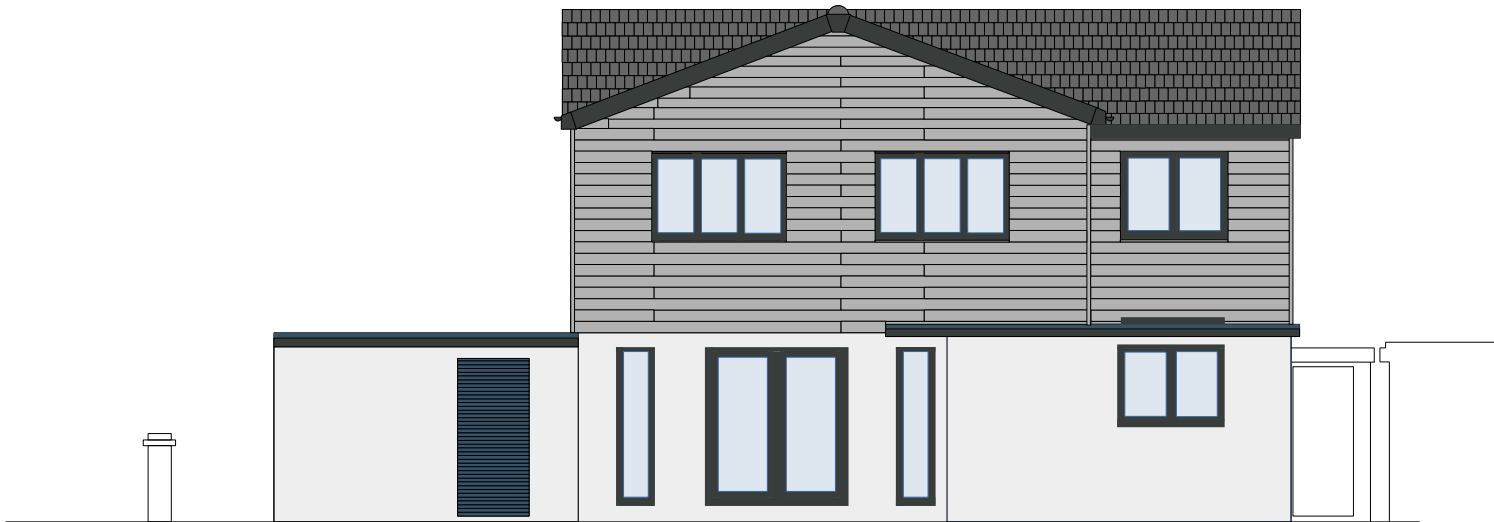

2 Eastoke Avenue, Hayling Island –
Proposed South Elevation – Materials Context

Scale: 1:100 @ A4