

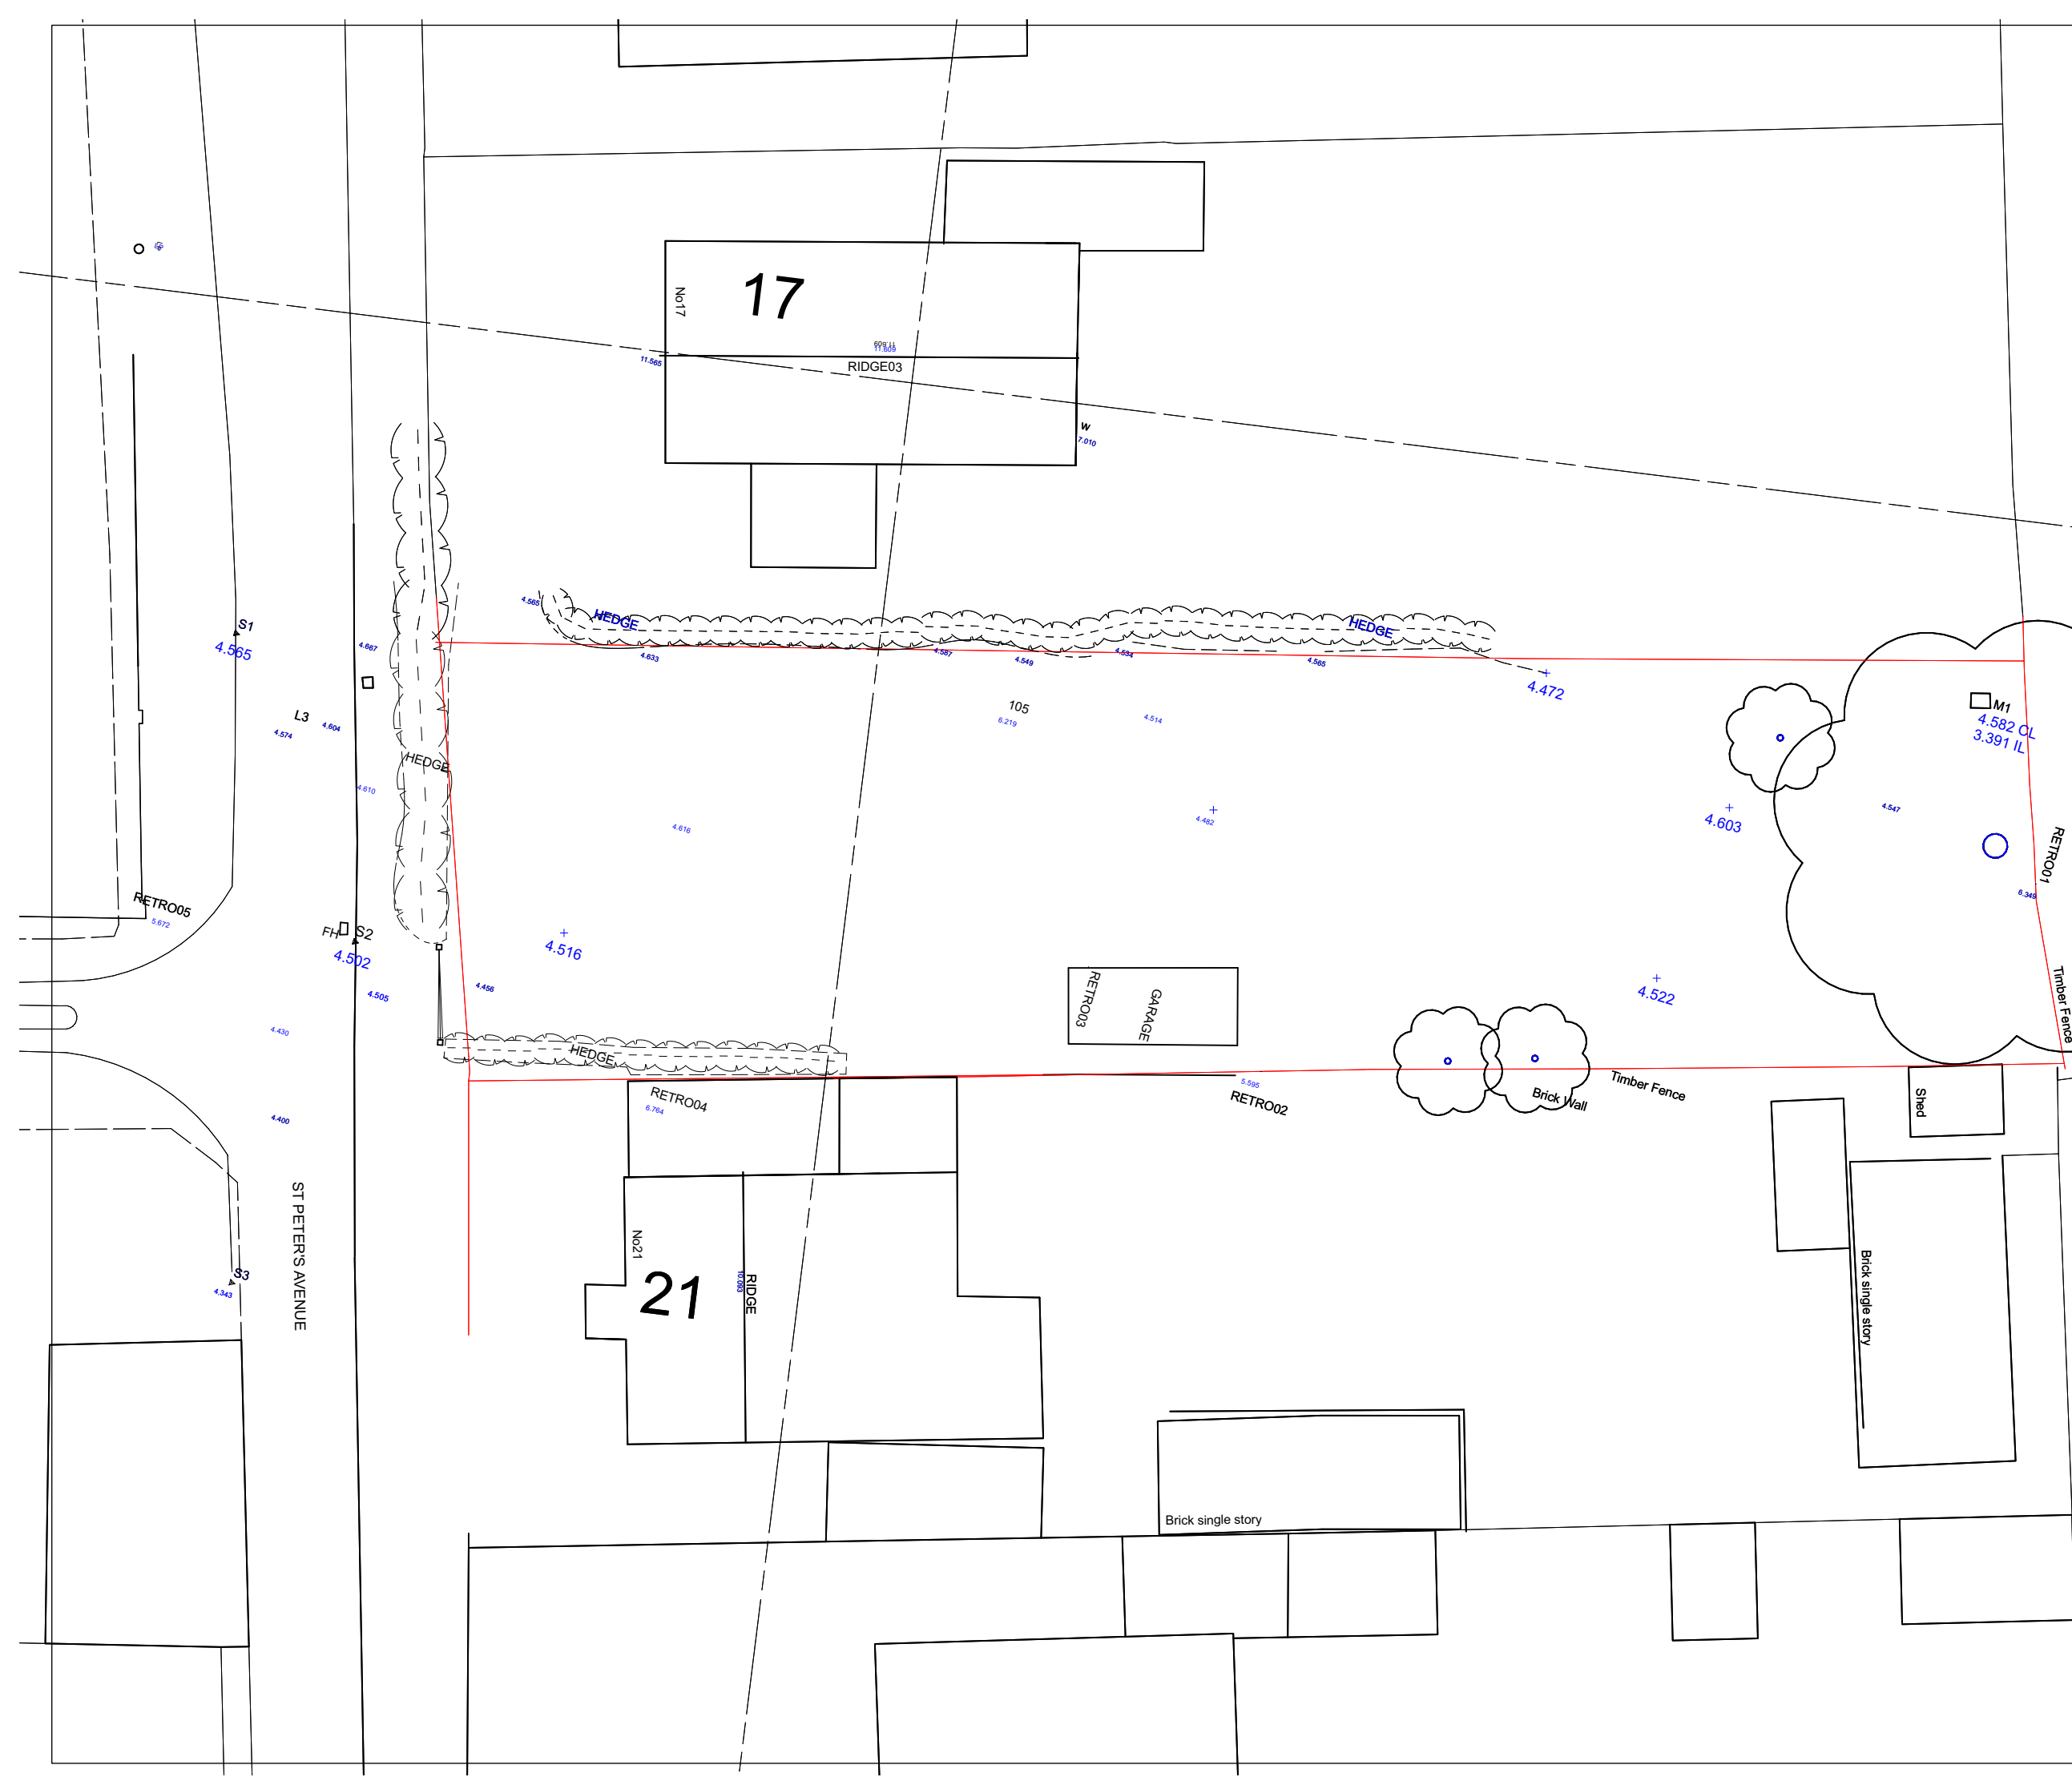
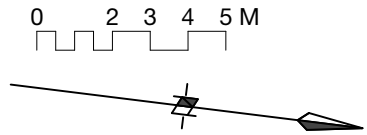
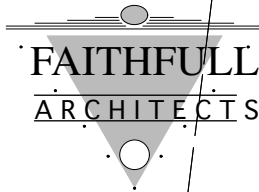



ALL LEVELS ARE IN METRES AND RELATED TO O.S.DATUM,
Given as values above Ordance Datum

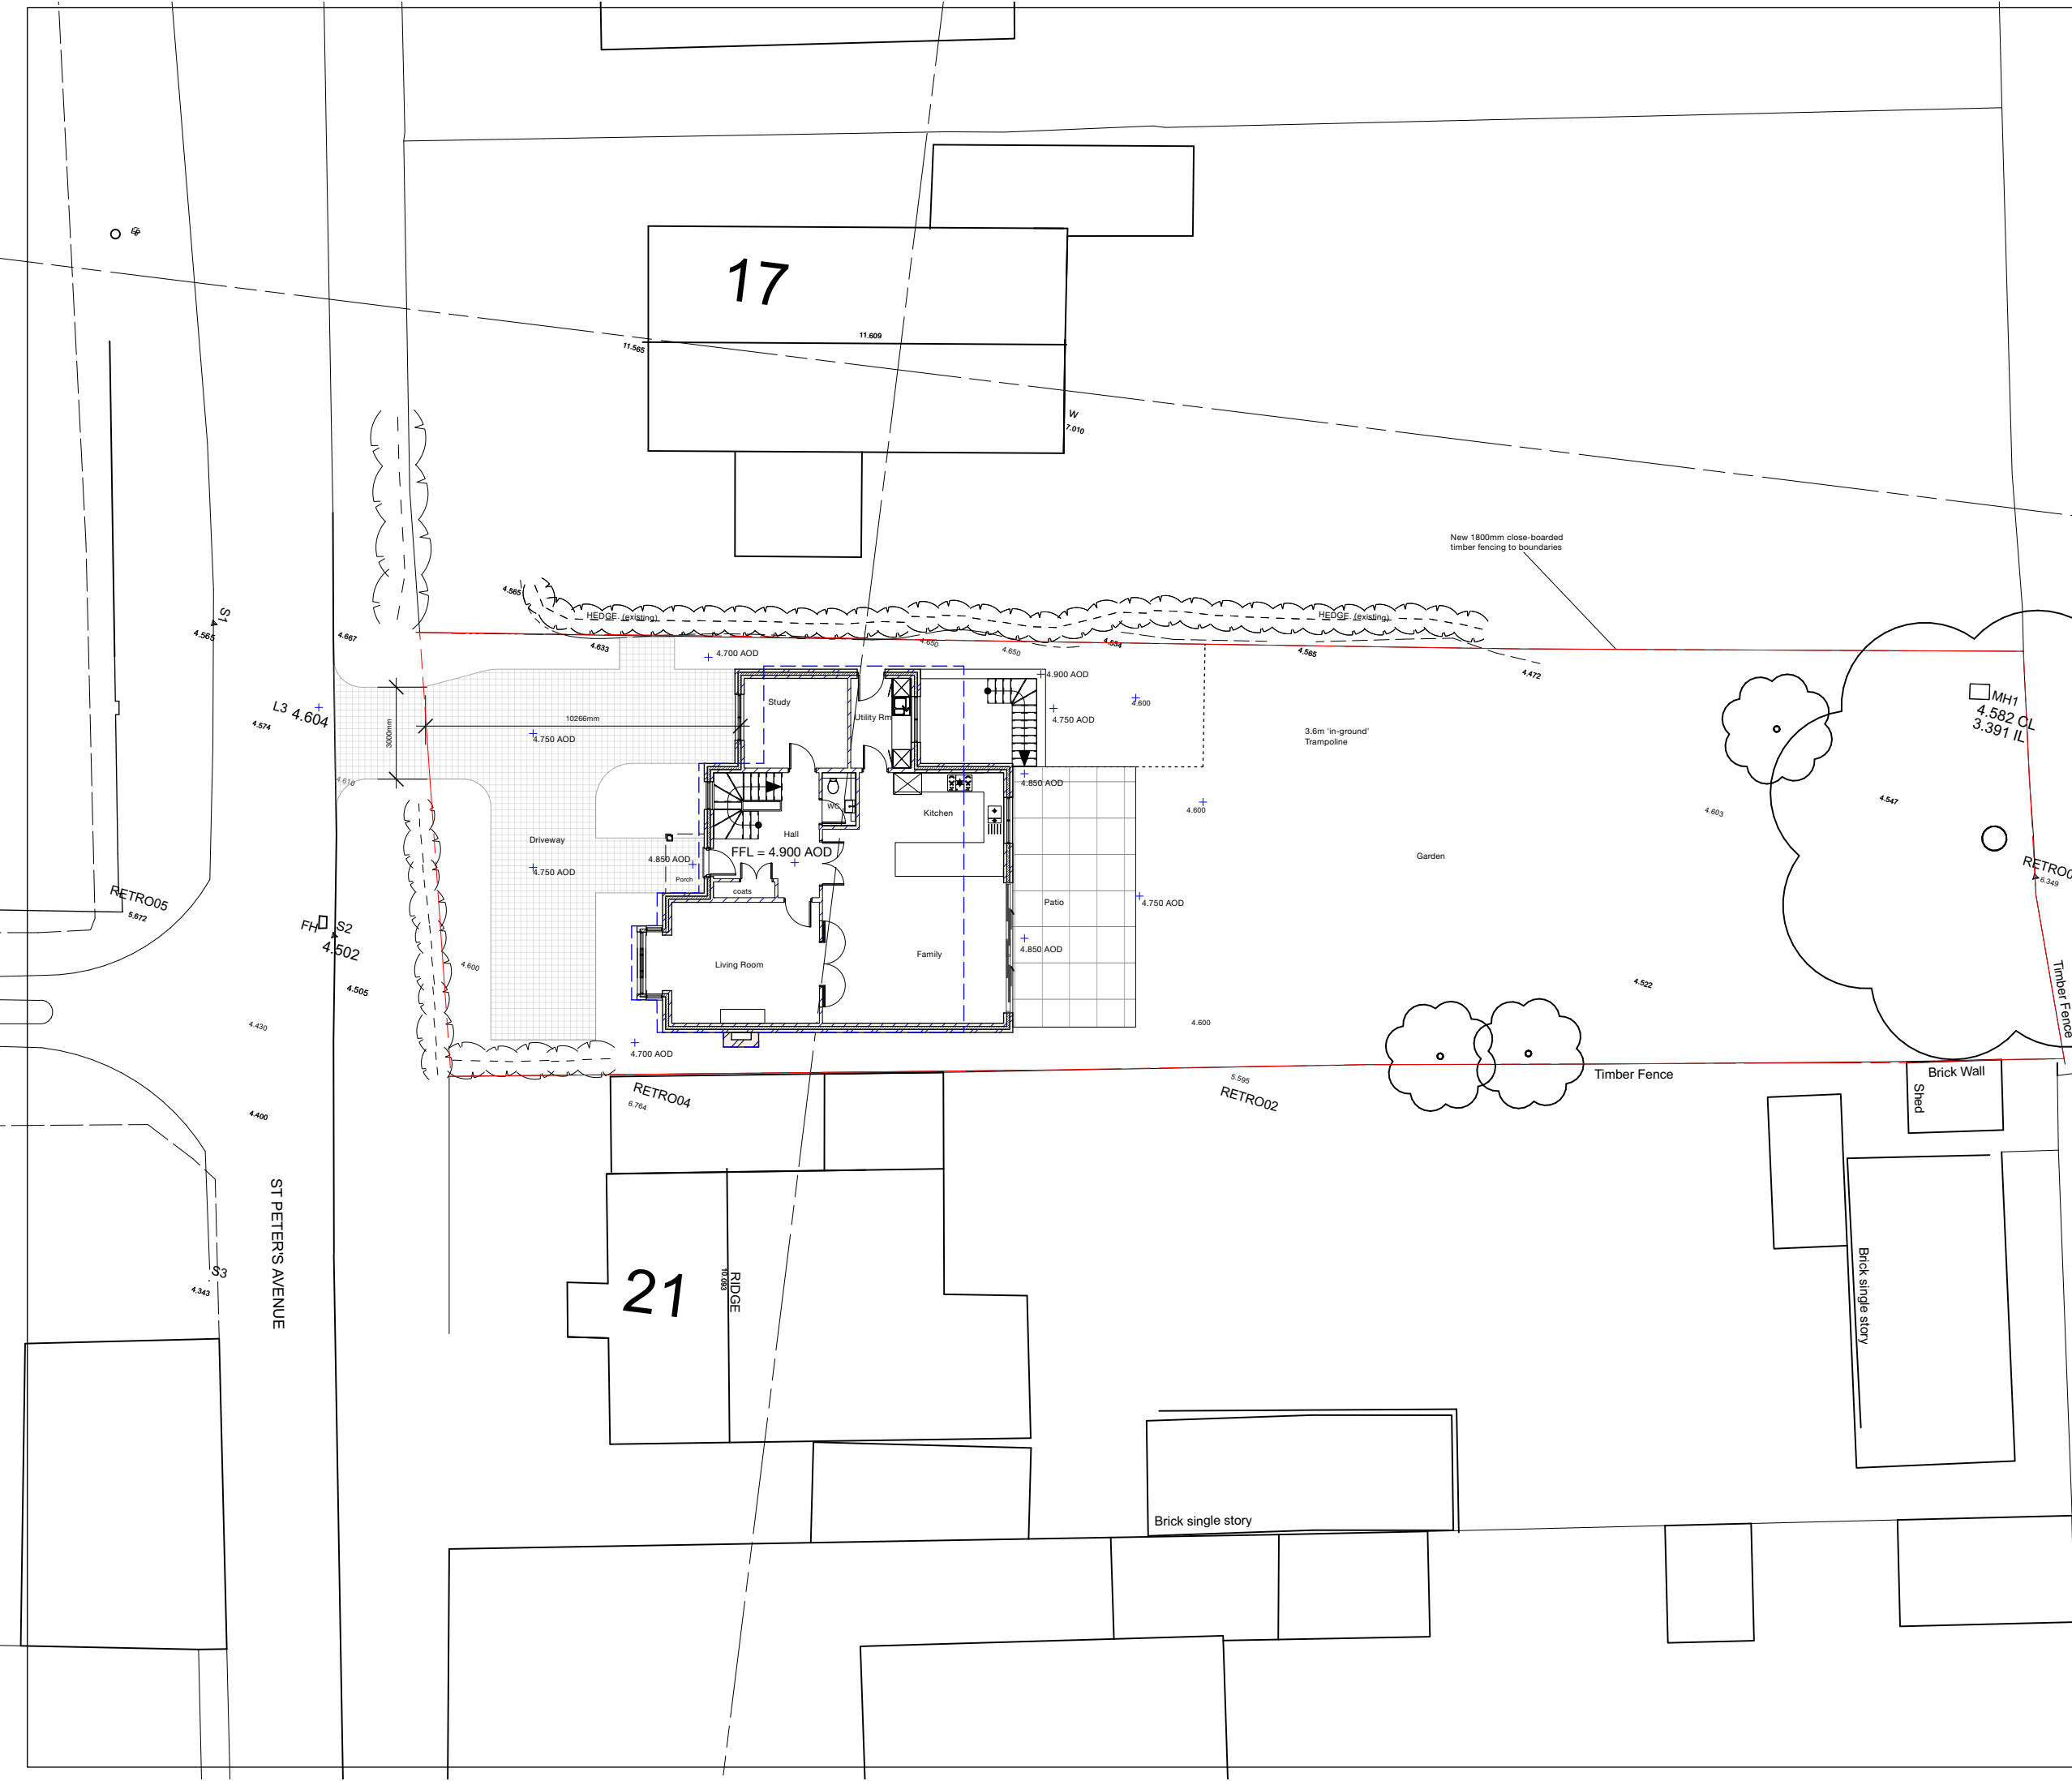

A		Mar 21	Levels added
REV	DATE		
REVISIONS			
DRAWINGS NOT TO BE SCALED, FIGURED DIMENSIONS ONLY DRAWINGS NOT TO BE USED FOR LAND TRANSFER PURPOSES DRAWINGS TO BE READ IN CONJUNCTION WITH RELEVANT DRAWINGS AND SPECIFICATIONS			
© FAITHFULL ARCHITECTS			
 · FAITHFULL · · ARCHITECTS ·			
☎ +44 (0)20 7228 0888			
CLIENT			
Sam Upton			
PROJECT			
19 St. Peter's Avenue, Hayling Is.			
DRAWING TITLE			
Existing Site Plan, with Levels -AOD.			
SCALE		DATE	
1:200@A3		July 2020	
DRAWN		DRAWING No.	REV
CHECKED		1018/20	A


ALL LEVELS ARE IN METRES AND RELATED TO O.S.DATUM,
Given as values above Ordance Datum

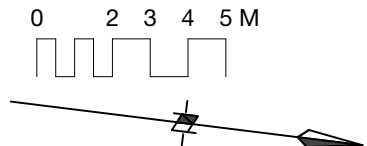

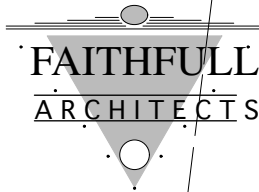A		Mar 21	Levels added
REV	DATE		
REVISIONS			
DRAWINGS NOT TO BE SCALED, FIGURED DIMENSIONS ONLY DRAWINGS NOT TO BE USED FOR LAND TRANSFER PURPOSES DRAWINGS TO BE READ IN CONJUNCTION WITH RELEVANT DRAWINGS AND SPECIFICATIONS			
© FAITHFULL ARCHITECTS			
			
☎ +44 (0)20 7228 0888			
CLIENT			
Sam Upton			
PROJECT			
19 St. Peter's Avenue, Hayling Is.			
DRAWING TITLE			
Site Plan as Proposed.			
SCALE		DATE	
1:200@A3		July 2020	
DRAWN		DRAWING No. 1018/14	REV A
CHECKED			

ALL LEVELS ARE IN METRES AND RELATED TO O.S.DATUM,
Given as values above Ordance Datum

0 2 3 4 5 M

 

Planting Schedule, selected from:

A) Trees:
Whitebeam
Exiting trees retained.

B) Specimen Shrubs:
Cotoneaster
Buddleia
Viburnum Tinus
Ceanothus
Cornus -Rubra, Alba.
Laurel (Portuguese)
Amelanchier Lamarkii

C) Climbing Shrubs:
Hydrangea Petiolaris
Trachelospermum Jasminoides
Clematis Armandii
Jasminum Nudiflorum

D) Small Shrubs:
Lavandula
Cistus
Husta
Nepeta

