



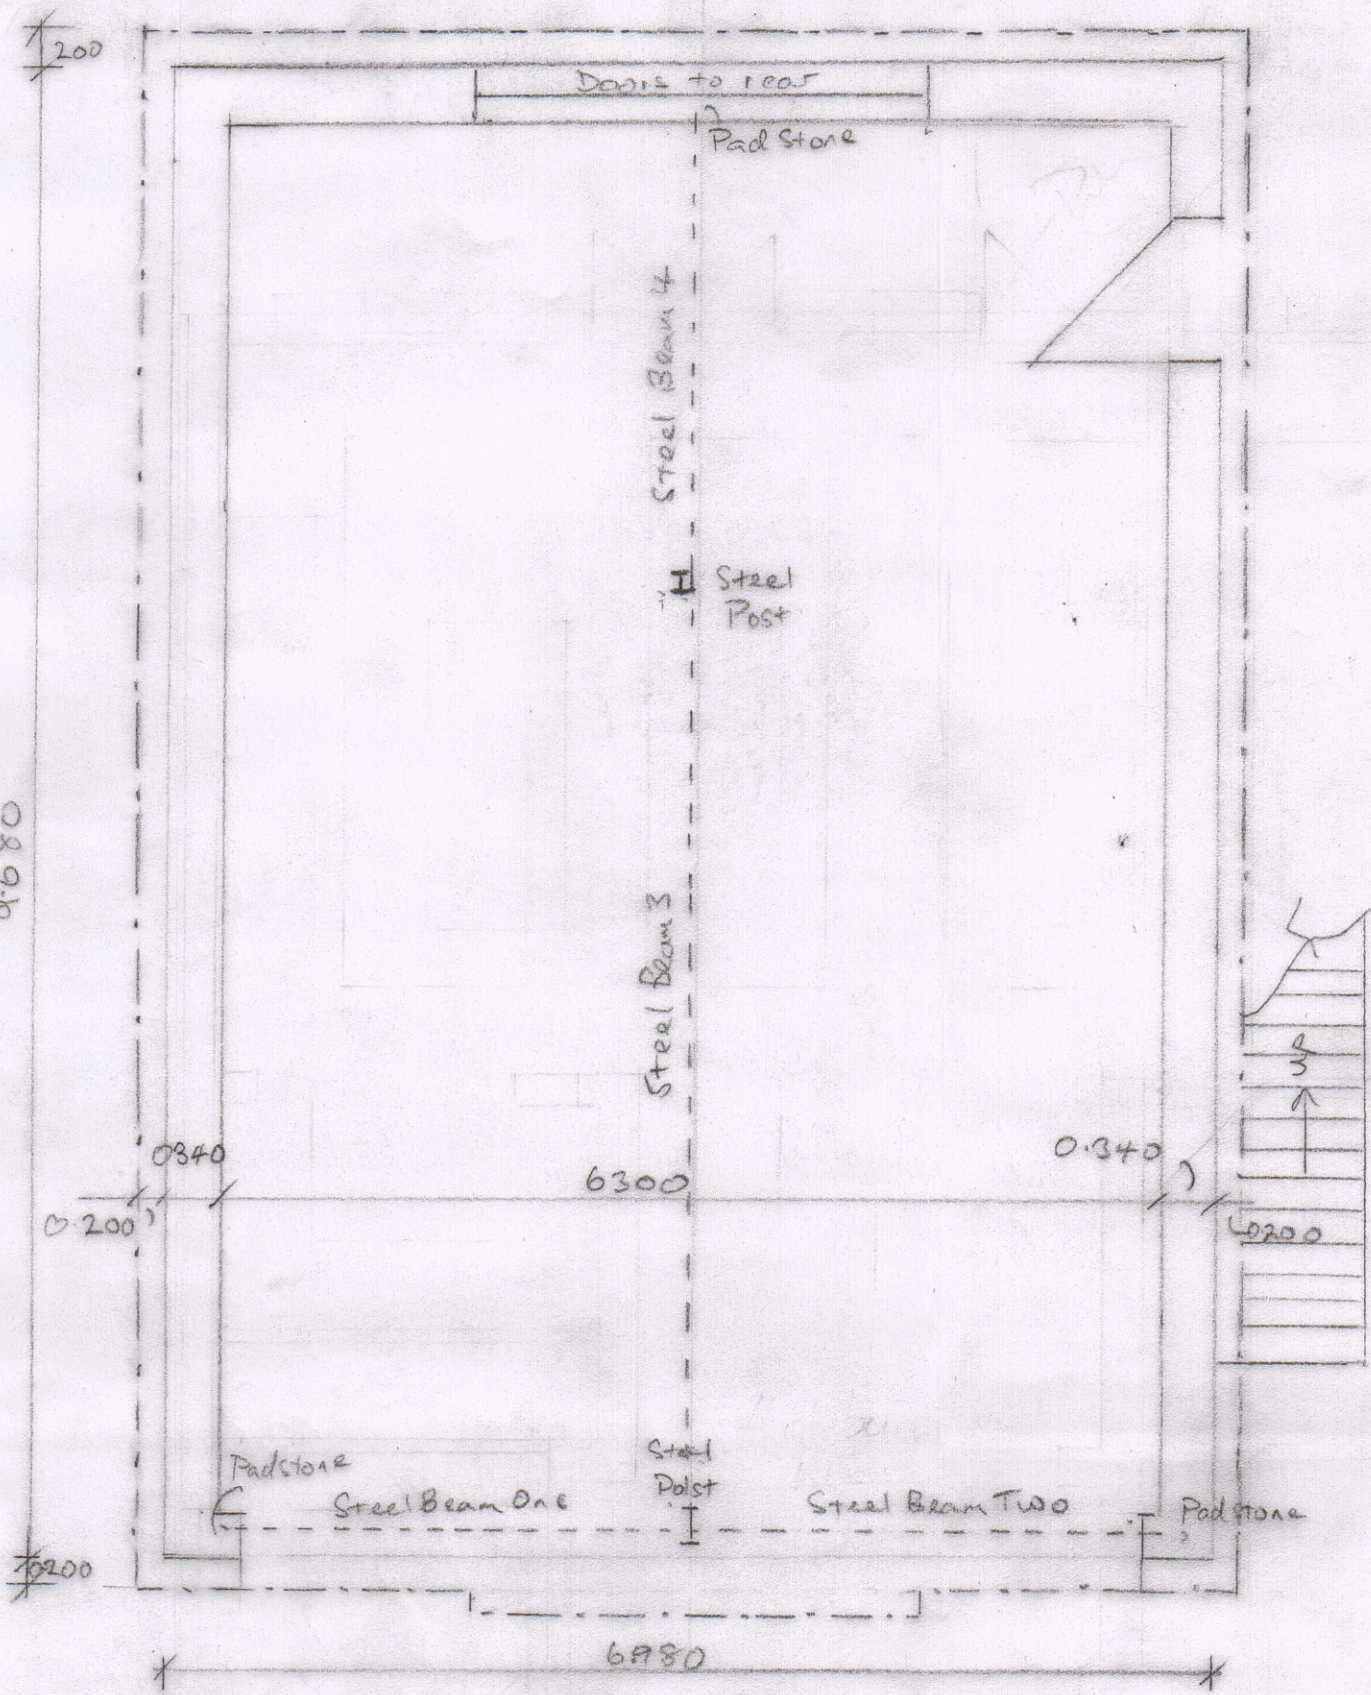


GROUND FLOOR PLAN

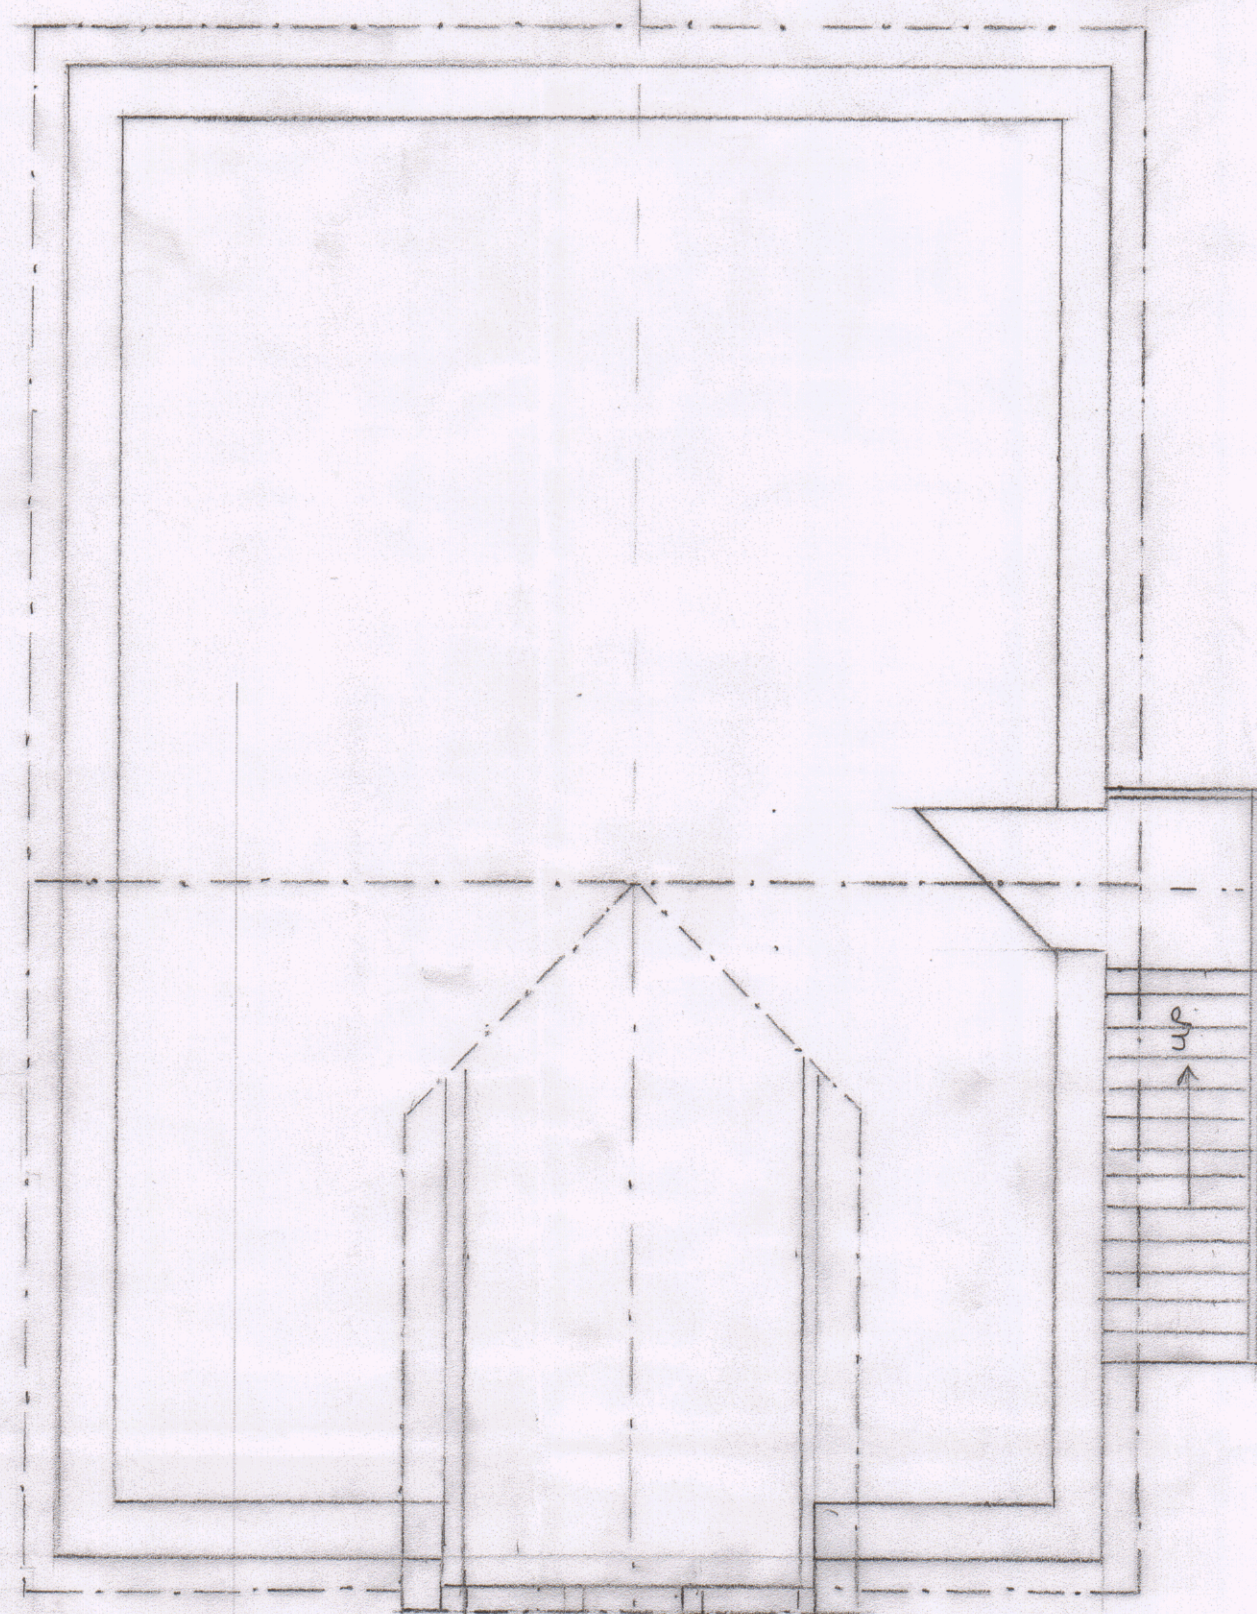


First Floor Plan & Reflected Roof Plan

External staircase with softwood cladding and roof over.

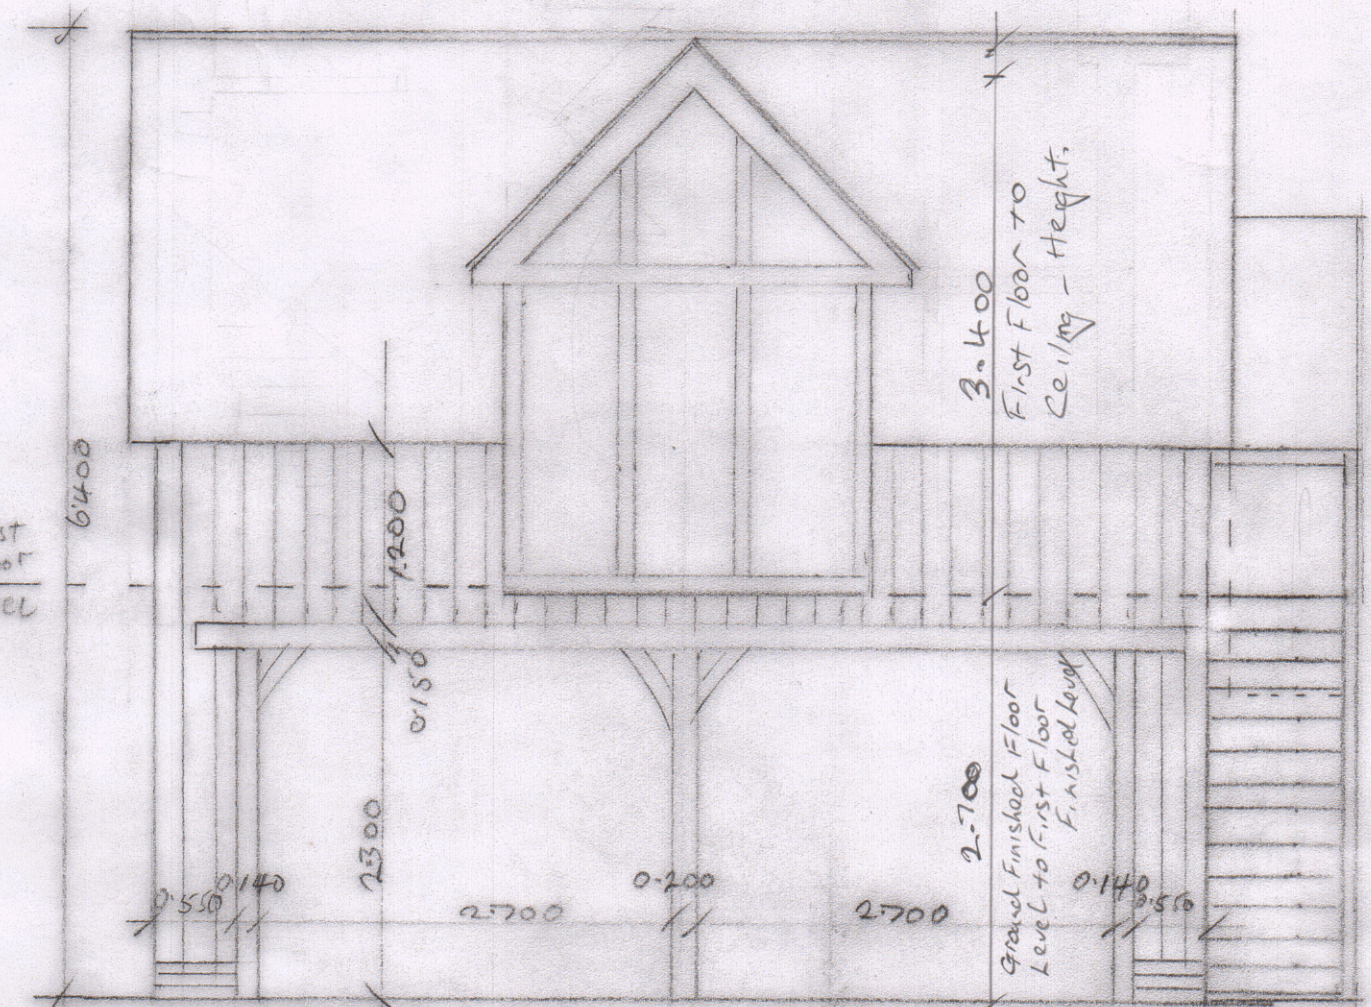

North Elevation - Front

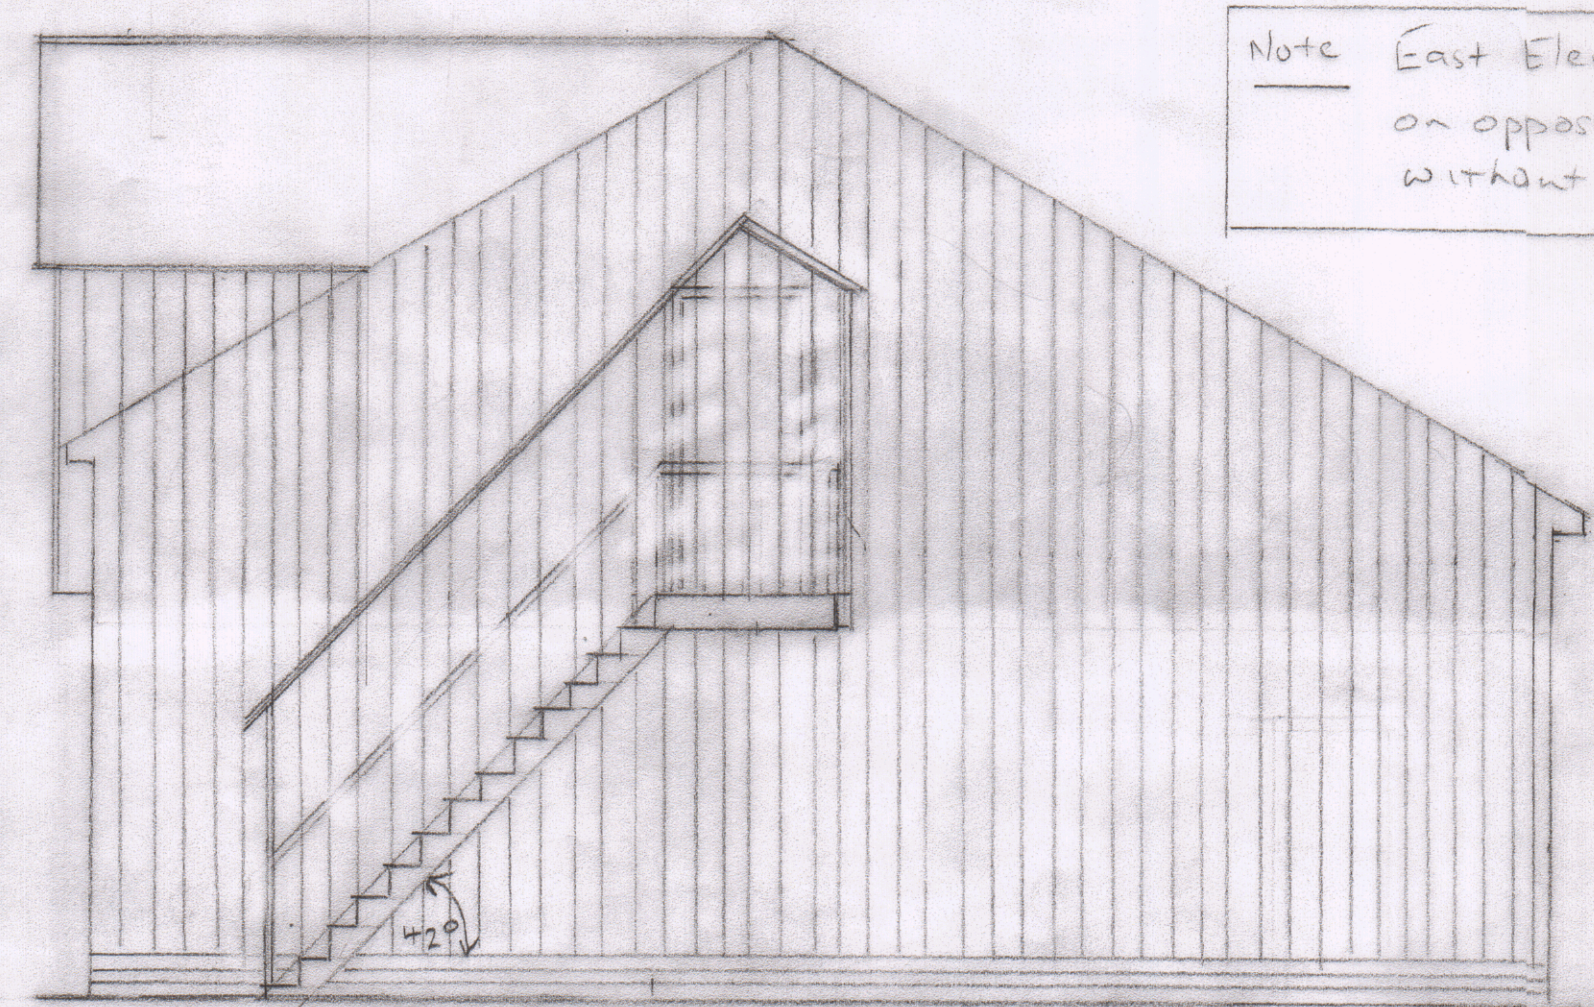

West Elevation - Side

Note East Elevation is identical on opposite hand, and without staircase.

Note:
All dimensions must be checked on site and not scaled from this drawing.

Materials Schedule

Roof: Slate tiles to match existing

Cladding: Softwood stained to match existing

Door & Window Frames: Natural Oak

Brickwork: to match existing

1:50 Scale bar

A	Date	Revision
---	------	----------

© copyright

Notes:
Copyright: owned by Martin John Norris
This drawing has been prepared for the purpose of Planning and / Building Regulations approval, and should not be used for any other purpose. All dimensions to be checked on site and any discrepancies referred to Martin Norris. Written dimensions are to be used in preference to scaled dimensions. This drawing is the property of Martin Norris and must not be reproduced, in part, or whole, or deviated from without permission from Martin Norris. It is essential that prior to commencement and during construction works the contractor reviews the drawings, specifications and engineering support information and any other relevant and referred information as a whole and complete project, to be constructed in compliance with the Building Regulations and approved Planning drawings and information, any discrepancies found or concerns are to be raised.

Client
Mr & Mrs Norris

Job Title
Double Garage with Room Over
27A Queens Road
Waterlooville
PO7 7SB

Drawing Title
Front & Side Elevations
Ground Floor, First Floor
& Reflected Roof Plans

HAVANT BOROUGH COUNCIL
08 NOV 2021
RECEIVED

Scale 1:50 @ A2

Dimensions in metres
Date 10/4/21 Drawn by MSN

REV A 7/10/21 - Floor to Ceiling heights added

Drg. No. MSN/MSN/2021/1 Rev. A