



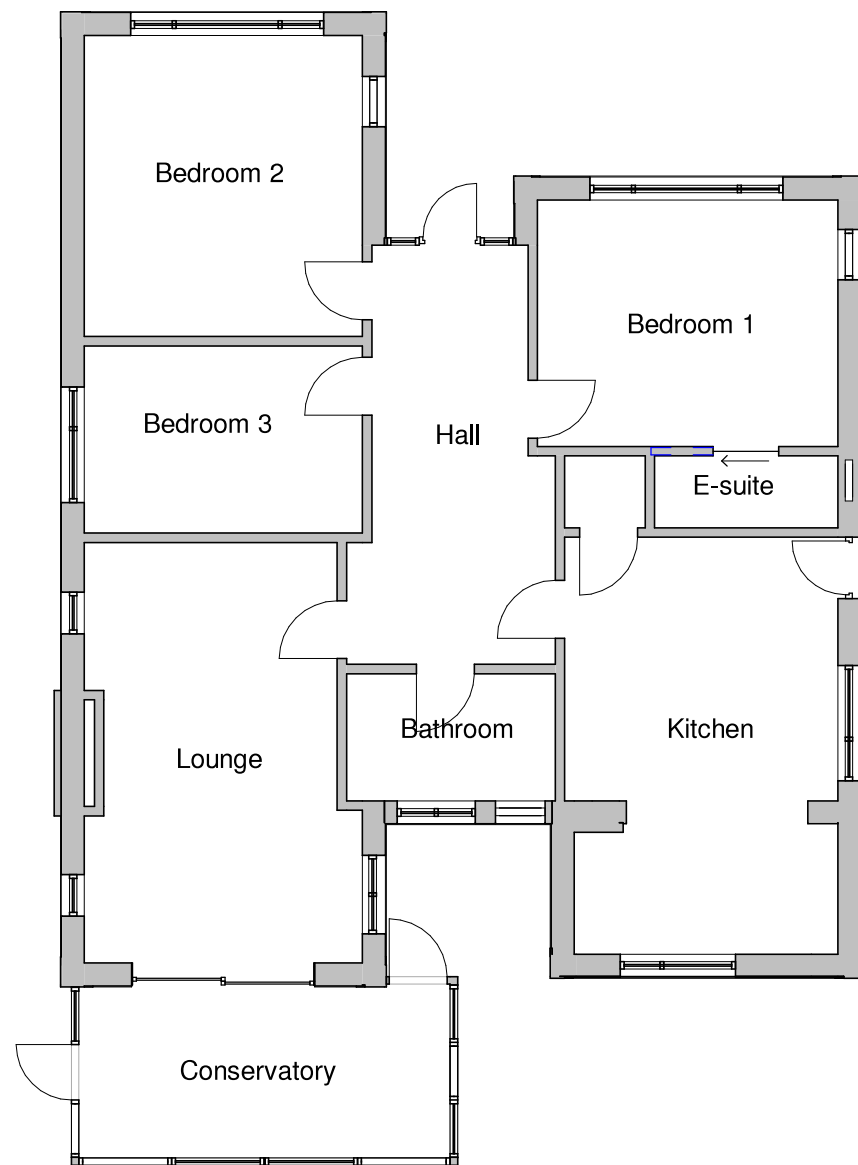



Existing Floor Plan

1 : 100

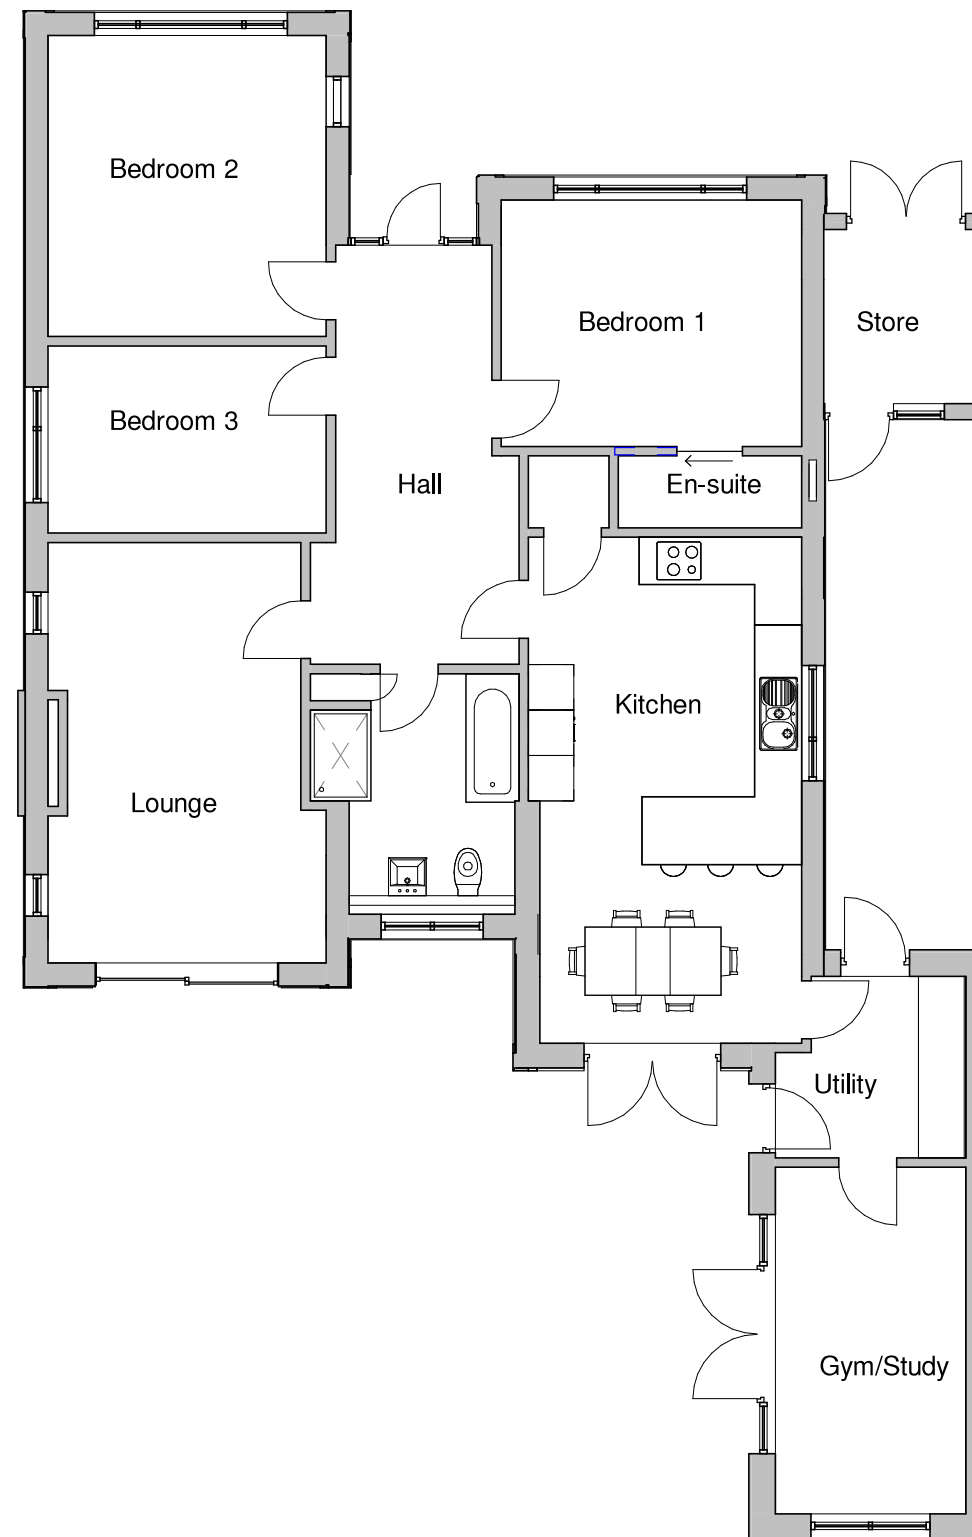

Proposed Floor Plan

1 : 100

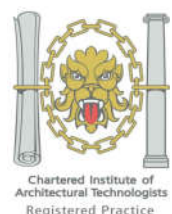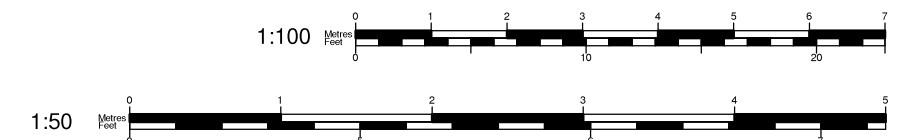

Tel: 0800 6127 664
www.yourhomeplans.co.uk

Your Home Plans



These drawings are for approval purposes. Materials and products should not be ordered based on scaling from drawings as errors may occur along existing building lines. All measurements and supporting elements are to be checked on site. Refer to Your Home Plans if any discrepancies are found.

Ms J Cotton
19 Park Crescent
Emsworth
West Sussex
PO10 7NT

Floor Plan

Project number	19PAR-20	A103
Date	14th December 2020	
Drawn by	JG	
Checked by	Checker	Scale
		1 : 100