


01 EAST ELEVATION
007 EXISTING

Materials Key	
1	Horizontally Laid Monorib Composite Wall Cladding Colour: Zeus
2	Horizontally Laid Trapezoidal Built-up Metal Wall Cladding Colour: Combining shades of Orion & Sirius
3	Horizontally Laid Half Round Built-up Metal Wall Cladding Colour: Sirius
4	Curved Trapezoidal Built-up Metal Roof Profile Colour: HF200 Alabaster
5	Windows / Curtain walling Double Glazed, PPC aluminum framed Colour: Grey Ral 9007
6	Horizontal Feature Band Colour: Pilma Zeus
Eaves Flashing - Colour: Orion	
Downpipes - Colour: Ral 9007	
Doors & Loading Doors - Colour: Ral 9007	
Brise Soleil - Colour: Ral 9007	
LL - Lock Alike Panel	
OV - Opening Vent	
Dock Leveler Materials Key	
7	PVC Curtain Shelter Colour: Black
8	Insulated Galvanised Steel Dock Doors Colour: Grey Ral 9007
9	Glazed Vision Panels
10	Precast Dock Leveler PR 1.2M Deep

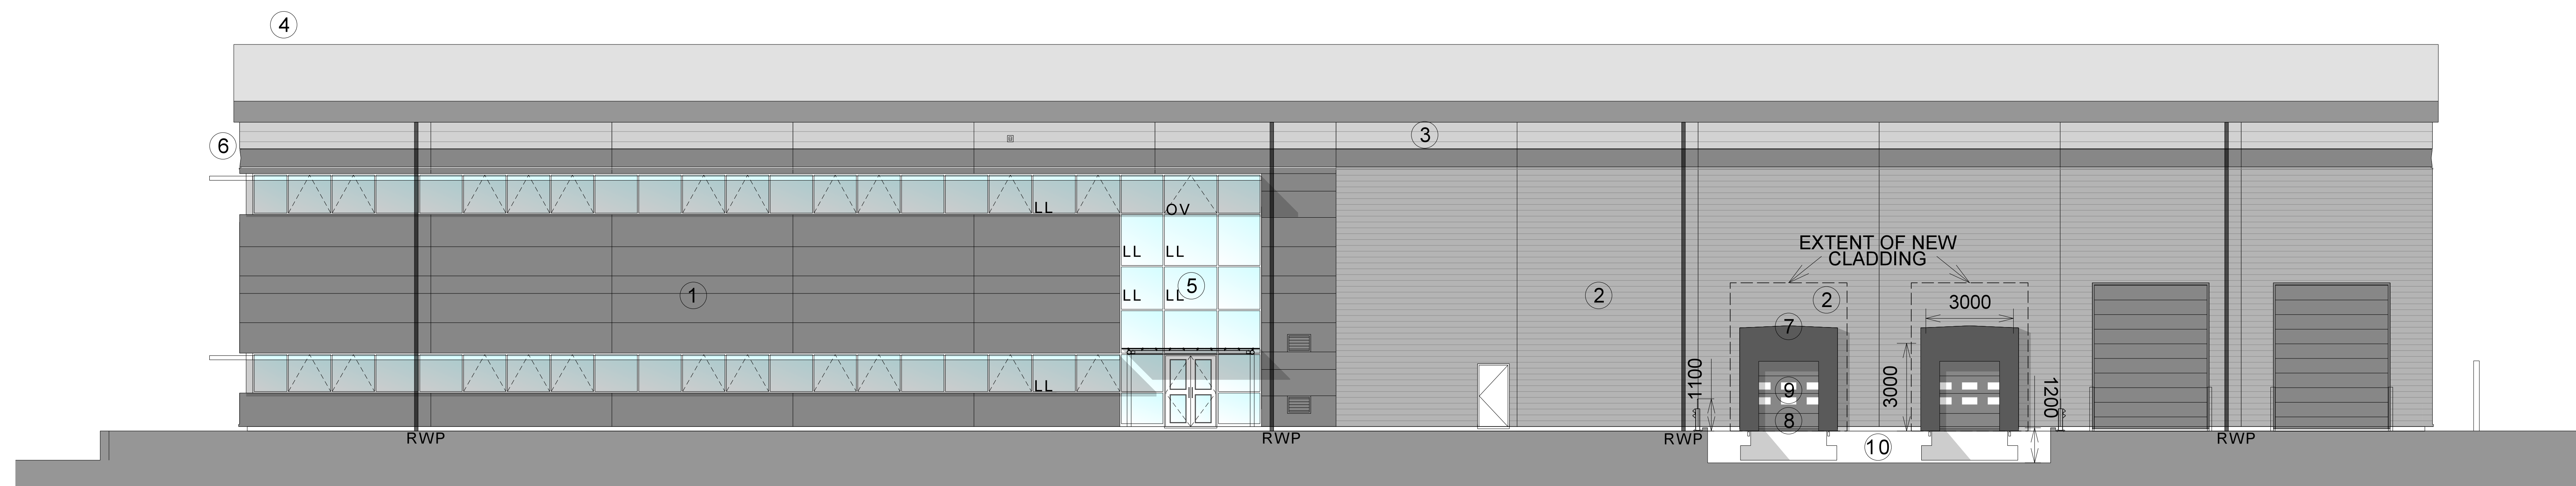

02 EAST ELEVATION
007 PROPOSED

Rev	Description	CHK	Date
	Peer House 8-14 Verulam Street London WC1X 8LZ tel +44(0)20 7400 2120 enquiries@cornisharchitects.com www.cornisharchitects.com		
RIBA  Chartered Practice			

Project Title:
**HAVANT
UNIT 3**

Drawing Title:
**UNIT 3 EXISTING &
PROPOSED
ELEVATION**

Drawing Status:
TOWN PLANNING

Scale.			
0	1	metres	
			
Drawn By.	Scale.	Date.	Chk'd By.
R P	1:100 @ A0	11/05/2021	E D

Drawing No.
21015 - TP - 007

Rev.
-