


West Elevations Proposed


West Elevations Existing

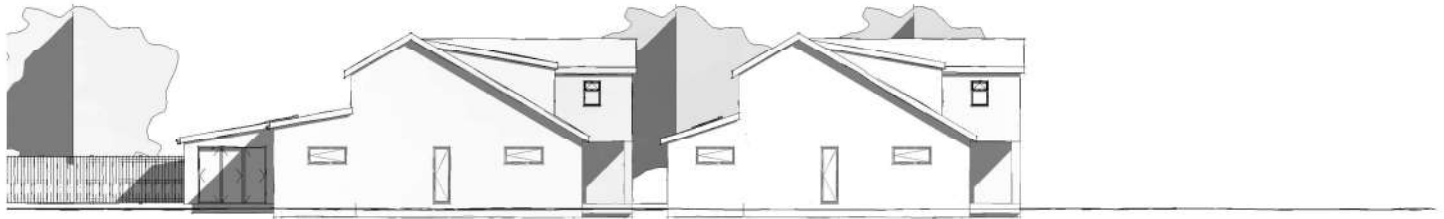

1 West
1 : 200

East Elevations Existing

East Elevations Proposed

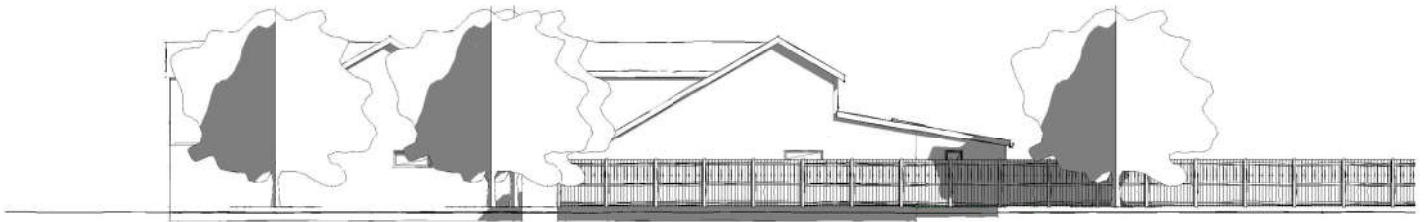

2 East
1 : 200

Scale @ A3 unless otherwise stated

1:500	☐	☒	☐	☒	☐	☒	☐	☒	50
1:200	☐	☒	☐	☒	☐	☒	☐	☒	20
1:100	☐	☒	☐	☒	☐	☒	☐	☒	10
1:50	☐	☒	☐	☒	☐	☒	☐	☒	5



PROJECT 33 Victoria Avenue PO11 9AJ		CLIENT Satchwell				
		Date Issue Date		Scale (@ A3) 1 : 200		
SHEET E&W Elevations		Drawn by SW		DRAWING NUMBER		REV
		Checked by SR		P104		