


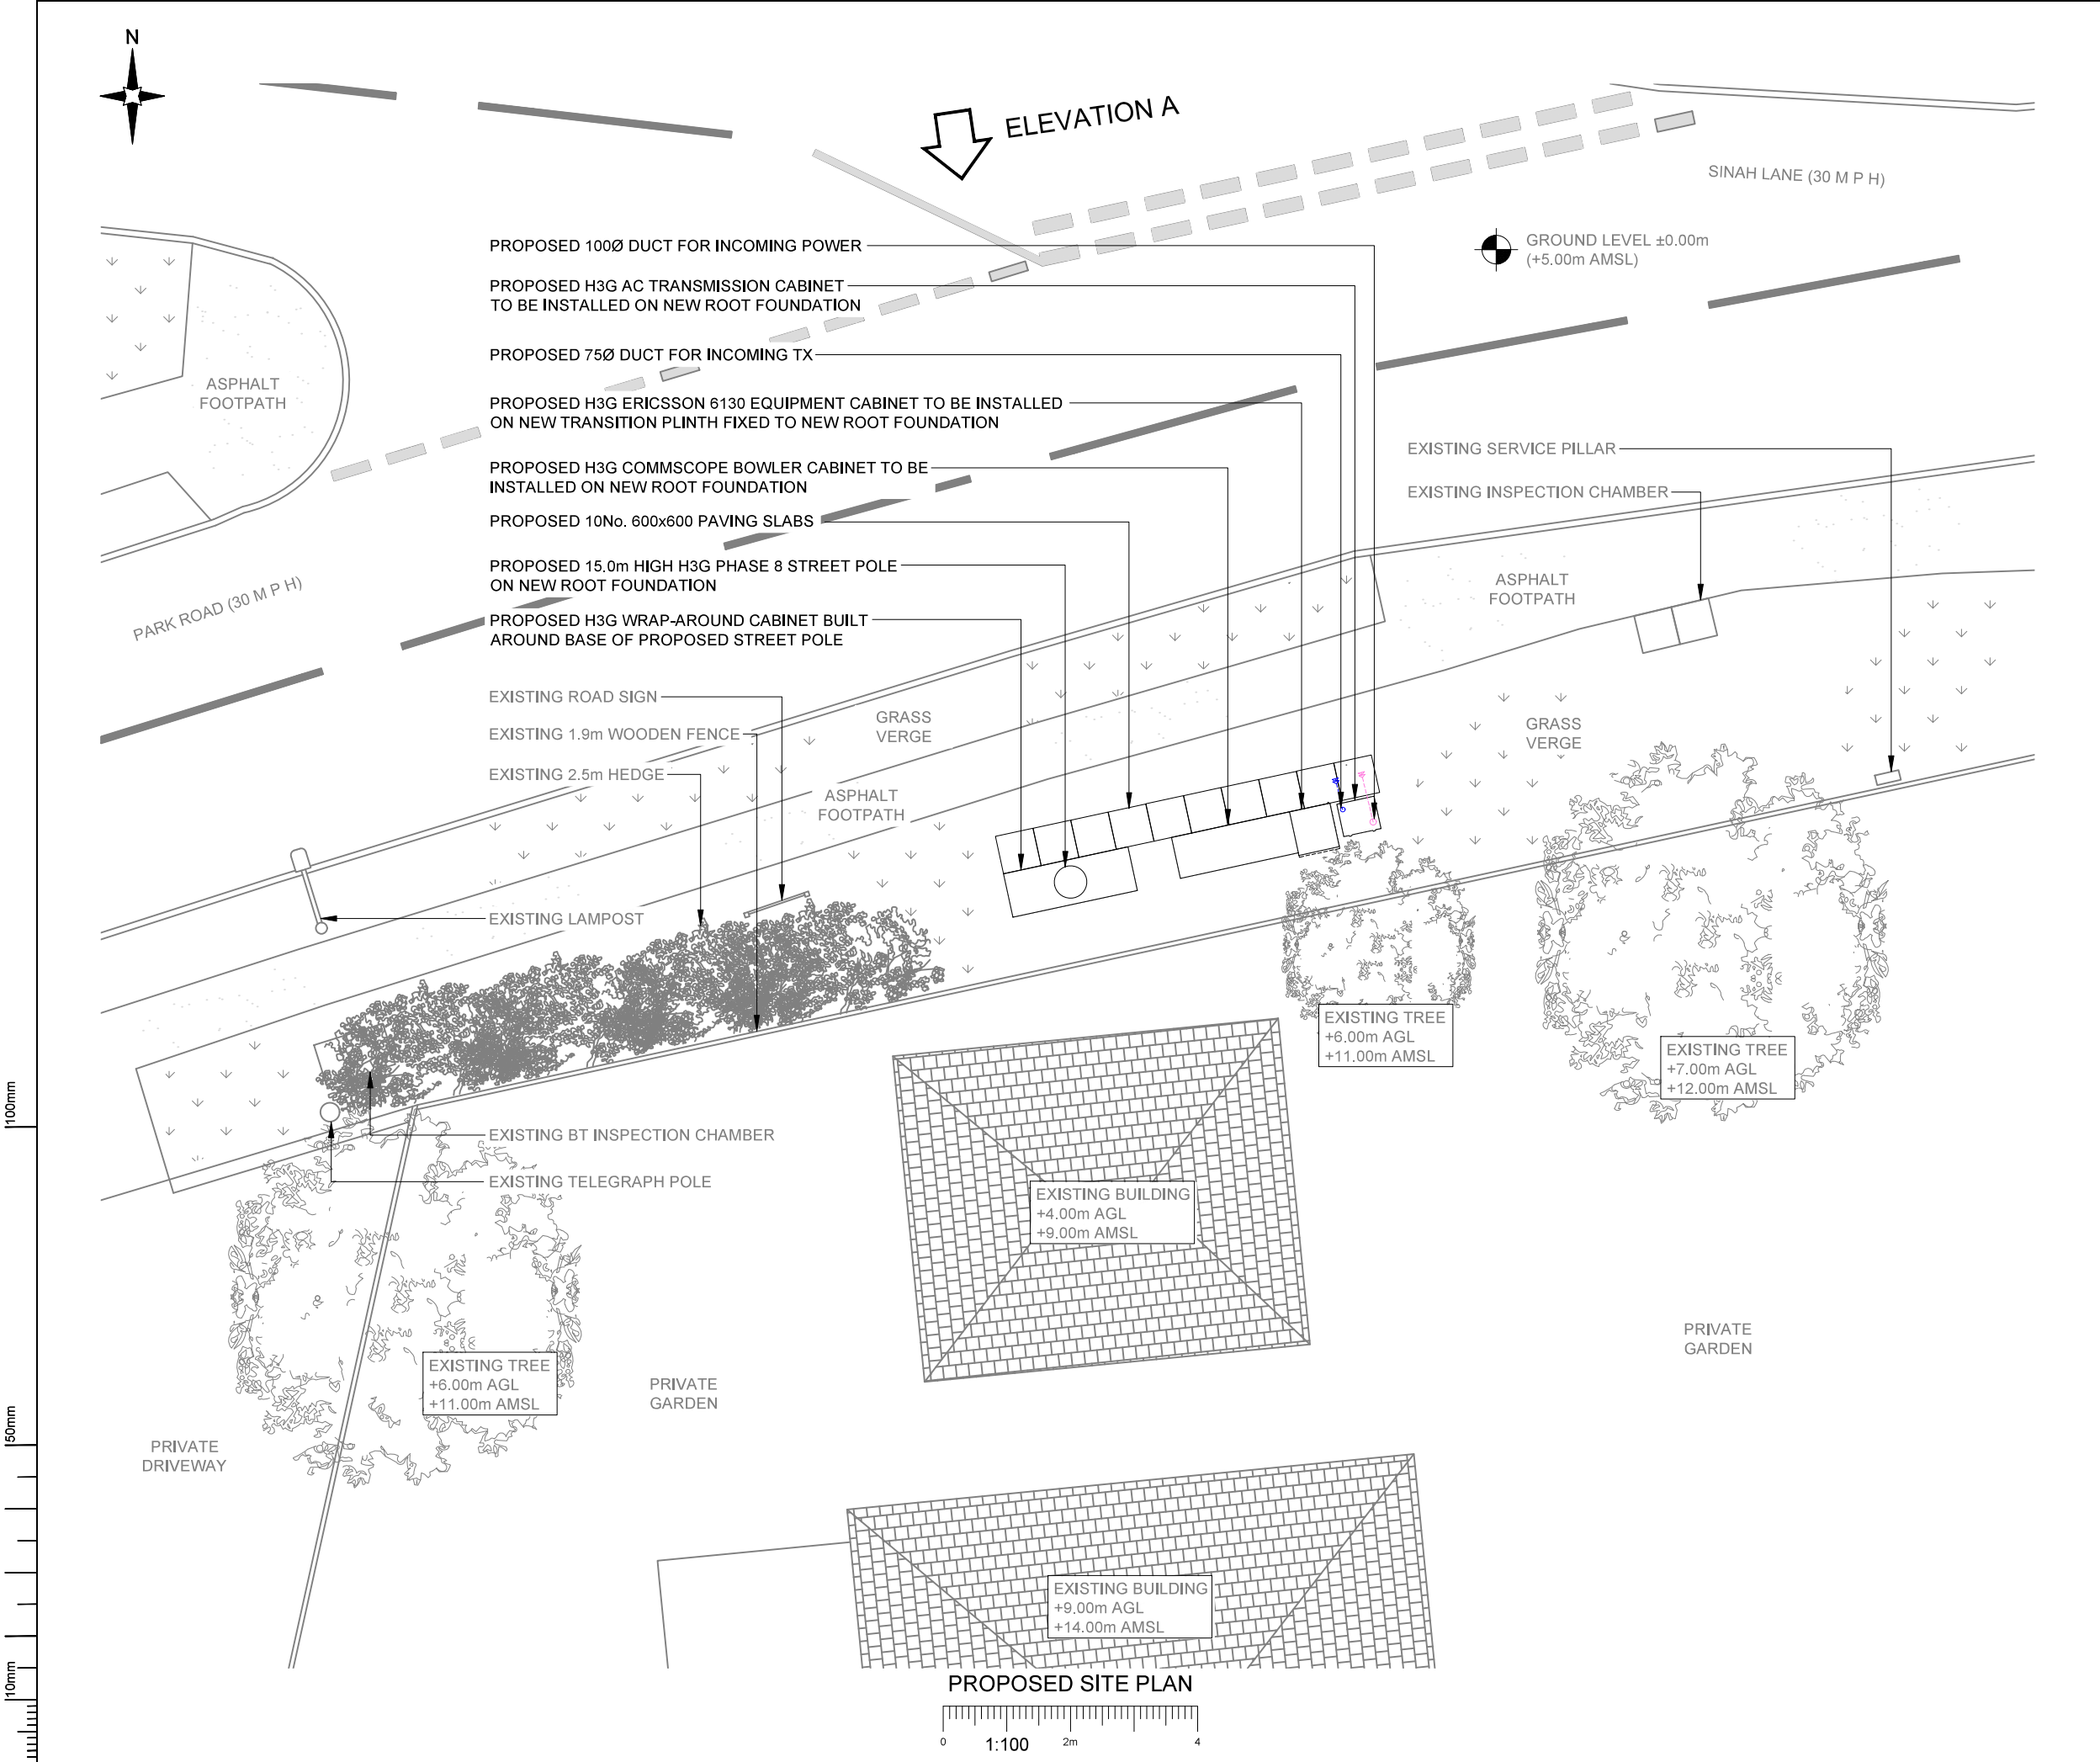

NOTES:

1. ALL DIMENSIONS IN MM UNLESS OTHERWISE NOTED.

REV	MODIFICATION	BY	CH	DATE
B	Pole Height Changed to 15m	TW	GBC	24.03.21
A	Issued for Planning	OG	RWB	15.02.21



Hutchison 3G UK Limited
Star House, 20 Grenfell Road
Maidenhead, SL6 1EH
Tel: 01628 765 000
Fax: 01628 765 001

H3G Base Station Information line:
0845 6043000
Available 8am-8pm Monday to Friday

Design Consultant & Principal Contractor:



Great British Communications
Lapwing House, Block 3 Forward Point,
Ton House Lane, Widnes, Cheshire, WAB 0SL
t. 44 (0)151 420 4128
www.gbcservices.co.uk

Site Name: SINAH LANE

3UK Cell ID: POM12739

Address: SINAH LANE
HAYLING ISLAND
HAMPSHIRE
PO11 0HE

Title: 215 PROPOSED SITE PLAN

Project: H3G UNILATERAL SW

Purpose of Issue: PLANNING

Site ID: -

Drawing No: POM12739_PLANNING_REV_B

Issue: B