




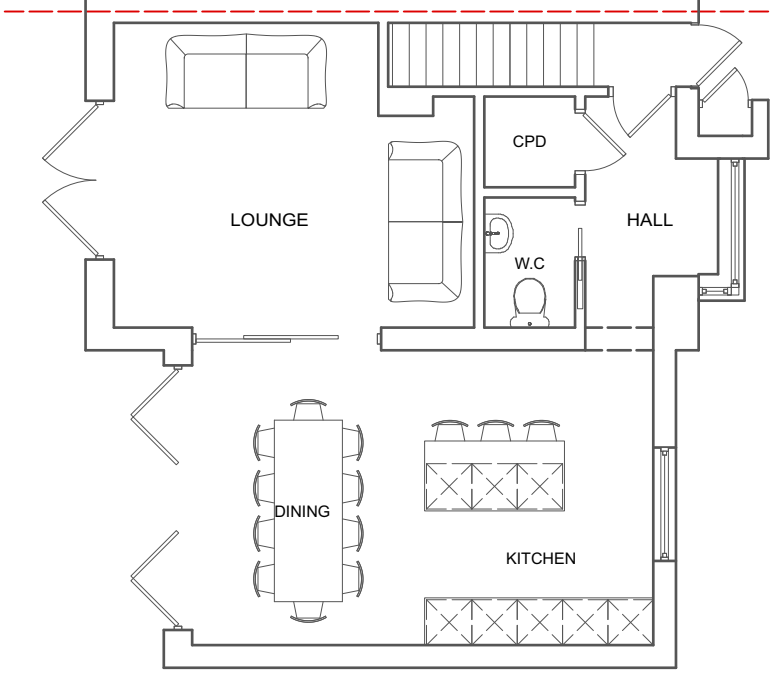


GROUND FLOOR PLAN (PROPOSED) 1:100

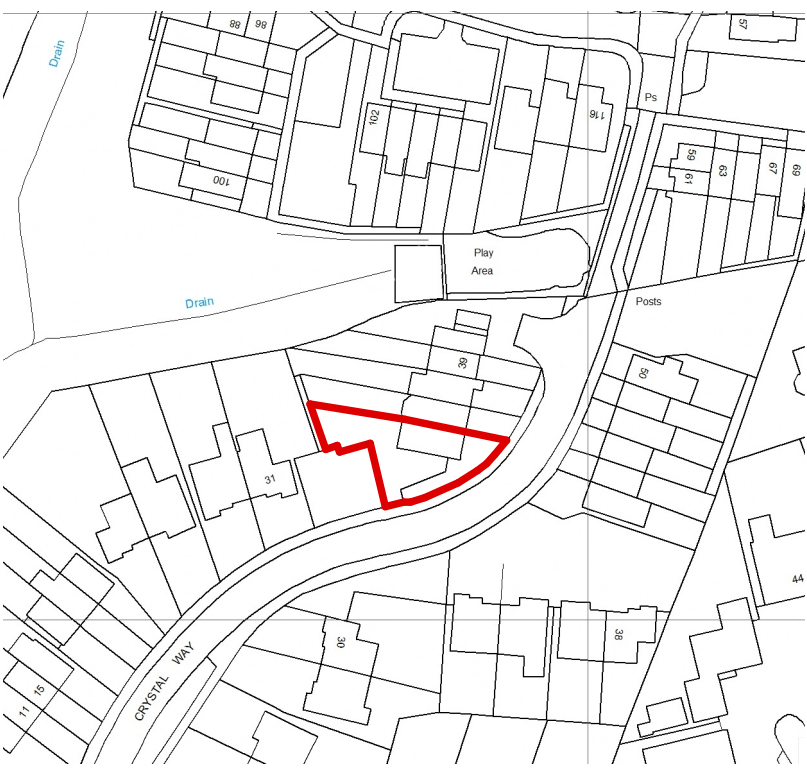

LOCATION PLAN 1:1250

License No: 100047474

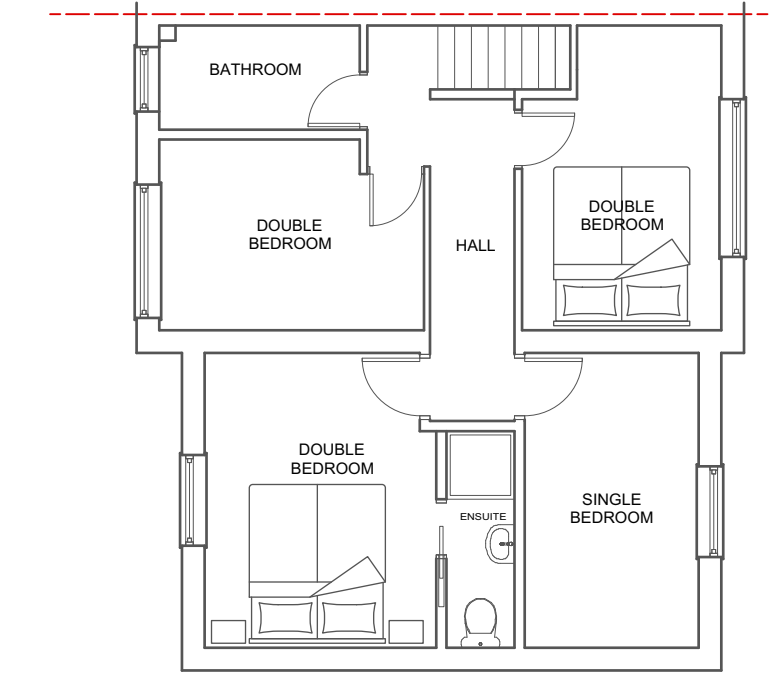
 


FIRST FLOOR PLAN (PROPOSED) 1:100



BLOCK PLAN 1:500

License No: 100047474

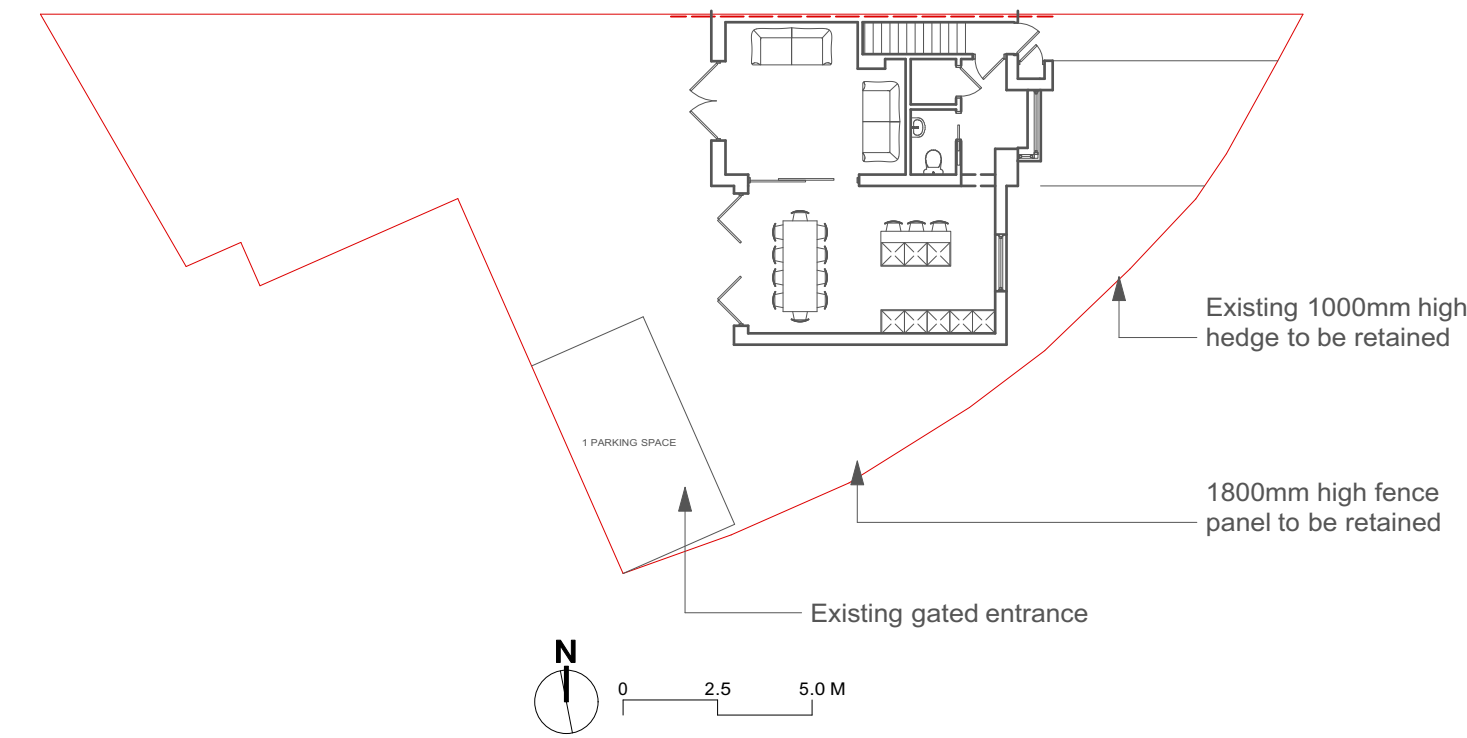 

SITE PLAN (PROPOSED) 1:200



SOUTH ELEVATION (PROPOSED) 1:100



EAST ELEVATION (PROPOSED) 1:100



WEST ELEVATION (PROPOSED) 1:100

Amendments		by	Date
a	Front Elevation render added	LMW	22.03.21
b			
c			
Job Title		036/PCW	
Drawing		Proposed Drawings	
Scale: As Shown @ A2			
Drg.No: HOPA-002-P			
Drawn by: NJH			
Issued to: Client			
Status: Outline Design			
Date: 12.01.21			
			
HOP Architects Ltd Southsea, Hampshire 07712 214050 Company reg. 12021383			