




Proposed Floor Plans

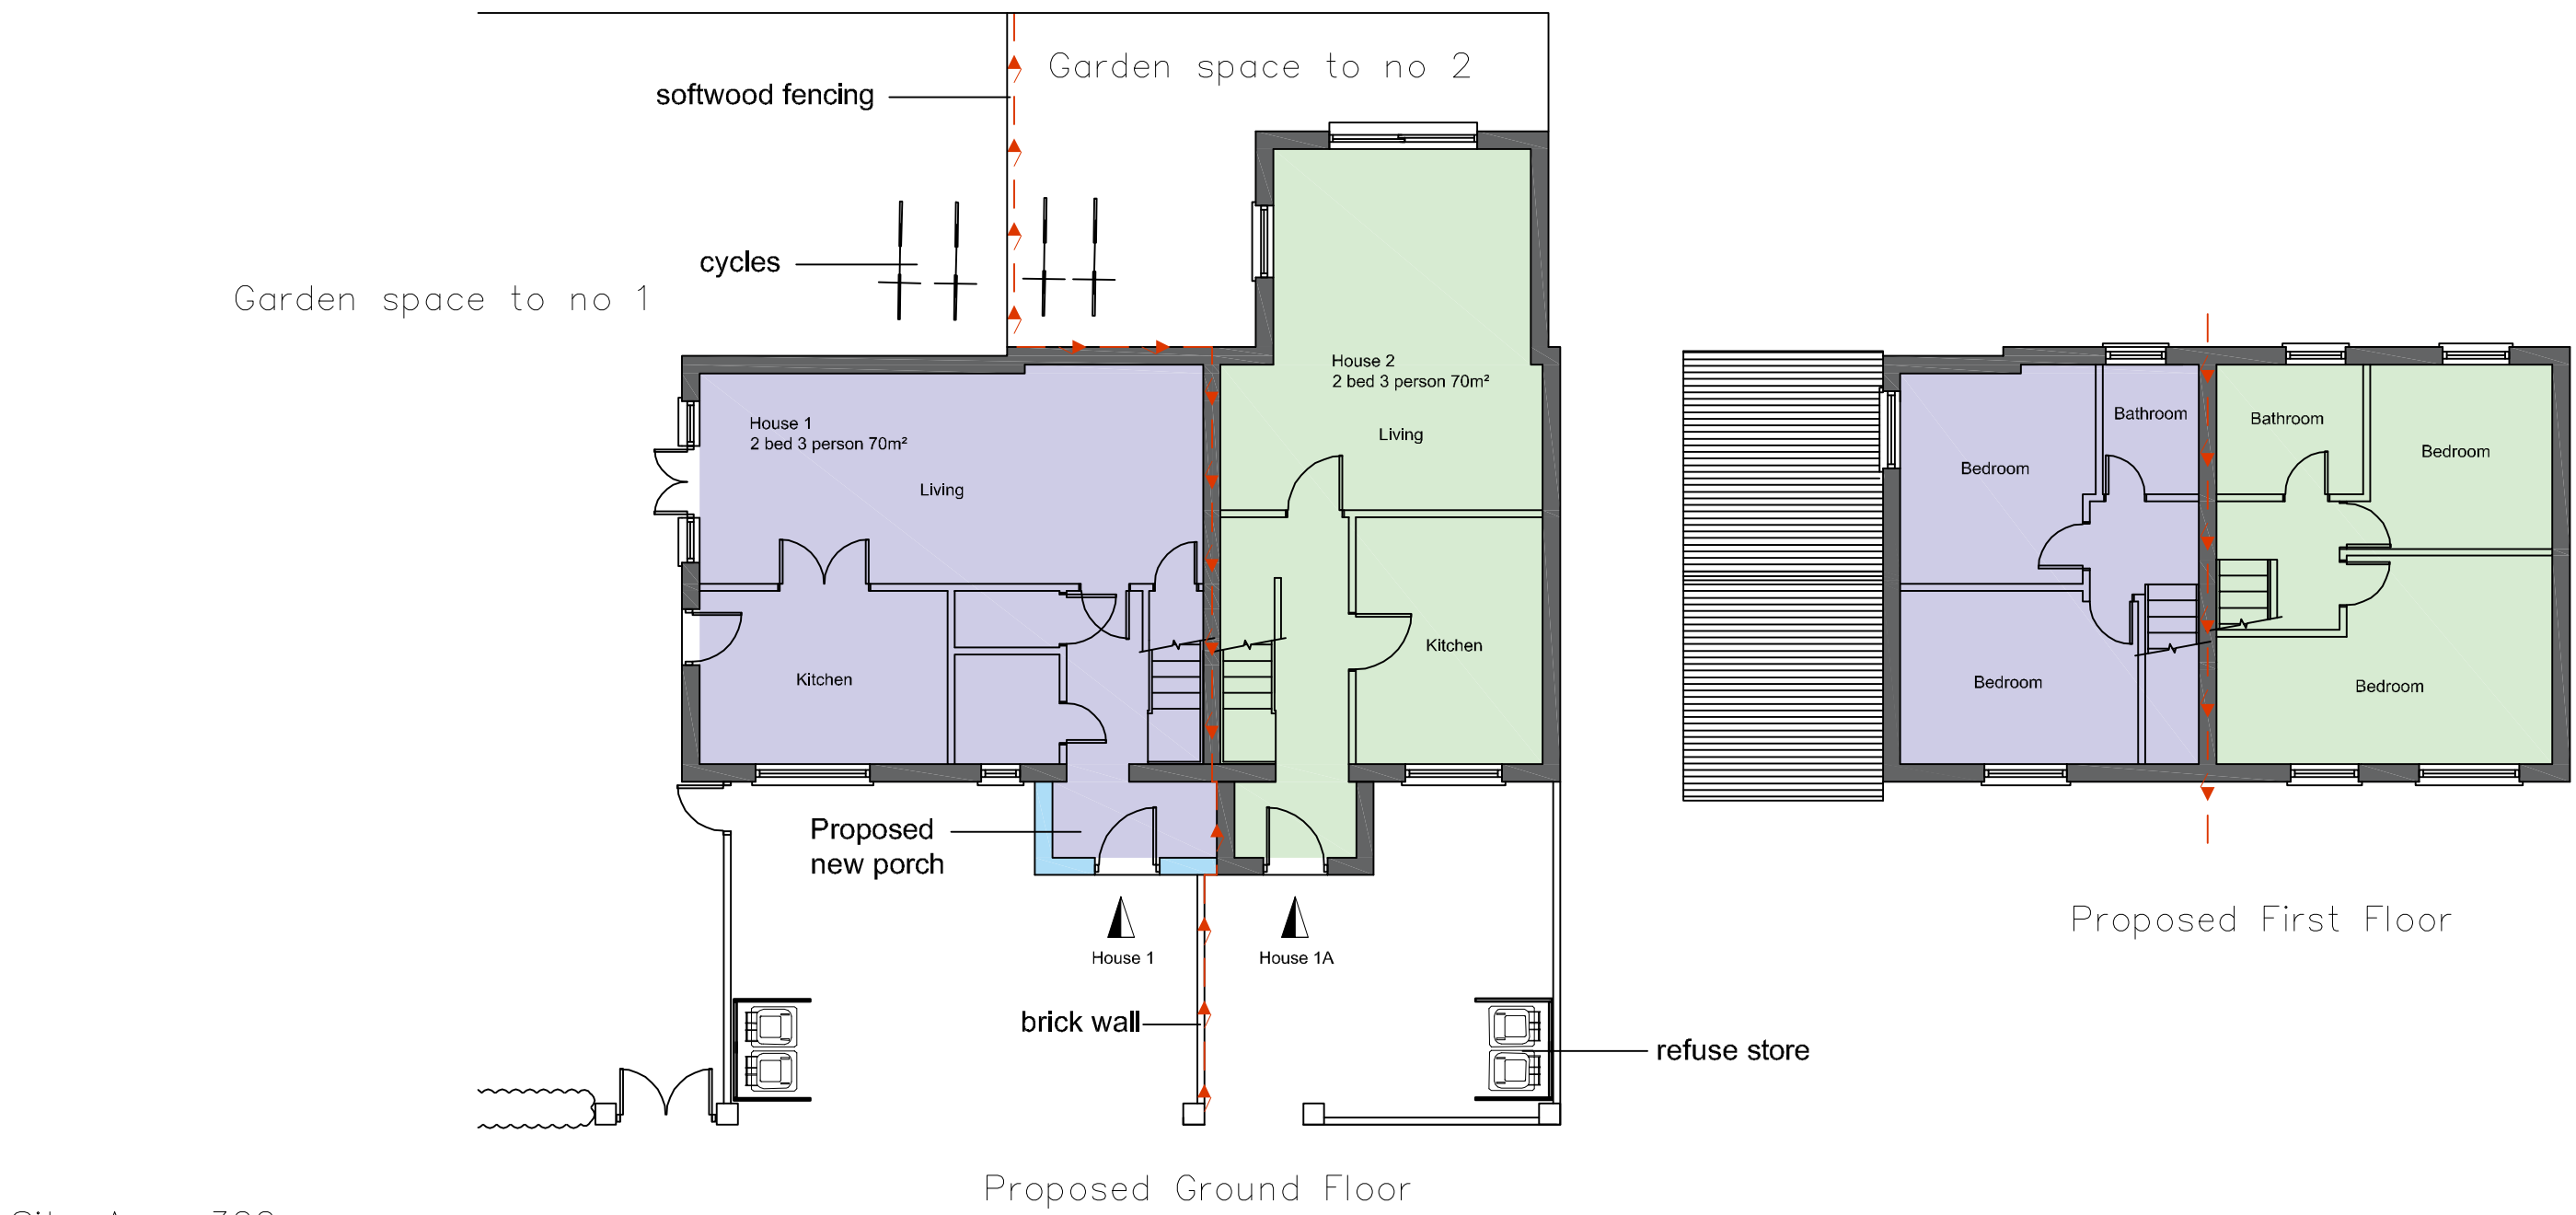



Site Area 322 m²

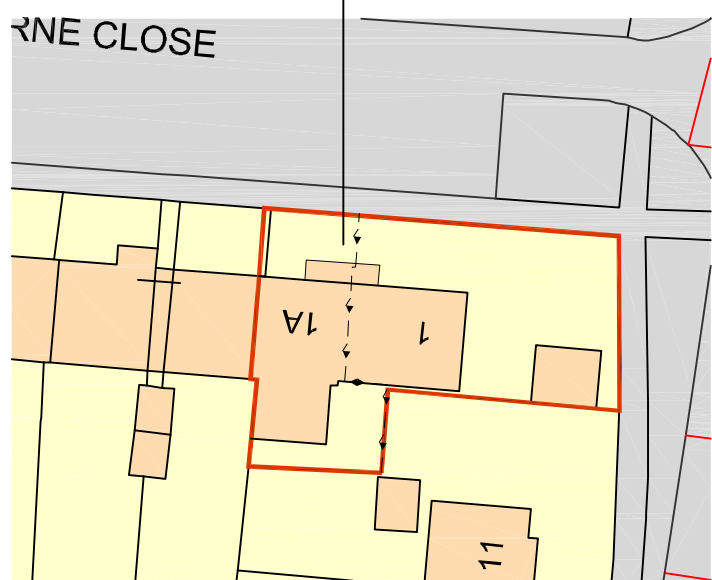

Scale in Metres
0 5 10 15 20 25 for 1:500

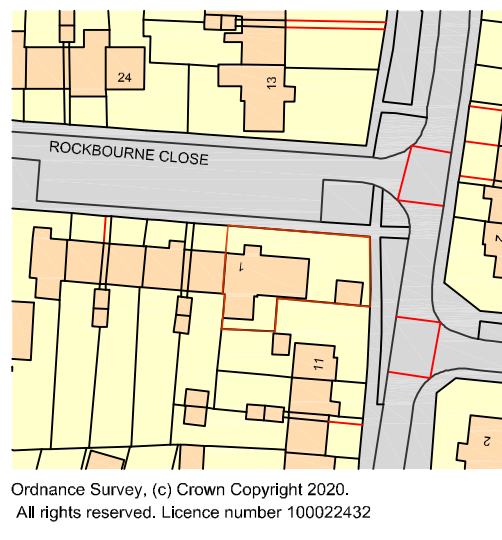

Scale in Metres
0 10 20 30 40 50 60 for 1:1250

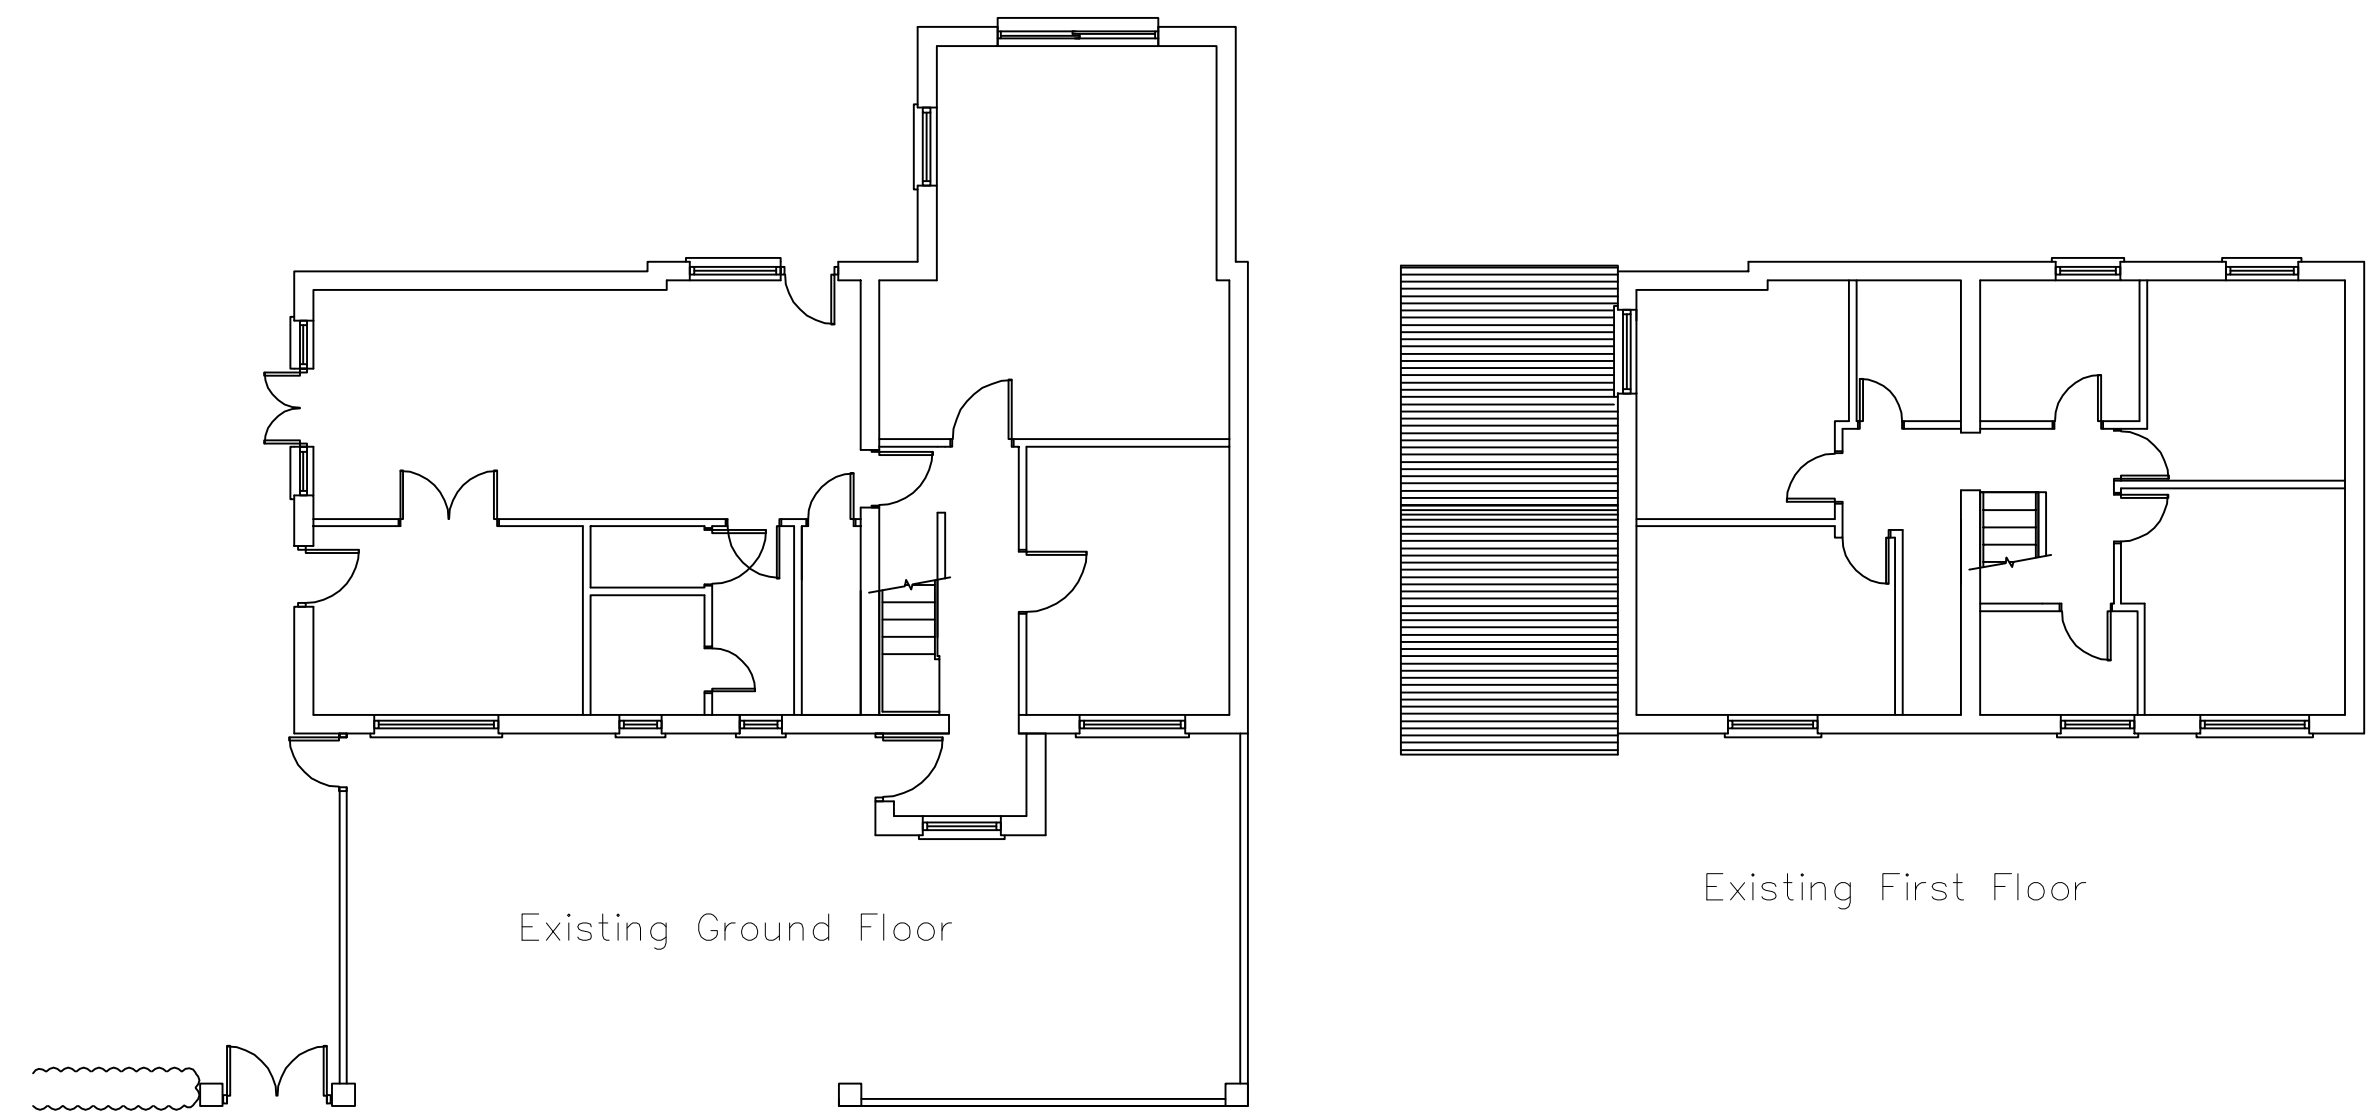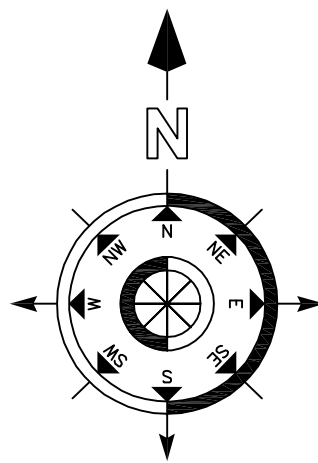

Existing Floor Plans

Proposed Elevations



Existing Elevations

Scale in Metres
0 1 2 3 4 5 for 1:100

01	planning update	Dec 20	CRF
Revision:	Description	Date	DRAWN
Project:			
1 Rockbourne Close Havant Hampshire			
Drawing Title:			
Proposed Conversion			
Chris Flint Associates Ltd			
CHARTERED SURVEYORS - PROJECT MANAGERS DEVELOPMENT CONSULTANTS			
Drawn By CF	Date 11/11/20	SHEET SIZE A1	Approved By Date
Drawing No CFA	Revision FULL	Revision 01	Scale 1-100
PLANNING			
2 Emerald Close Waterlooville Hants PO7 8NZ tel: 023 92 432484 fax: 023 92 358554 Email: chrisflintassociates@gmail.com			