


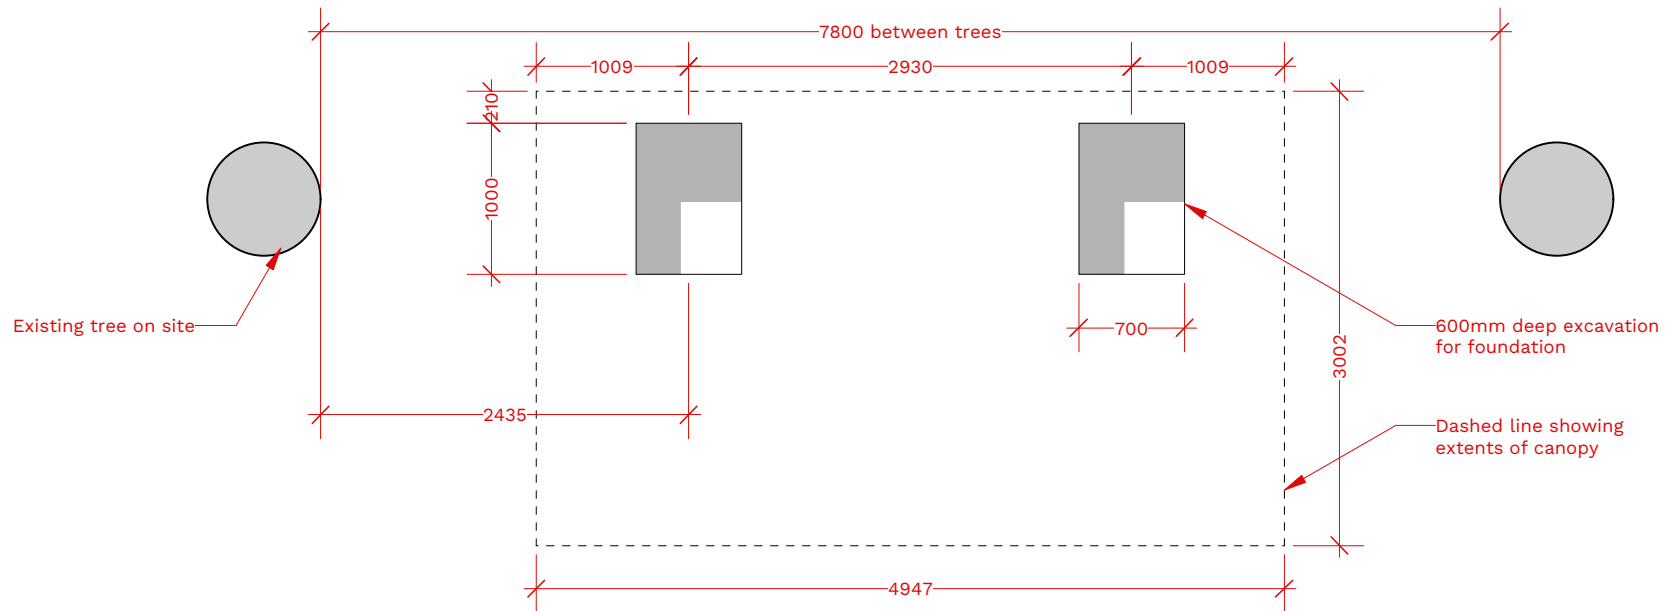


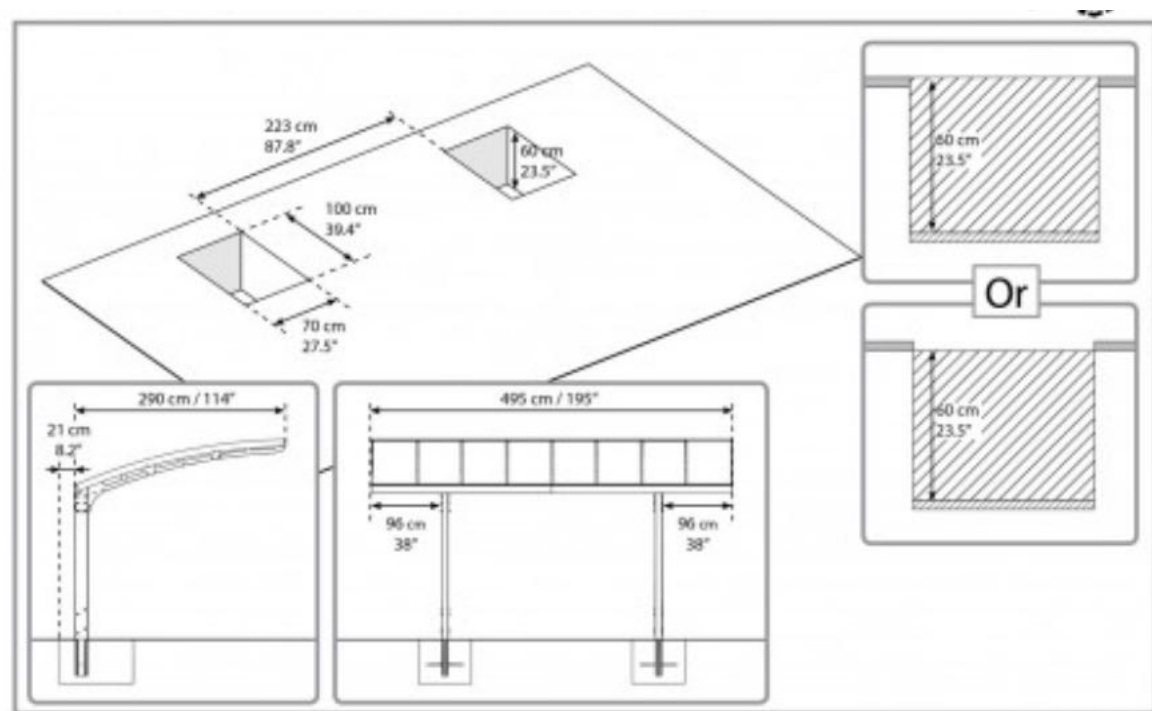

Indicative foundation plan
Scale 1:50 @ A3

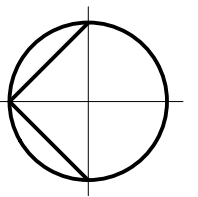

Information from supplier
Not to scale

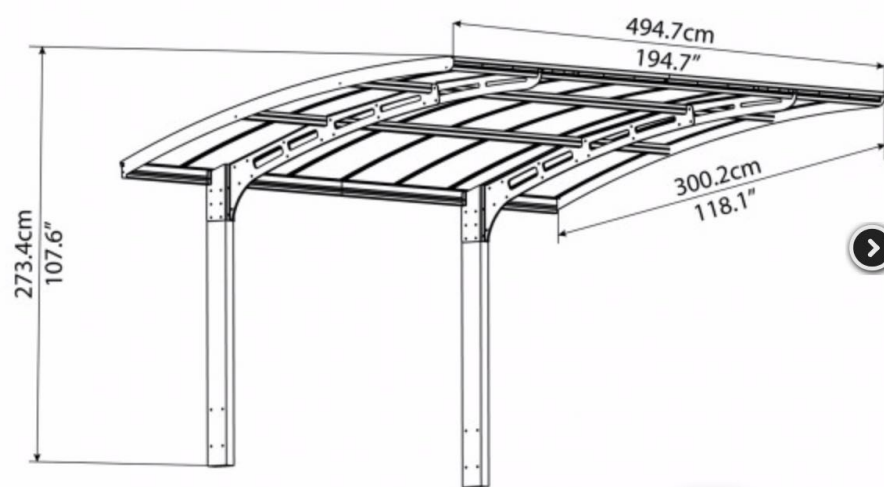

PROPOSED Carport

PROJECT NAME:
WISE HOUSE
Victoria Cottage, Woodgaston Lane, Hayling Island, PO11 0RL

toutlemonde design

All dimensions are in millimetres
All dimensions to be checked on site.
© toutlemonde design

DATE:
2021-01-27

SCALE:
1:50@A3

DWG NO:

2015-105 A

REV:

TLM

10m