

NOTES

GENERAL NOTES:
1. THIS DRAWING IS TO BE READ IN CONJUNCTION WITH THE OTHER RELEVANT CONSULTANTS DRAWINGS.
2. ALL FINISHES ARE TO CONFORM TO THE CURRENT BUILDING REGULATIONS.
3. REFER TO A SEPARATE DOCUMENT FOR THE DESIGNERS RISK ASSESSMENT.
4. ALL WORKS OR MATERIALS INDICATED ON THIS DRAWING ARE TO BE TO THE LATEST RELEVANT BRITISH STANDARDS AND CARRIED OUT IN ACCORDANCE WITH THE BRITISH STANDARDS CODES OF PRACTICE OR RECOGNIZED INSTITUTE OR TRADE ASSOCIATION RECOMMENDATIONS AND PUBLICATIONS.

External Materials


- 1. Buff facing brickwork to match existing.
- 2. Red facing brickwork to match existing.
- 3. Brown UPVC windows and doors to match existing.
- 4. Brown powder coated aluminium fascias, soffits and bargeboards to match existing.
- 5. Slate roof tiles to match existing.
- 6. Brown UPVC rainwater goods to match existing.



Proposed
North East Elevation



Proposed
North West Elevation

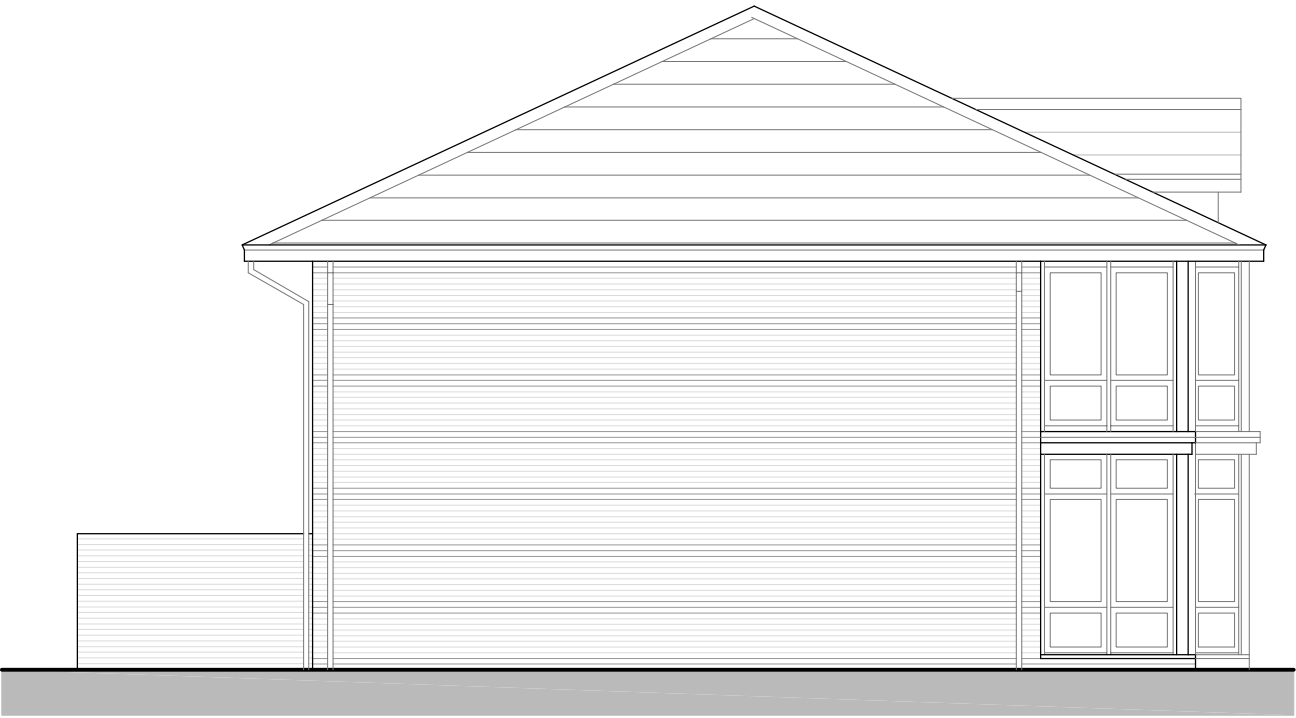


Proposed
South East Elevation



Proposed
South West Elevation

1:100 scale

 

P2 Jan '21 Planning Application TH

Revision	Date	Description	Drawn	Checked
----------	------	-------------	-------	---------



Lansdowne House
25-26 Hampshire Terrace
Portsmouth PO1 2QF
Hampshire England
Tel: (023) 92 755 333
E-Mail: admh@plcarchitects.com
Web: www.plcarchitects.com

Client:

Project:
The Briers,
Waterberry Drive
Waterlooville, PO7 7YH

Drawing Title:
Proposed Elevations

Drawn By TH	Date Dec '20	Checked By	Date	Approved By	Date
Drawing No. 19 - 3160 - 105		Revisions P2	Scale: 1:100 @ A3		

PLC ARCHITECTS © COPYRIGHT RESERVED 2019
NOT TO BE SCALED. DIMENSIONS TO BE CHECKED ON SITE
SCALING ONLY FOR LOCAL AUTHORITY PURPOSES