





PROPOSED REAR ELEVATION
SCALE 1:100

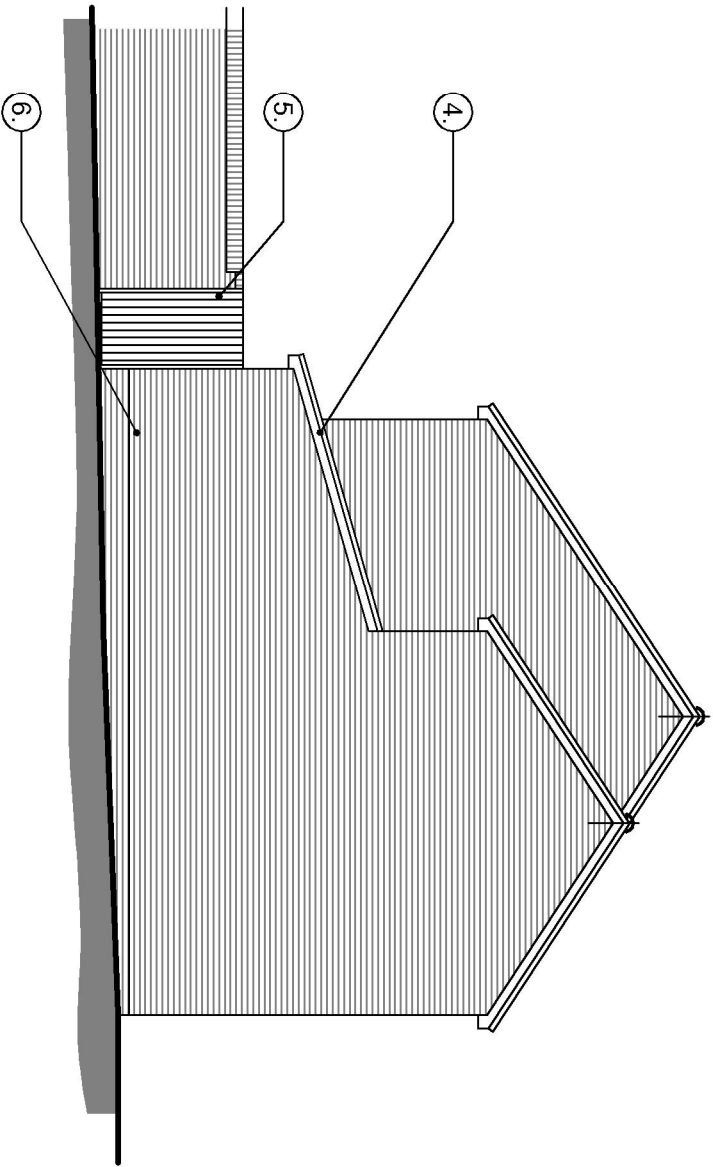

PROPOSED SIDE ELEVATION
SCALE 1:100

PROPOSED MATERIAL SCHEDULE:

- | | | | |
|----|--|----|--|
| 1. | 550 x 700mm velux roof light. | 4. | white UPVC barge board to match existing. |
| 2. | interlocking concrete tiles to match existing. | 5. | adapt existing boundary wall and relocate access gate, with facing brick work and headers to match existing. |
| 3. | white UPVC window and doors to match existing. | 6. | facing brick work to match existing. |

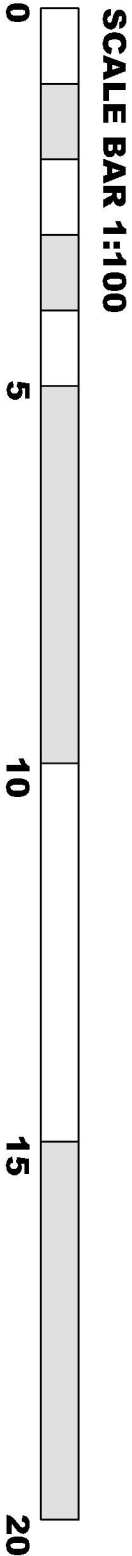

Note:
Do not Scale from this Drawing (except for planning approval).
All dimensions are in millimetres and to be checked on site.
All Dimensions relating to subcontractors or suppliers work
must be checked and agreed between the main contractor and
the sub-contractors and suppliers.

DRAWING TITLE - PLANNING APPLICATION PROPOSED ELEVATIONS				DATE - Nov 2020		SCALE - 1:100 @ A3		Gavin Page BA(hons) tel. 07747 011252 email. gavin.page77@gmail.com	
CLIENT - Mr & Mrs Quayle, 13 Hurst Green Close, Waterlooville, Hants.				DRN - gp	CHK - -	DRAWING REF - 20166 PL301		Rev A	grp architectural design