




Rev.	Date	Note	Author	Checked
A	19/10/2020	Material Amendment - Brick to Render	SOL	JP

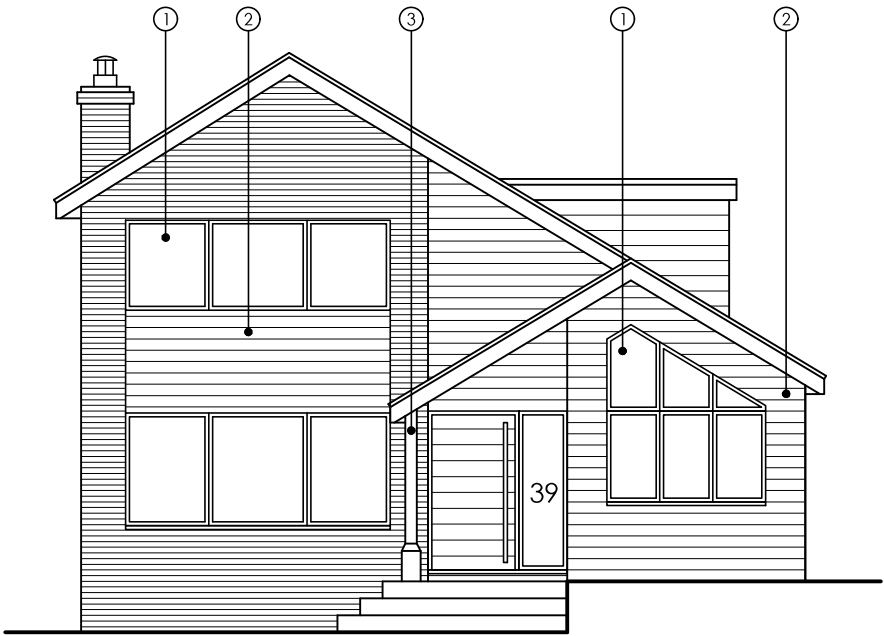


APPROVED SOUTH ELEVATION

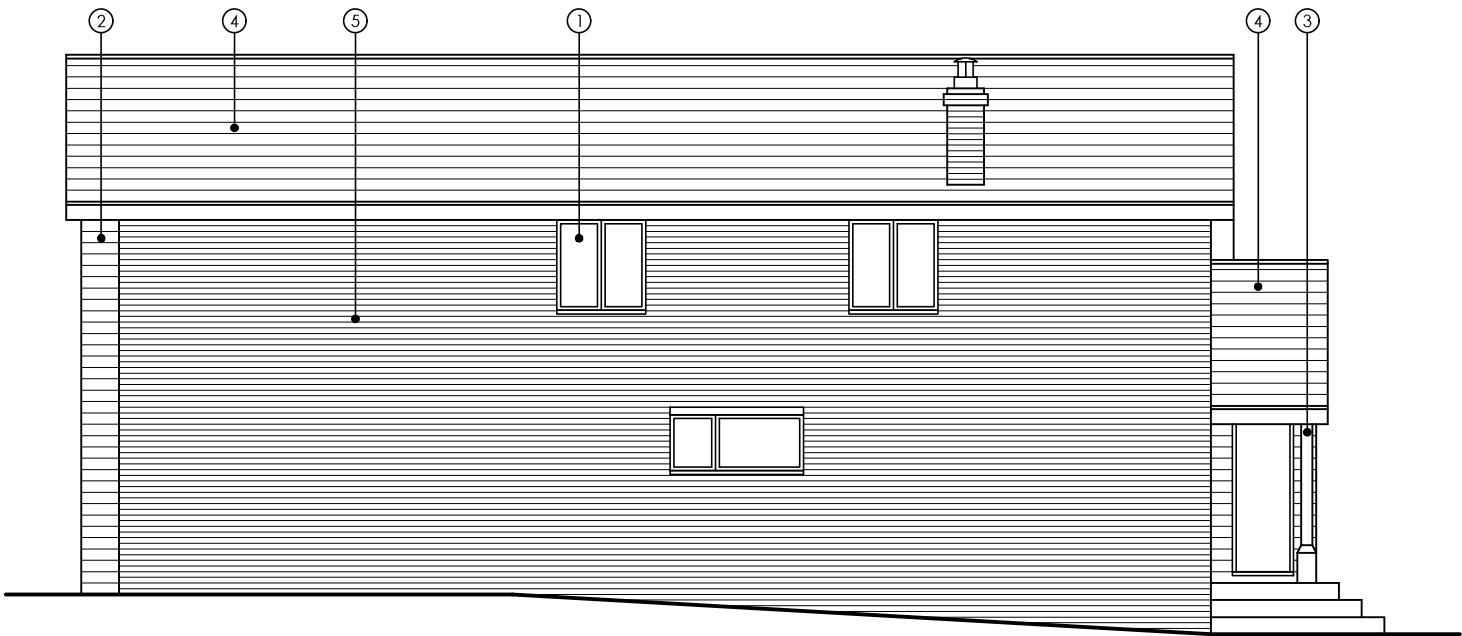

APPROVED WEST ELEVATION

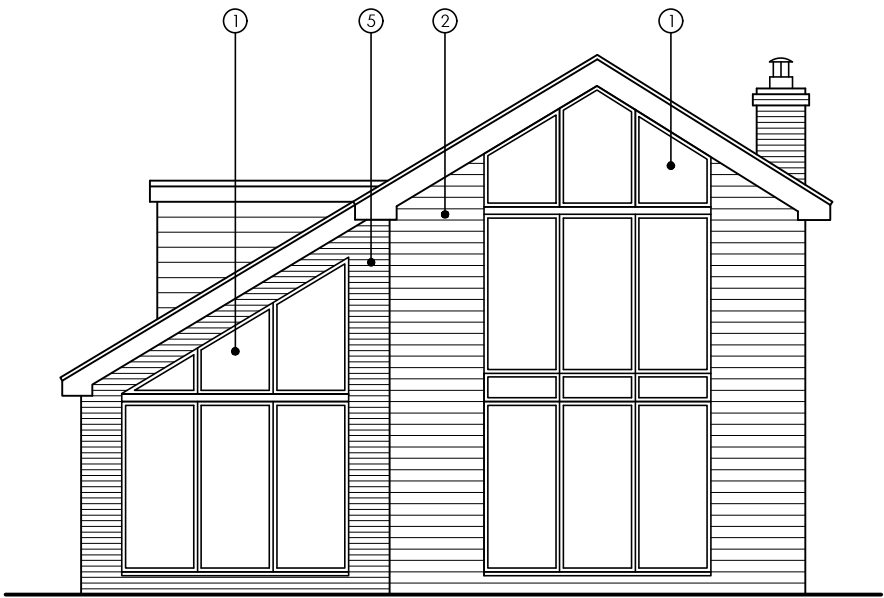


APPROVED NORTH ELEVATION

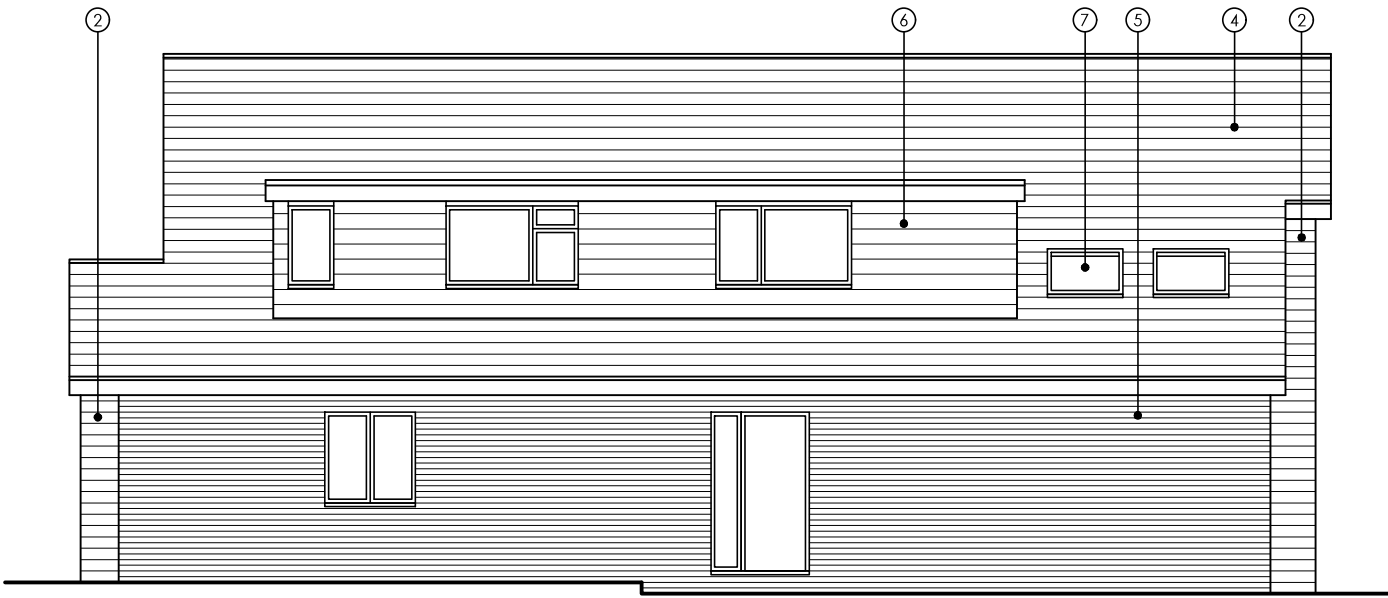

APPROVED WEST ELEVATION

MATERIALS KEY

1. ALUMINIUM GLAZING SYSTEM
2. HORIZONTAL TIMBER CLADDING
3. TIMBER COLUMN
4. ROOF TILES TO MATCH EXISTING
5. FACING BRICK TO MATCH EXISTING
6. SLATE TO MATCH EXISTING
7. ROOFLIGHTS

 

Project	TWO STOREY REAR EXTENSION & PORCH 39 HULBERT ROAD WATERLOOVILLE PO7 7NX					Drawing	EXISTING ELEVATIONS			
						Job-Dwg Number	19078-PL-004		Rev.	A
Client	MR & MRS CASWELL					 JAMES POTTER ASSOCIATES www.jpa.design JPA - PORTSMOUTH 117 Highland Road, Southsea, Portsmouth, PO4 9DD t. +44(0)2394 002 897				
Status	PLANNING									
Scale	1:100		Sheet Size A3							
Author	RH	Checked	JP	Date	27/05/2020					