




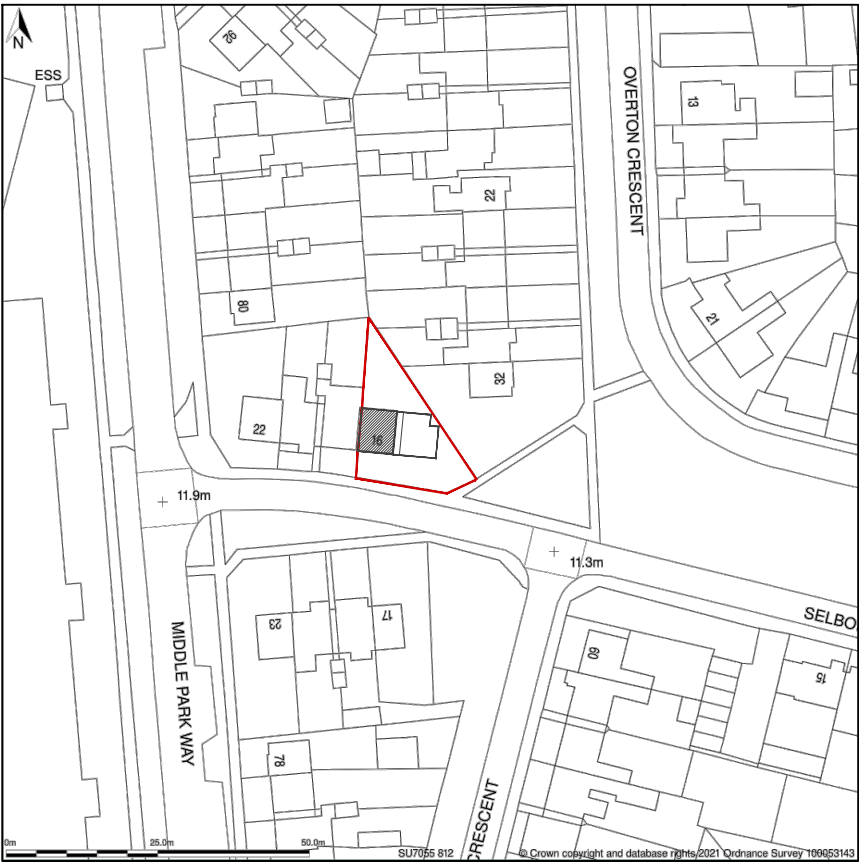

LOCATION plan
Scale 1:1250

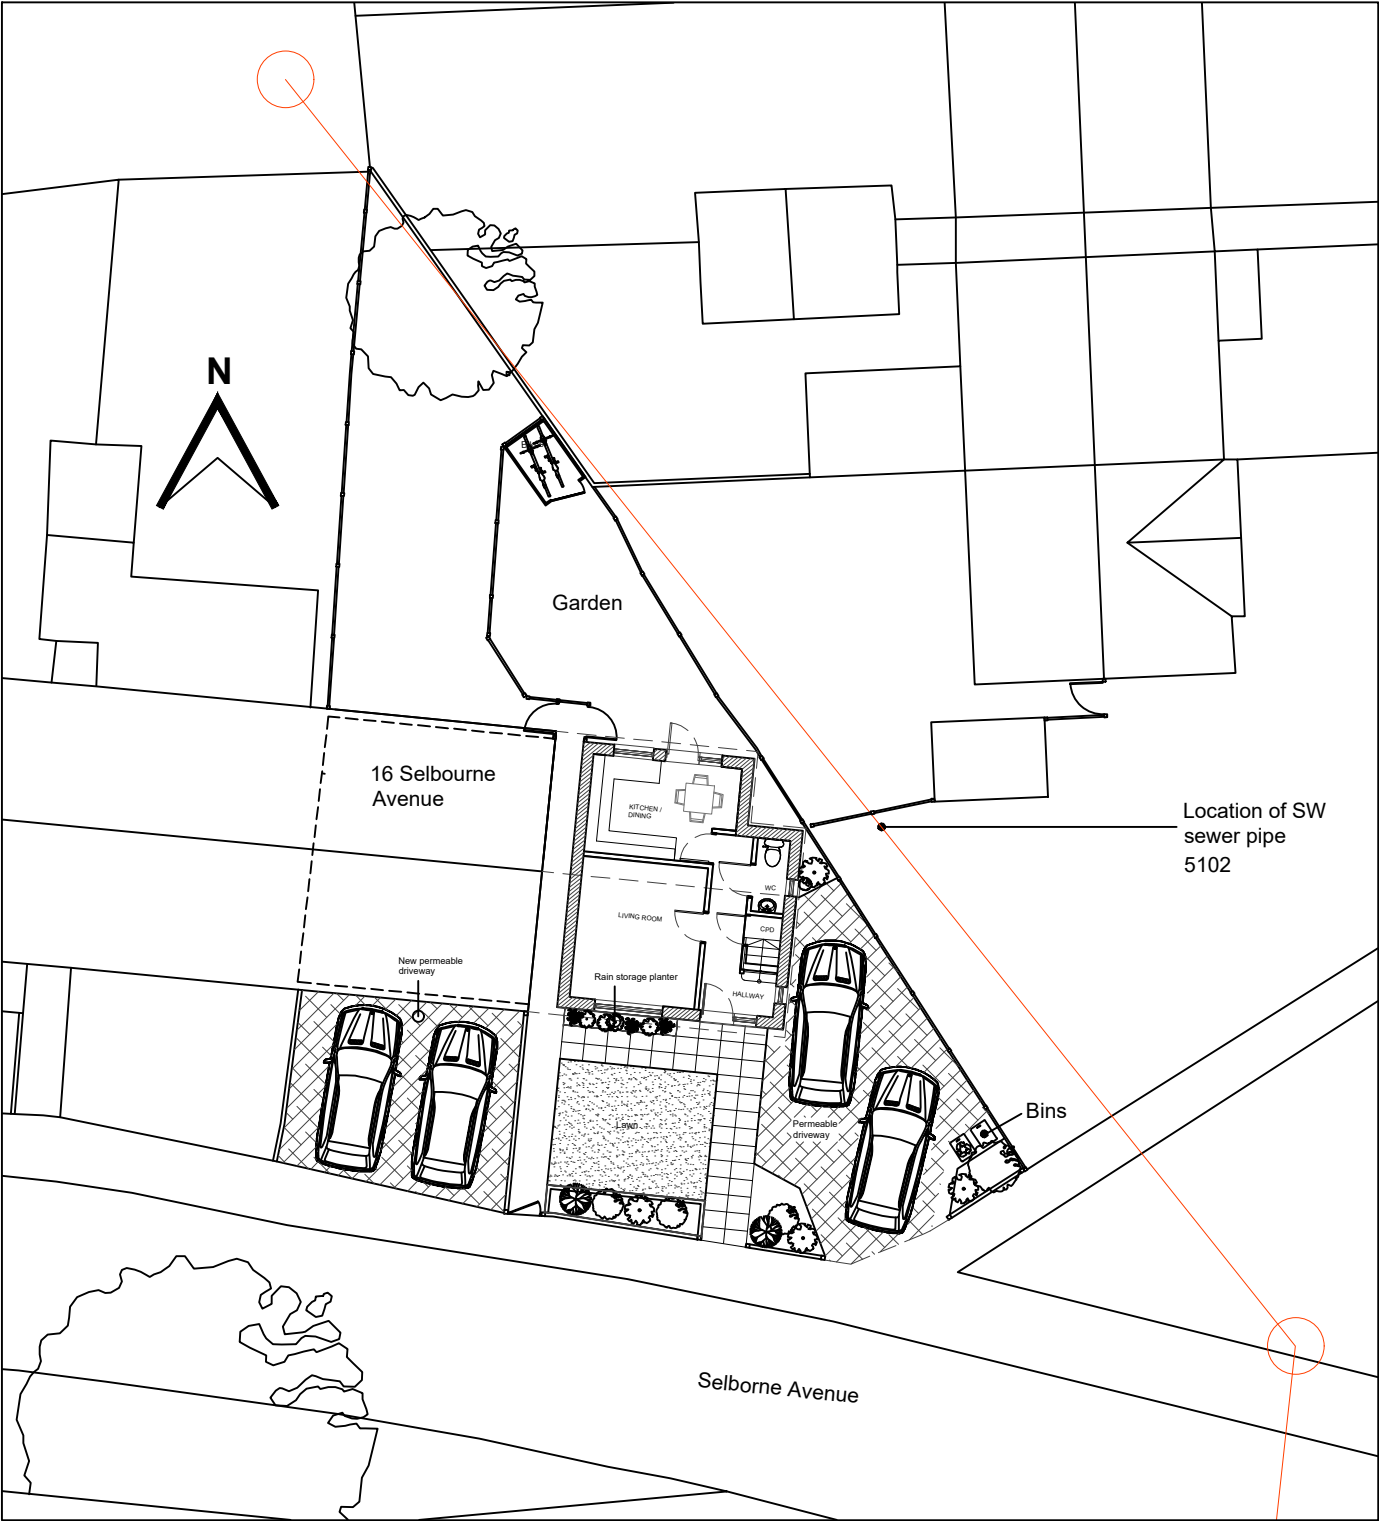

BLOCK plan
Scale 1:500

 

SITE plan
Scale 1:200



BESPOKE architects

Tel: 01243 373245 Mobile: 07970439156

Project:
16 Selborne Avenue, Havant

Drawing:
PLANNING
Location plan

20.149

Drawing: P01A