




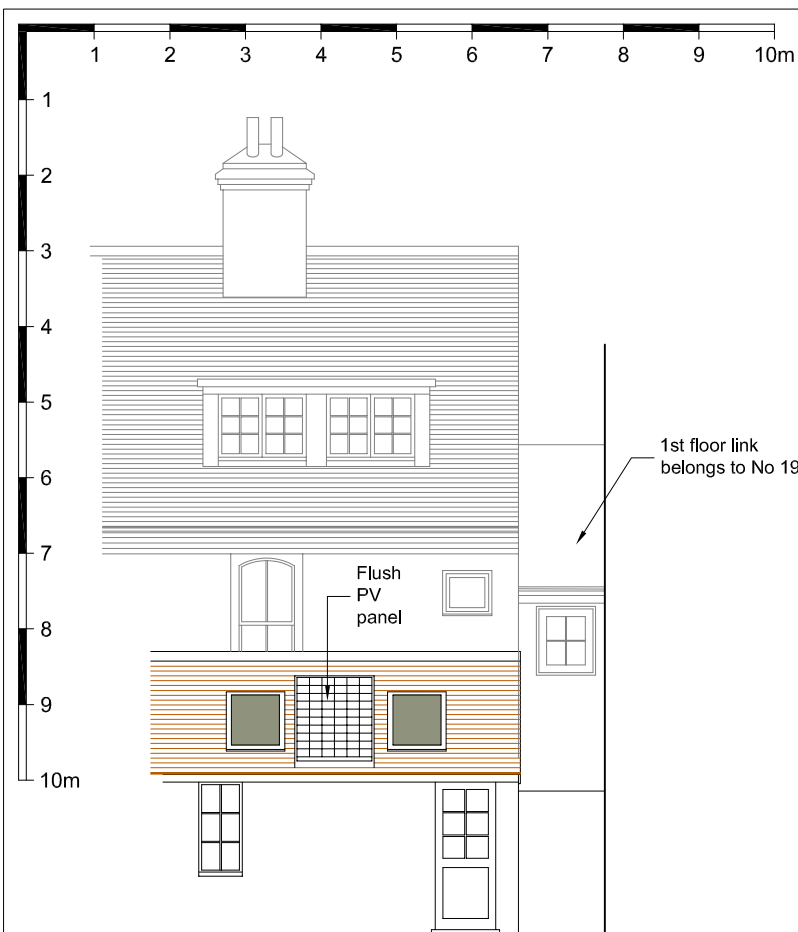


1 - South elevation - proposed

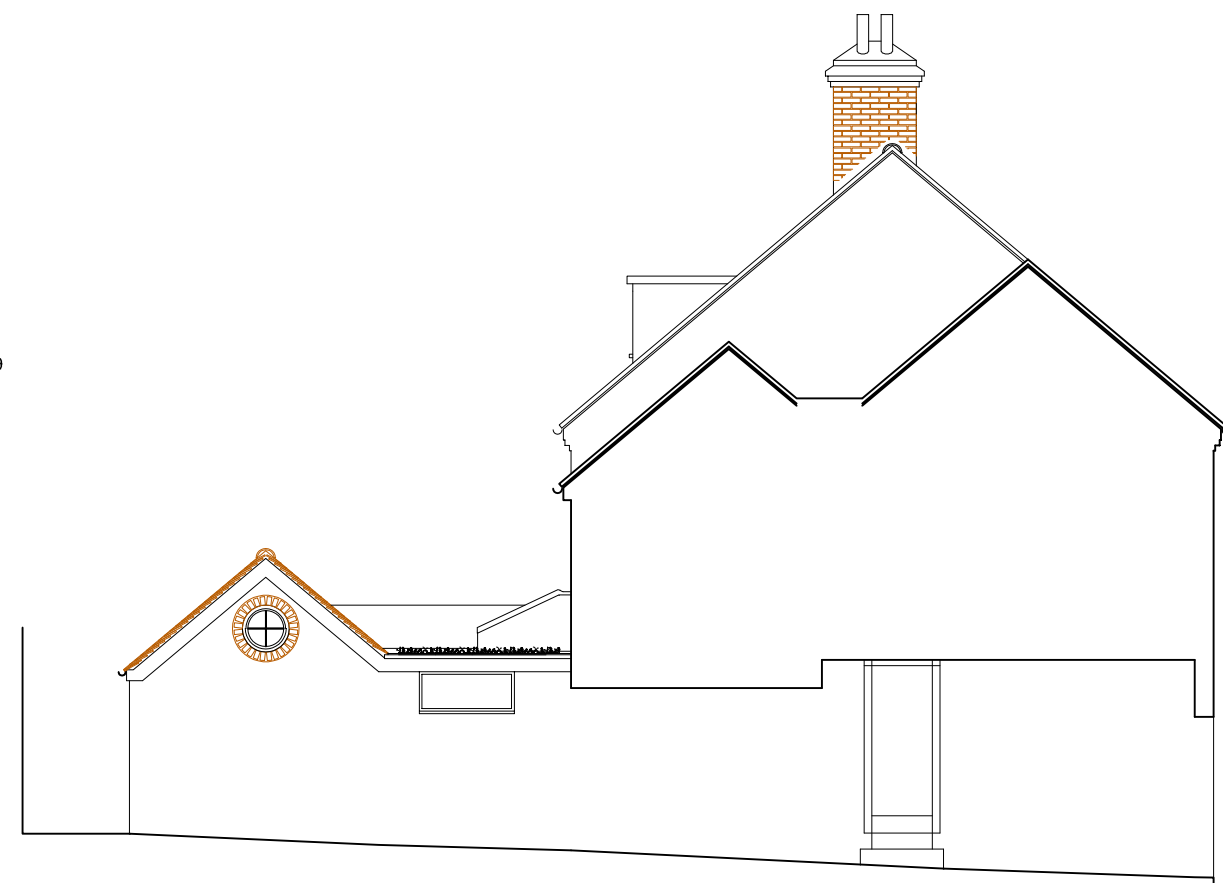

2 - East elevation - proposed

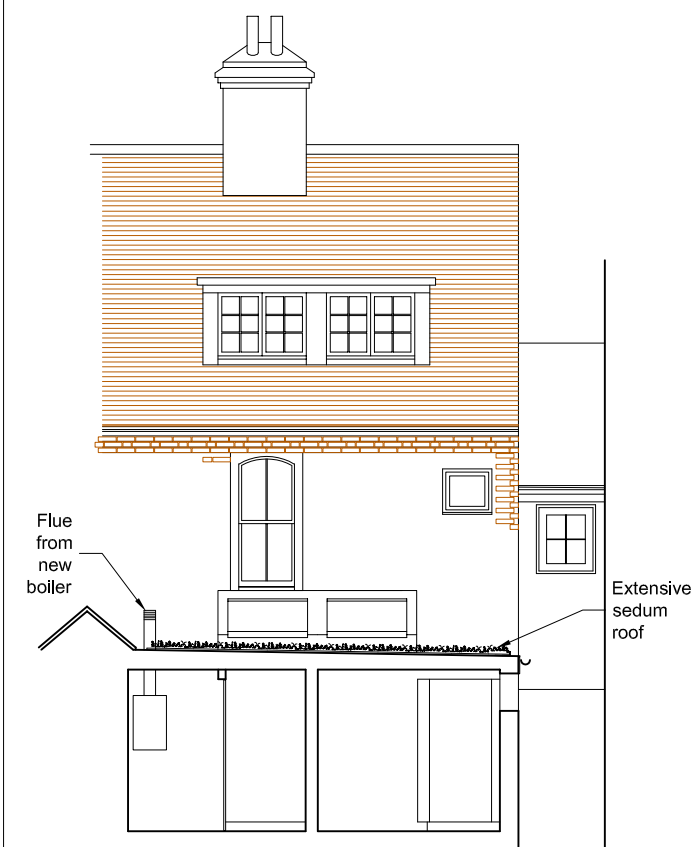

3 - Section AA - proposed

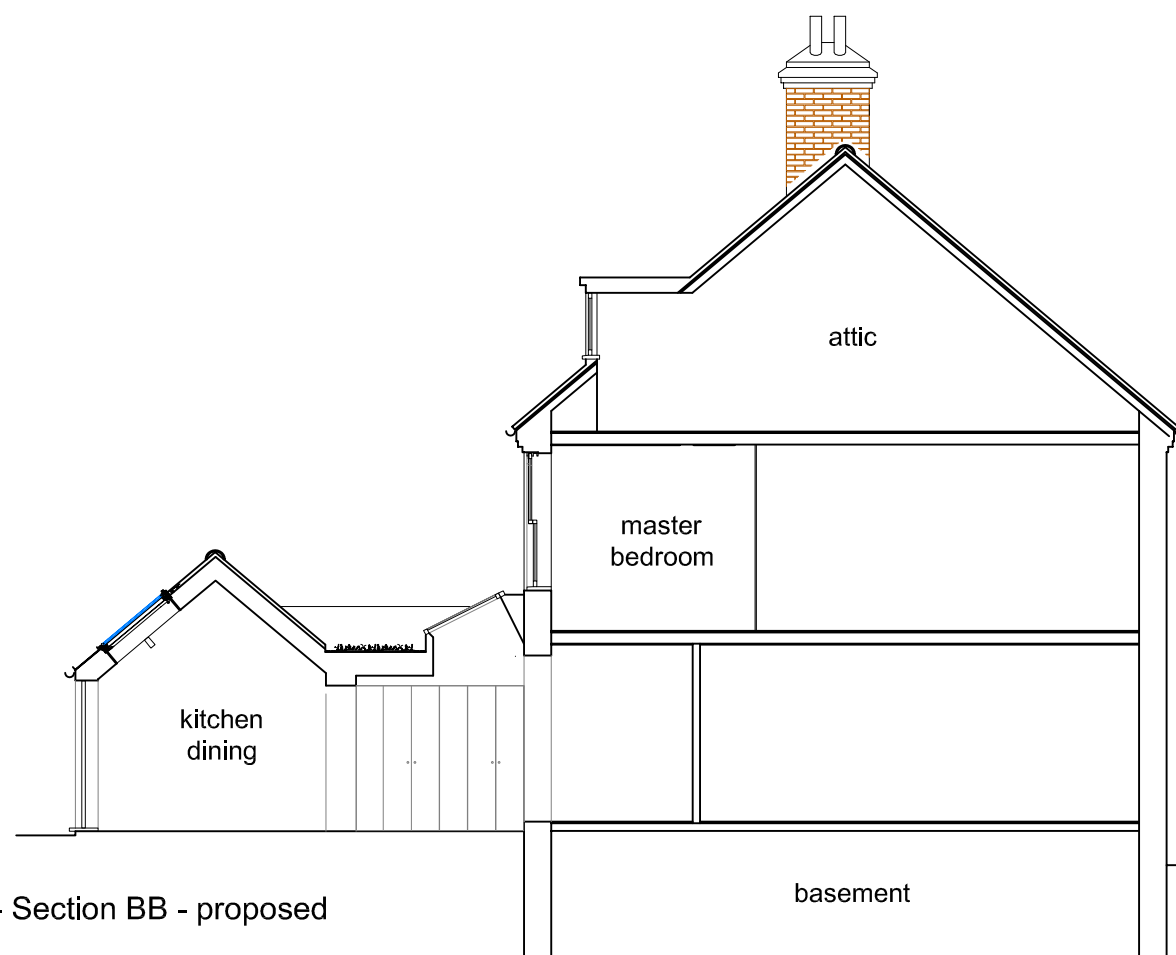

4 - Section BB - proposed

ISSUE: PLANNING



JIM GARLAND ARCHITECTS LTD
ONE DOLPHIN QUAY
EMSWORTH PO10 7BU
01243 370502
01243 378127
email: info@garland.org.uk

Client: Drs S Gilroy & G Clarke			
Job Title: 17 Queen Street, Emsworth PO10 7BU			
Drawing Title: Elevations & sections - proposed			
Scale: 1:100	Date: 23/09/20	Drawn: JAG	Checked: -
Drawing Number: 2000		Revision: P2	Sheet Size: A3