

PLANNING



GENERAL NOTES:

ALL WORK WHETHER SPECIFIED OR IMPLIED TO BE CARRIED OUT IN ACCORDANCE WITH BUILDING REGULATIONS, BRITISH STANDARDS, CODES OF PRACTICE AND ACCEPTED BUILDING PRACTICE.

THIS DRAWING MAY BE SCALED FOR LOCAL AUTHORITY PURPOSES ONLY. FOR WORKING DRAWINGS USE SPECIFIED DIMENSIONS WHERE GIVEN - MEASURE AND CHECK ON SITE PRIOR TO ORDERING OF MATERIALS AND COMMENCEMENT OF WORKS.


THIS LAYOUT AND DESIGN IS COPYRIGHT AND CANNOT BE COPIED OR REPRODUCED WITHOUT PRIOR CONSENT, IN WRITING, FROM THE DESIGNER.

DRAWING TO BE READ IN CONJUNCTION WITH ADDITIONAL DRAWINGS AND ANY STRUCTURAL ENGINEERS INSTRUCTIONS AND DETAILING.

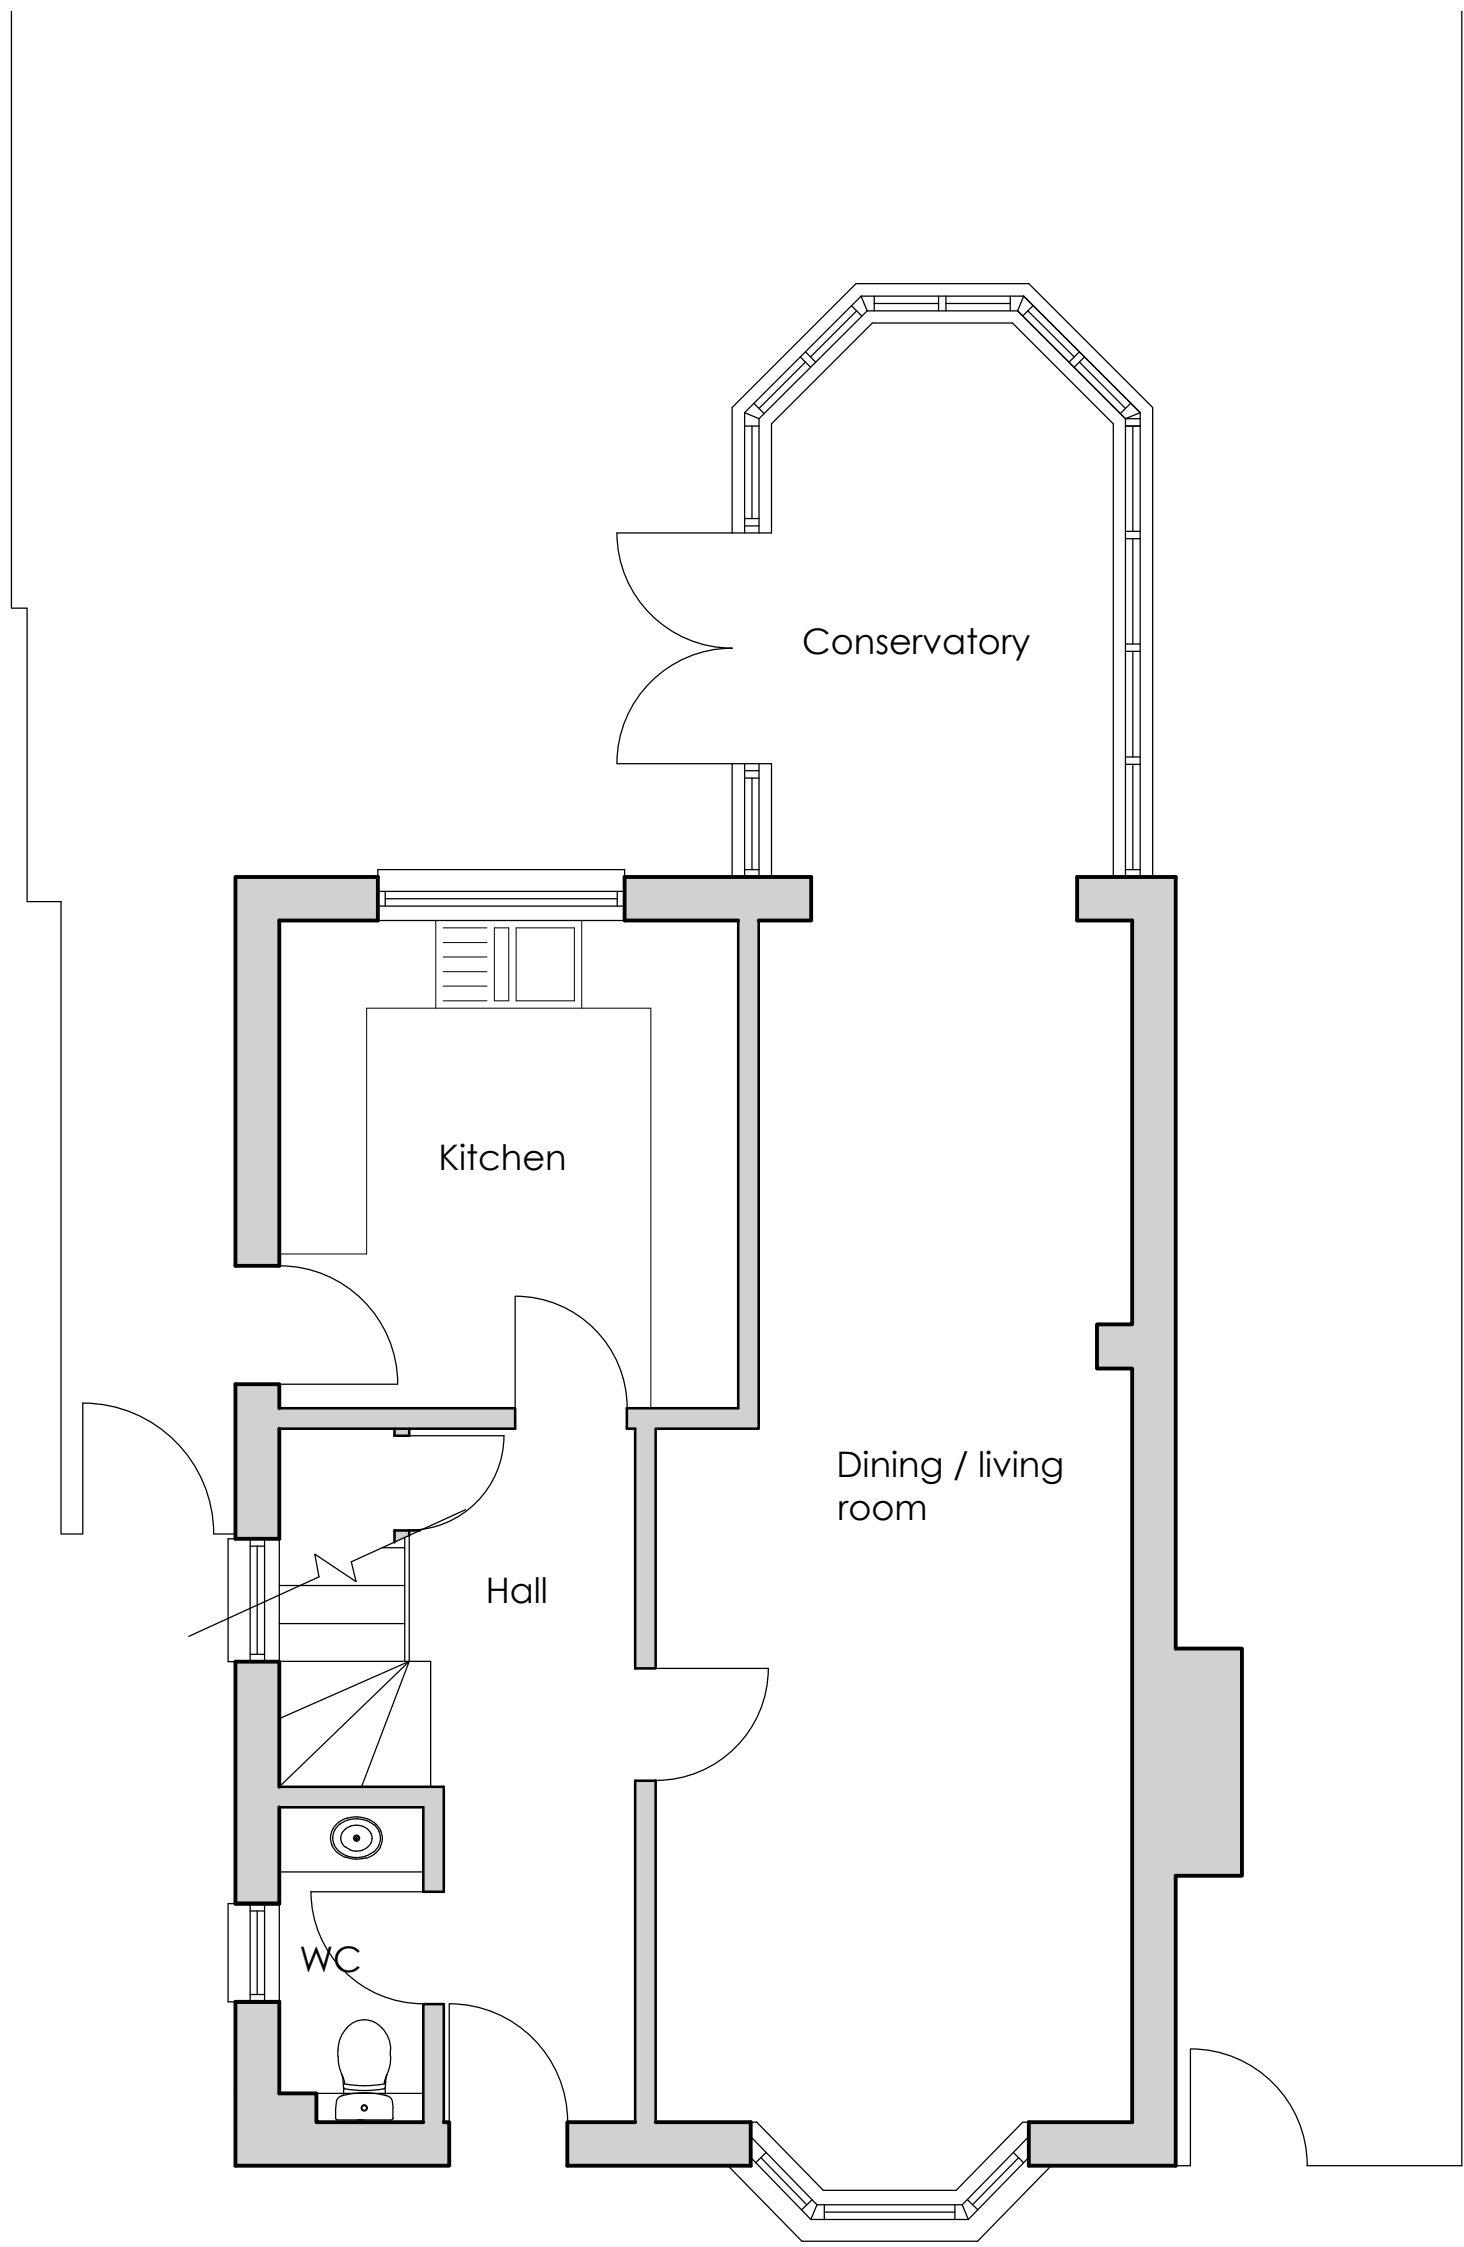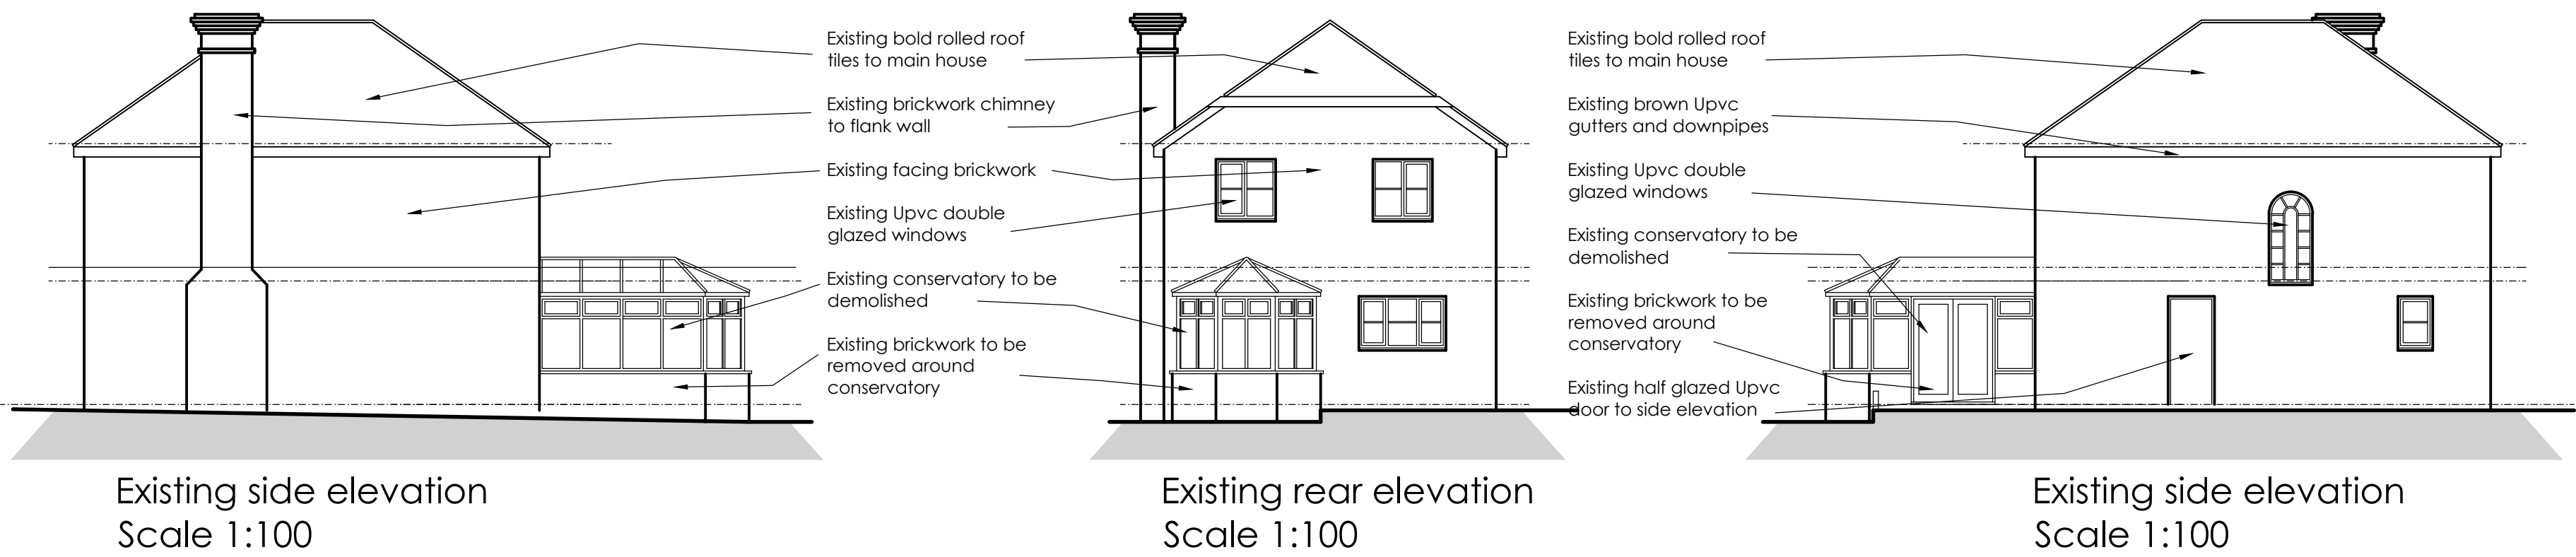

Existing ground floor plan
Scale 1:50

Remove existing conservatory,
low level brickwork wall and
concrete slab and cart away all
arising.

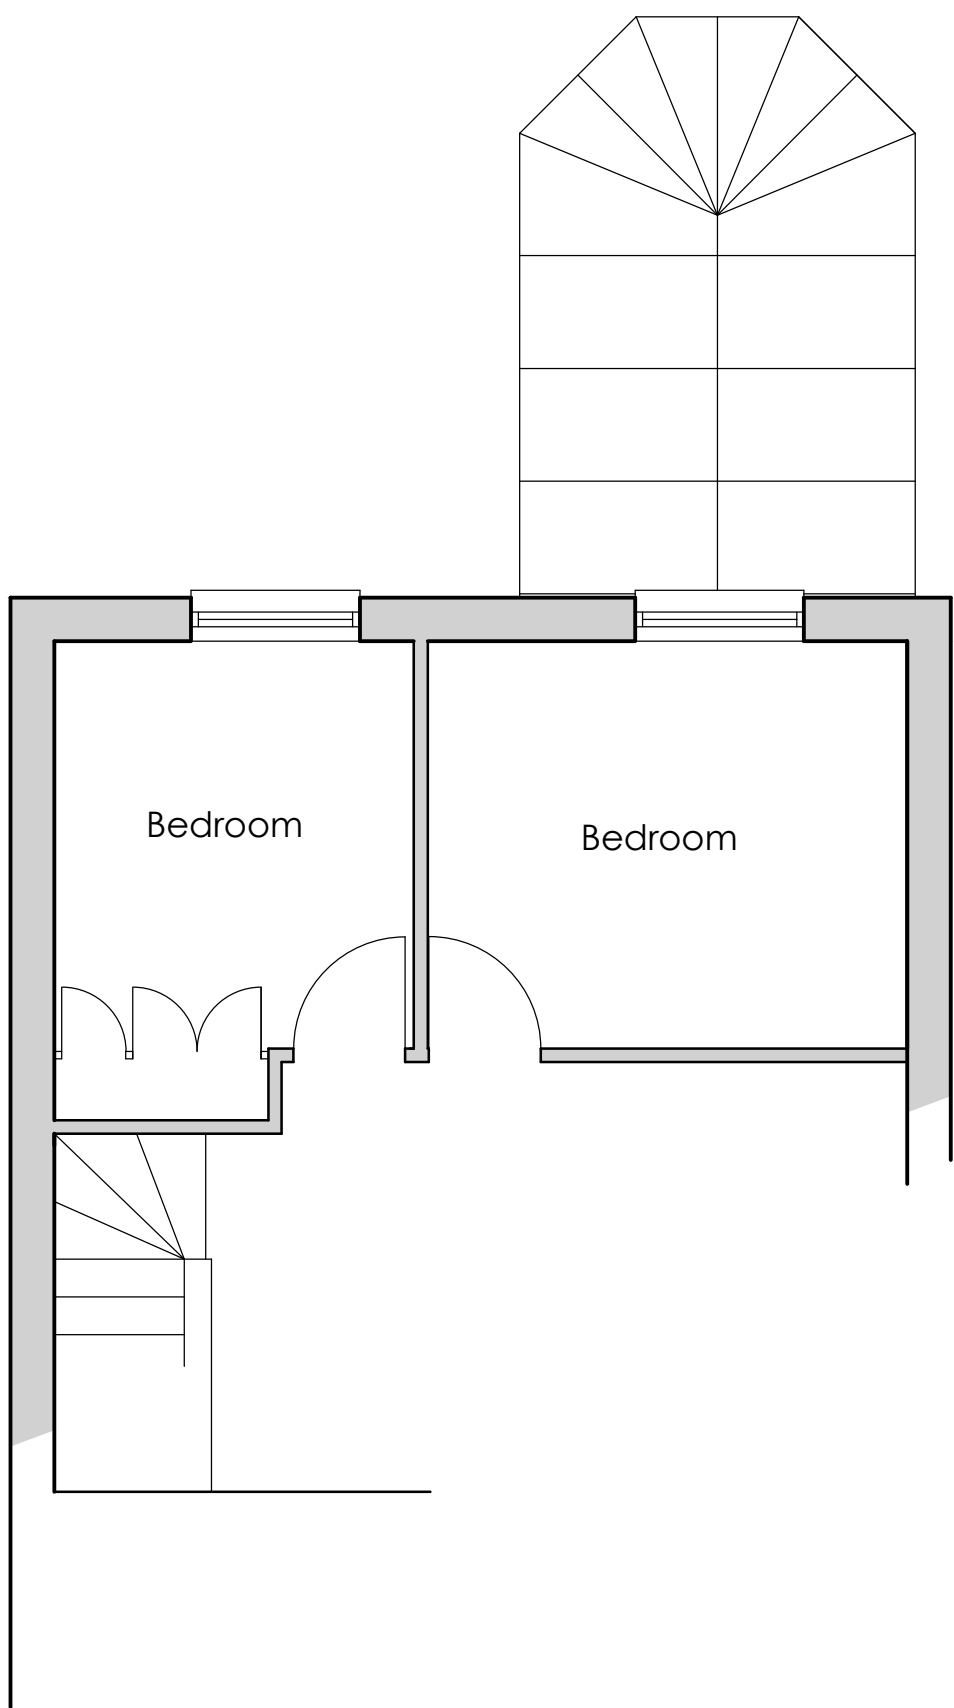

Existing part first floor plan
Scale 1:50

A	HJN	19/01/21	Notes added for planning
Rev	Name	Date	COMMENT BOX



Client Name

Mr and Mrs Travis
3 Hartwood Gardens, Waterloooville

Project Title

Proposed single storey rear
extension to 3 Hartwood Gdns

Drawing Title

Existing plans and
existing elevations

Date Dec 2020	Scale 1:50 & 1:100 @ A1	
Drawn by HJN	Project No 2020 - 490	
Checked by -	Drawing No S01	Rev A