



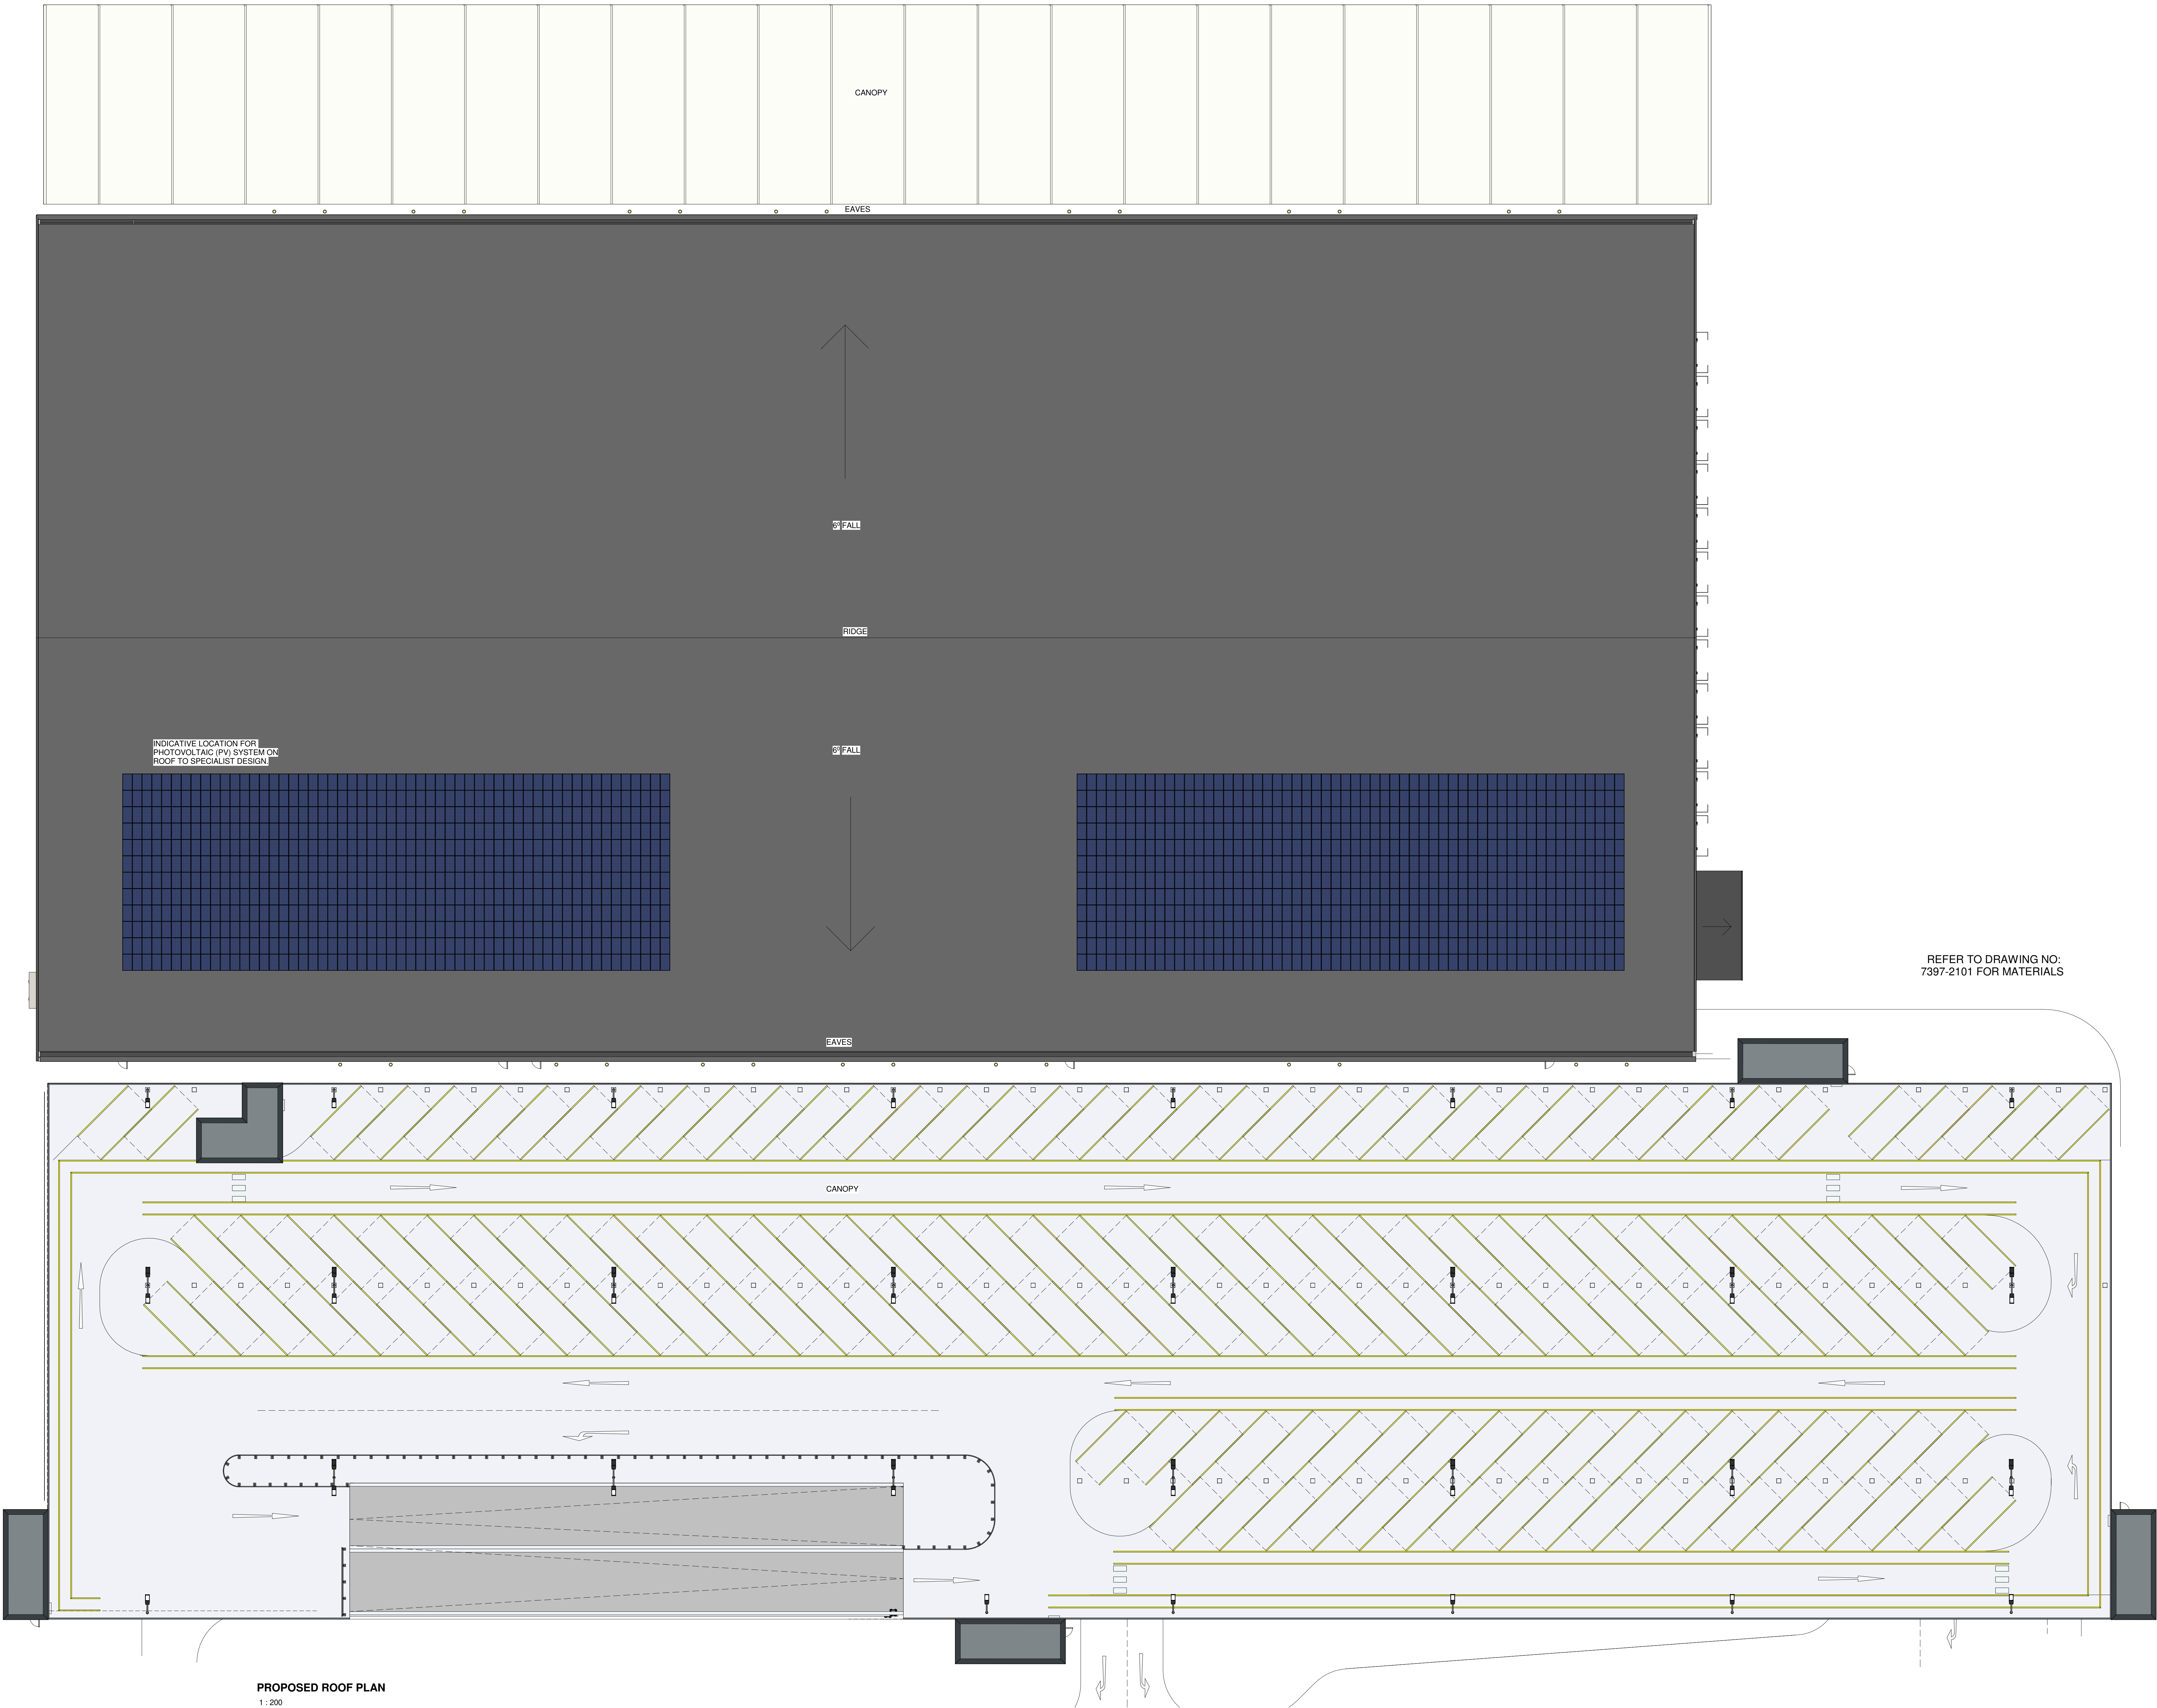

PROPOSED ROOF PLAN
1 : 200

Architects are to be notified of any discrepancies.
Contractors must check all dimensions on site.
This drawing is subject to copyright laws and is to be used on this project only.
The drawing is to be used solely for the information as stated only.
For other information refer to the latest revision of any cross referenced drawings.
To be read in conjunction with relevant design standards/protocols.

This is a colour drawing. In order to ensure any subsequent reproduction is viewed correctly it should be printed in full colour.

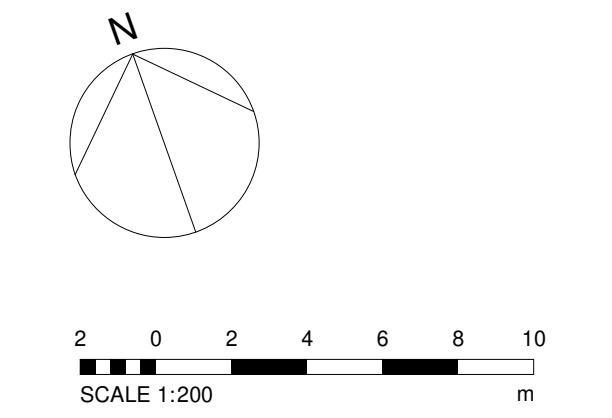

P3	VEHICLE TRACKING COMMENTS INCORPORATED	05.02.21	GK	EJ
P2	PHOTOVOLTAIC (PV) SYSTEM ADDED TO ROOF	01.02.21	GK	PN
P1	FIRST ISSUE	26.01.21	GK	PN
Rev	Description	Date	By	Chk

Status
PLANNING
SMR
SMALLEY MARSEY RISPIN
ARCHITECTS
Floor 2 The Exchange Station Parade Harrogate HG1 1TS
01423 707 757 admin@smrarchitects.co.uk

Project
HAVANT, NEW LANE

Client
HAVANT PROPERTY INVESTMENT LLP

Drawing Title
PROPOSED WAREHOUSE ROOF PLAN

Proj Ref	Origin	Zone	Level	Type	Role	Num	Status	Rev
7379	SMR	00	ZZ	DR	A	2109	S4	P3
SMR Job Ref	Sheet	A0	Scale	Drawn	AM			
7379-00-2109			1 : 200					