


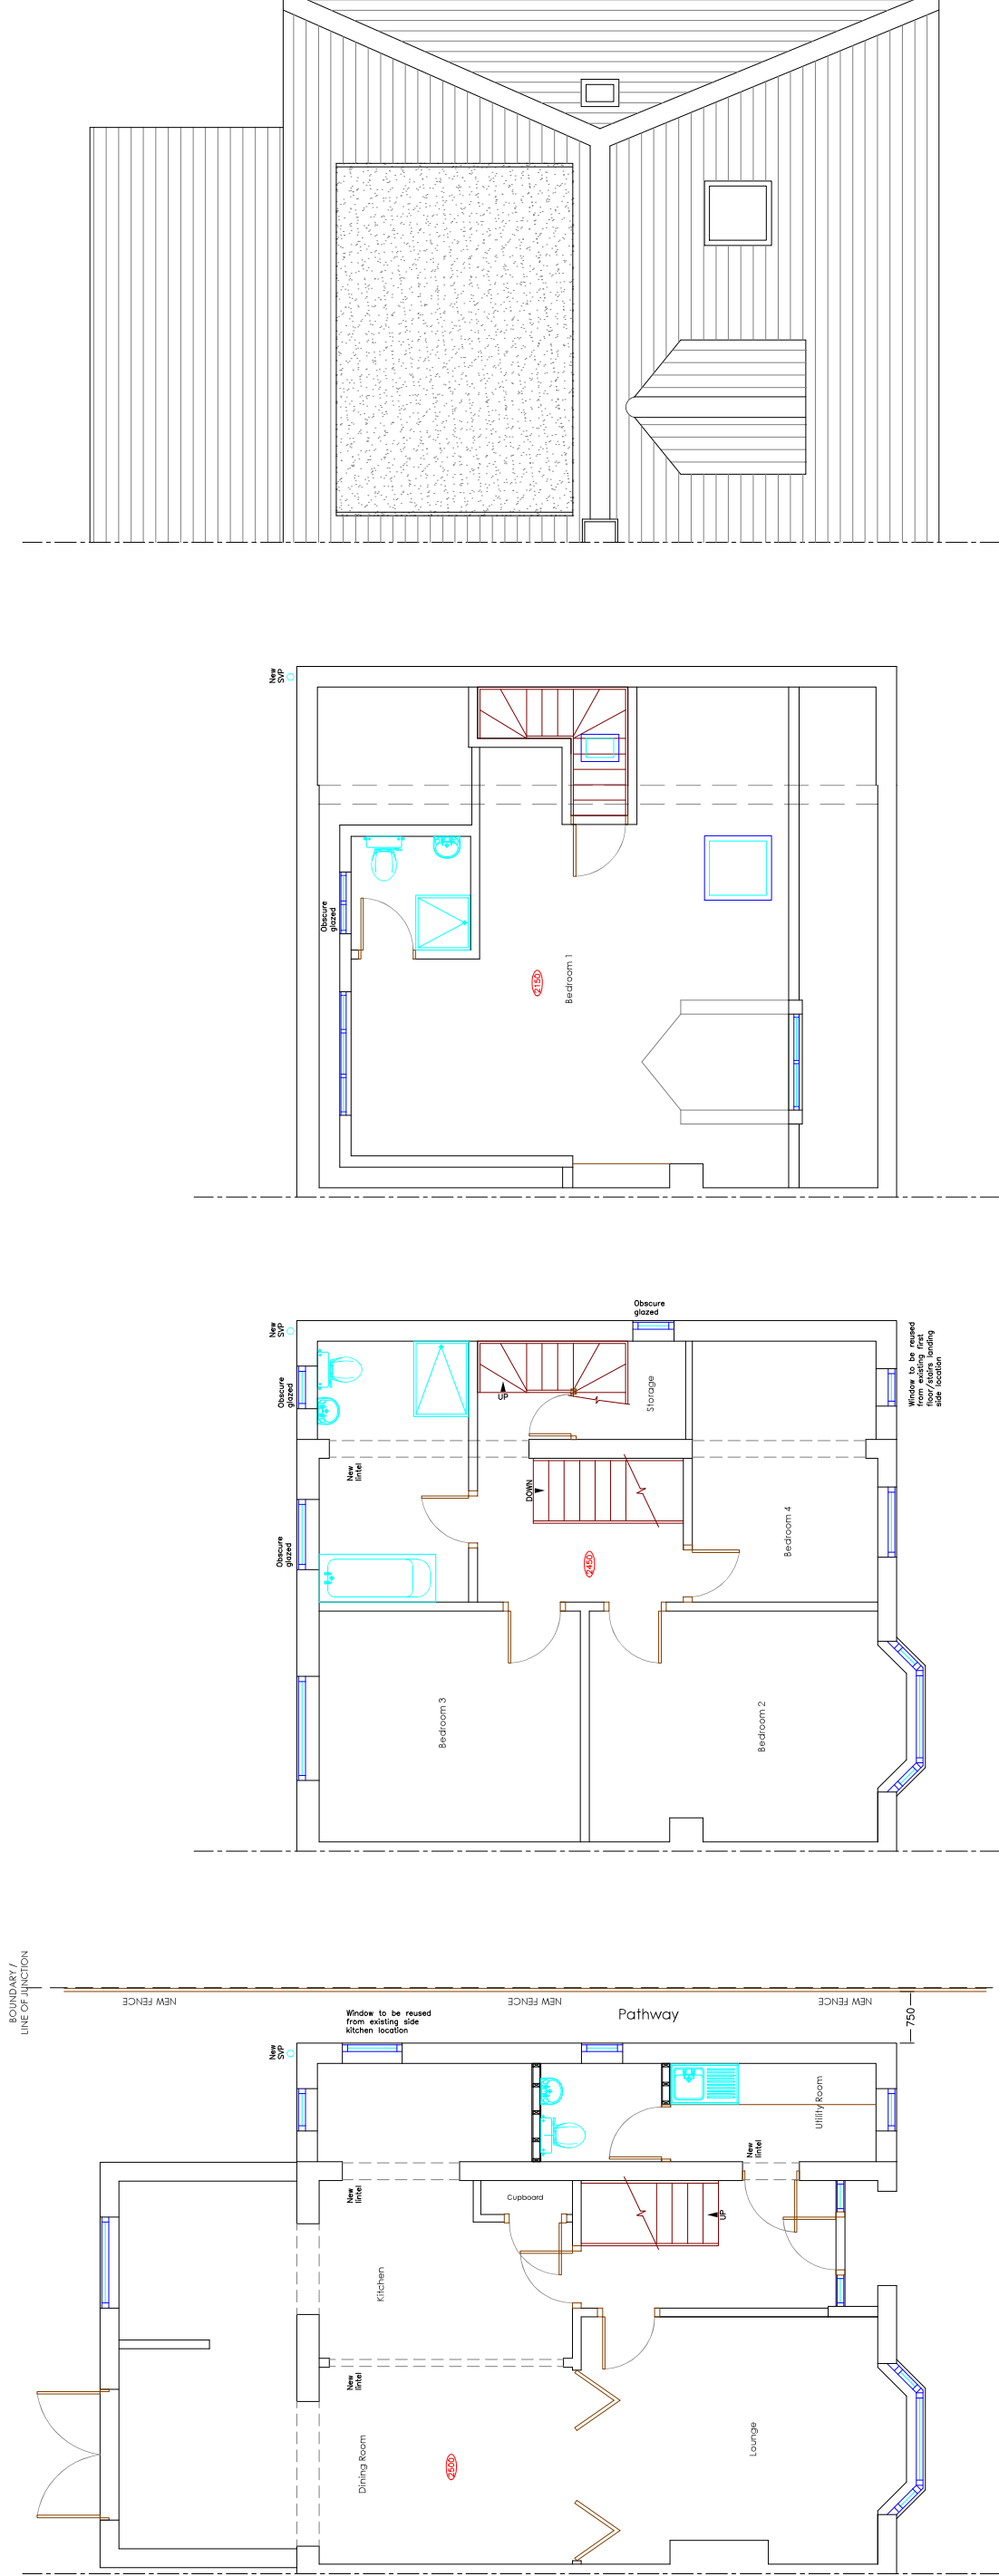

PROPOSED GROUND FLOOR

PROPOSED FIRST FLOOR

PROPOSED LOFT / 2ND FLOOR

PROPOSED ROOF PLAN

Copyright is reserved by GBS Designs and is issued on the condition that it is not copied or disclosed by or to any unauthorised persons without prior consent in writing from GBS Designs.
All dimensions to be checked on site
All structural elements to be specified by a suitably qualified structural engineer.

REV	DESCRIPTION	DRAWN	DATE	Scale Bar	Drawing Ref	Drawing Title
-	Initial design	GBS	16.05.19	0 5	53 PEN RD 03	53 Penhurst Road, Bedhampton, Havant, Hampshire, PO9 3NX.
A	Revisions based upon design meeting with clients	GBS	11.07.19			
B	Wall between dining room and kitchen removed, bathroom wall straightened, entrance to loft conversion altered, and front dormers widened	GBS	13.08.19		Scale at A1	Scale at A3
C	Clarification on boundaries, fence and distances added	GBS	22.10.19		1:50	1:100
D	Gable end changed to barn hip with a reduction in the rear dormer	GBS	21.01.20		Date	16 MAY 2019
E	Right hand front dormer removed and replaced with skylights	GBS	21.01.20		Drawn by	GBS
F	Barn hipped gable end changed to hipped with internal changes and reduced rear dormer	GBS	09.12.20			