




PHYSICAL SCALE IN METERS @ 1:1250

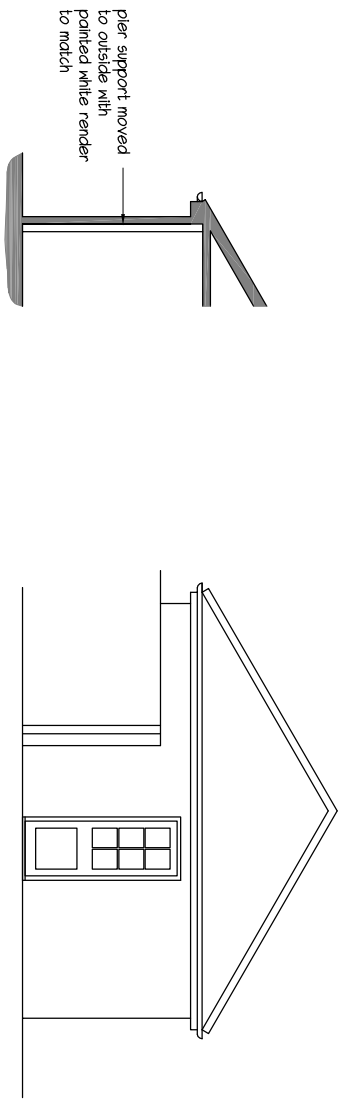

Existing Garage Section and Northeast Elevation

 


PHYSICAL SCALE IN METERS @ 1:500

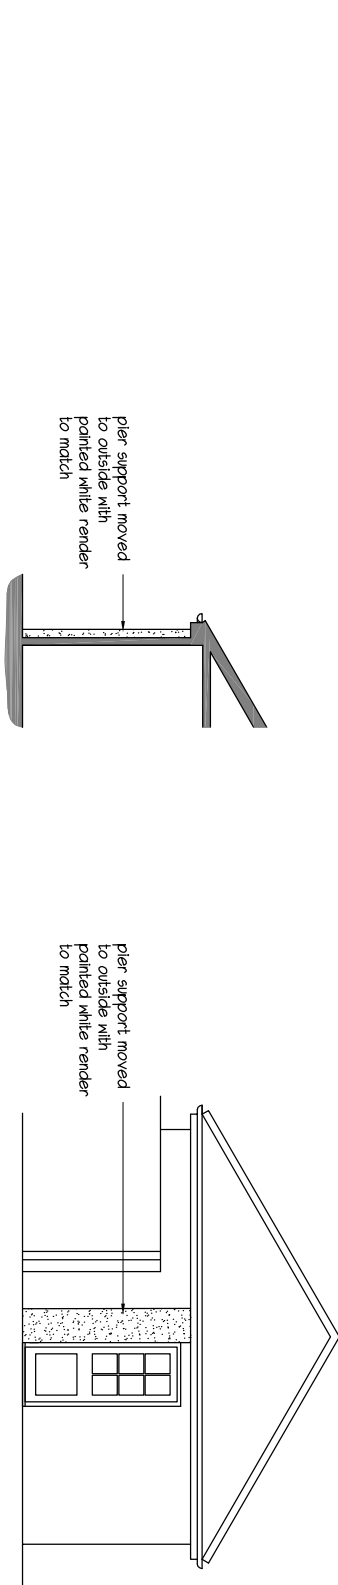

Proposed Garage Section and Northeast Elevation

NOTES:  
This drawing has been produced solely for PLANNING/DESIGN.  
Do not Scale from this Drawing except for planning purposes.  
Any drainage shown is presumed and to be checked on site before commencement of works.  
This drawing is the copyright of MF Designs Ltd.

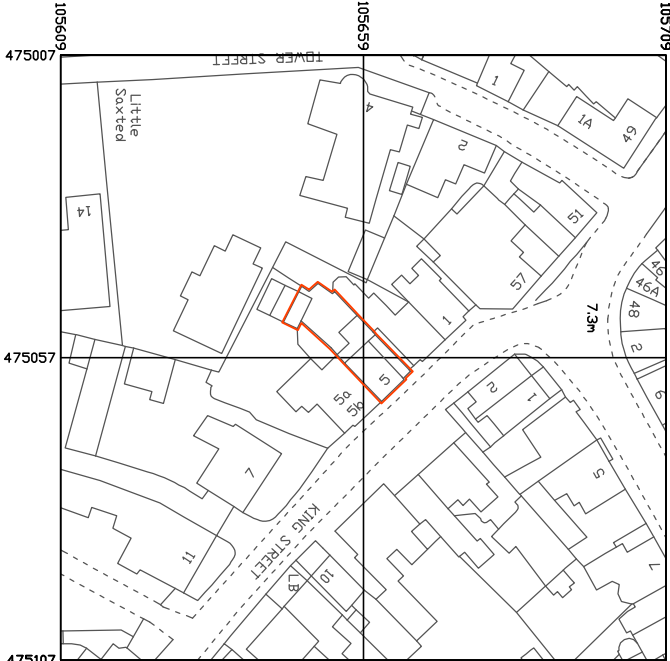


Produced on 22 March 2021 from the Ordnance Survey National Geographic Database and incorporating surveyed revision available at this date.  
This map shows the area bounded by 475007 105609, 475107 105609, 475107 105709, 475007 105609.  
Reproduction in whole or part is prohibited without the prior permission of Ordnance Survey.  
Copyright 2021. Supplied by copla ltd trading as UKPlanningMaps.com a licensed Ordnance Survey partner (100054135).  
Data licence expires 22 March 2022. Unique plan reference: vic/597906/811056

Location



Block

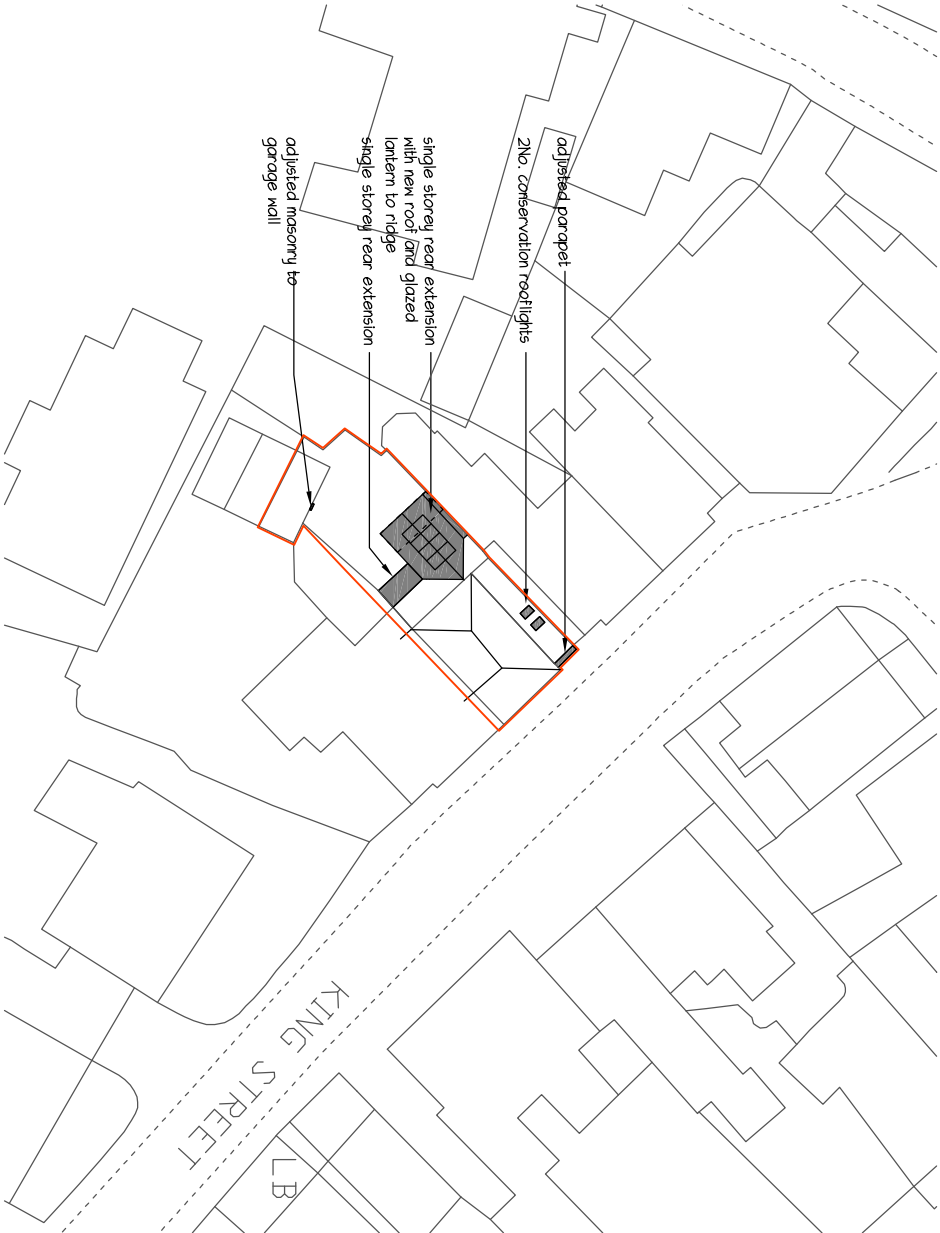

**mf designs ltd**

Chartered Architects



36 Grove Road • Havant • Hampshire • PO9 1AZ  
Director: Martin Farrer RIBA • Co Registration No.4507379  
e admin@mfdesigns.org.uk

Date: March 2021  
Scale: 1:1250/100

Job No: 3273  
Dwg No: P\_03

EXTENSION & ALTERATIONS - 5 King Street, Emsworth. PO10 7AZ