

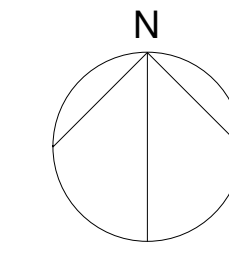


Architects are to be notified of any discrepancies.
Contractors must check all dimensions on site.
This drawing is subject to copyright laws and is to be used on this project only.
The drawing is to be used only for the information as filed only.
For other information refer to the latest revision of any codes referenced drawings.
To be read in conjunction with relevant design standards/protocols.


This is a colour drawing. In order to ensure any subsequent reproduction is viewed correctly it should be printed in full colour.

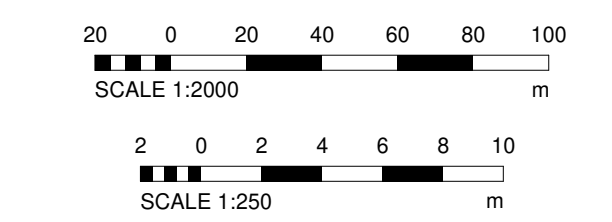


- SITE MATERIALS KEY**
- TARMAC
 - CONCRETE
 - ASPHALT FOOTPATHS
 - EXISTING SOFT LANDSCAPING
 - PROPOSED SOFT LANDSCAPING
- DENOTES INDICATIVE GROUND LINE

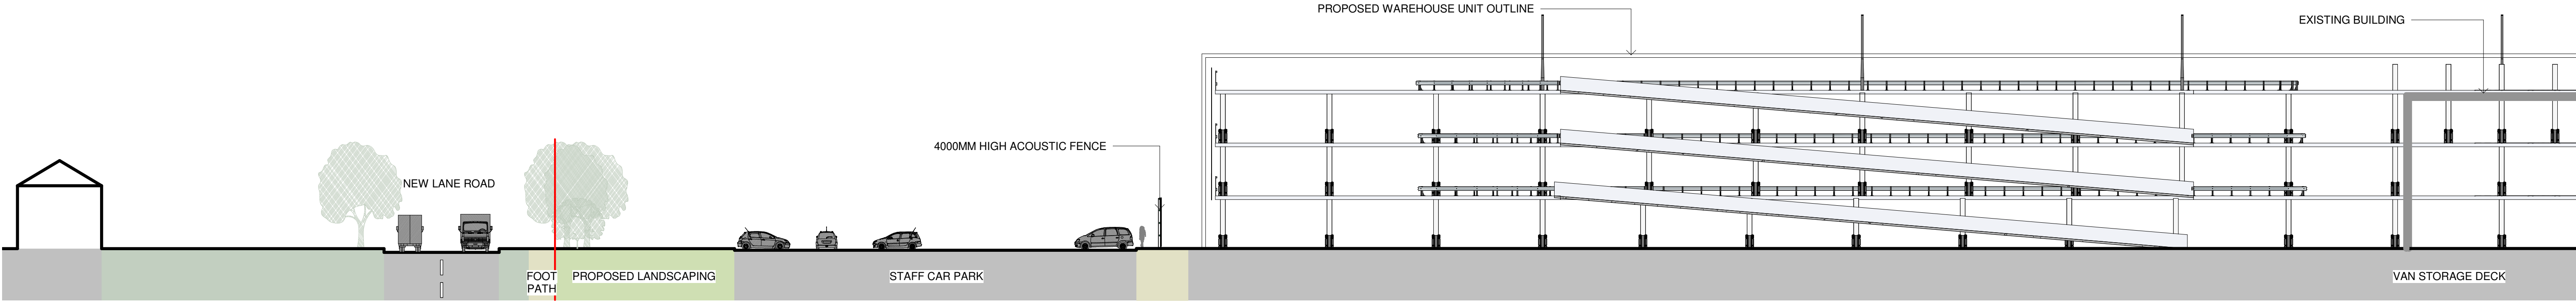


SECTION A-A: PART 1
1 : 250

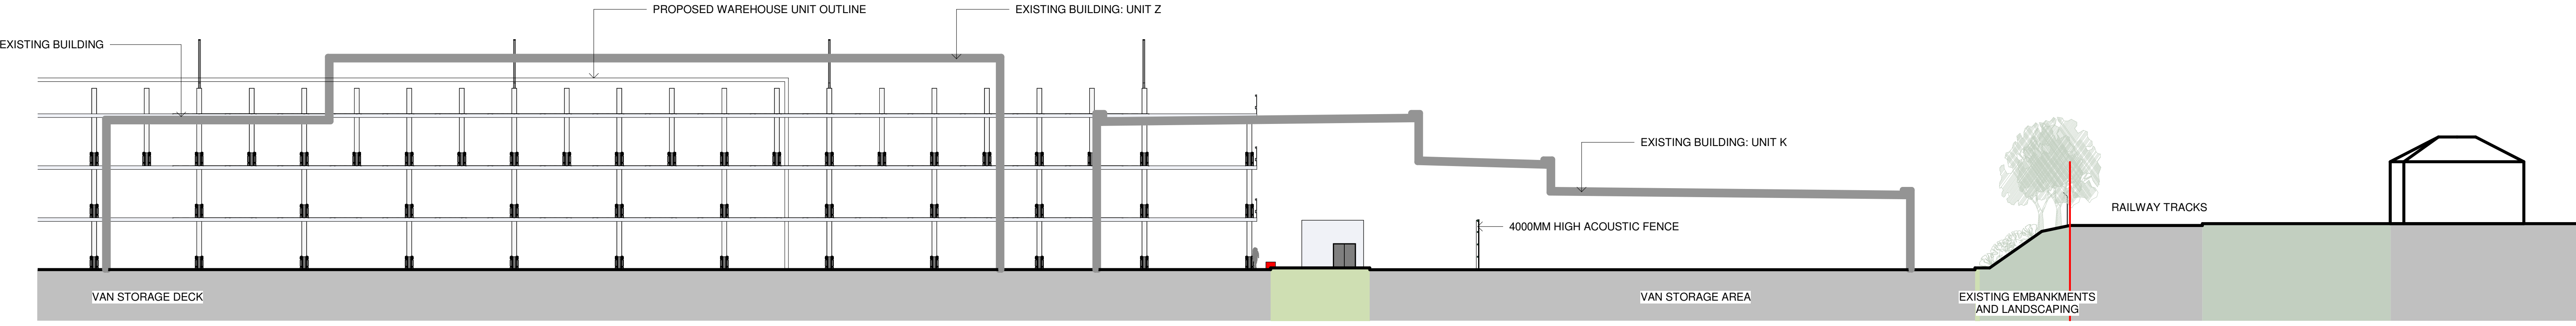


SECTION A-A: PART 2
1 : 250

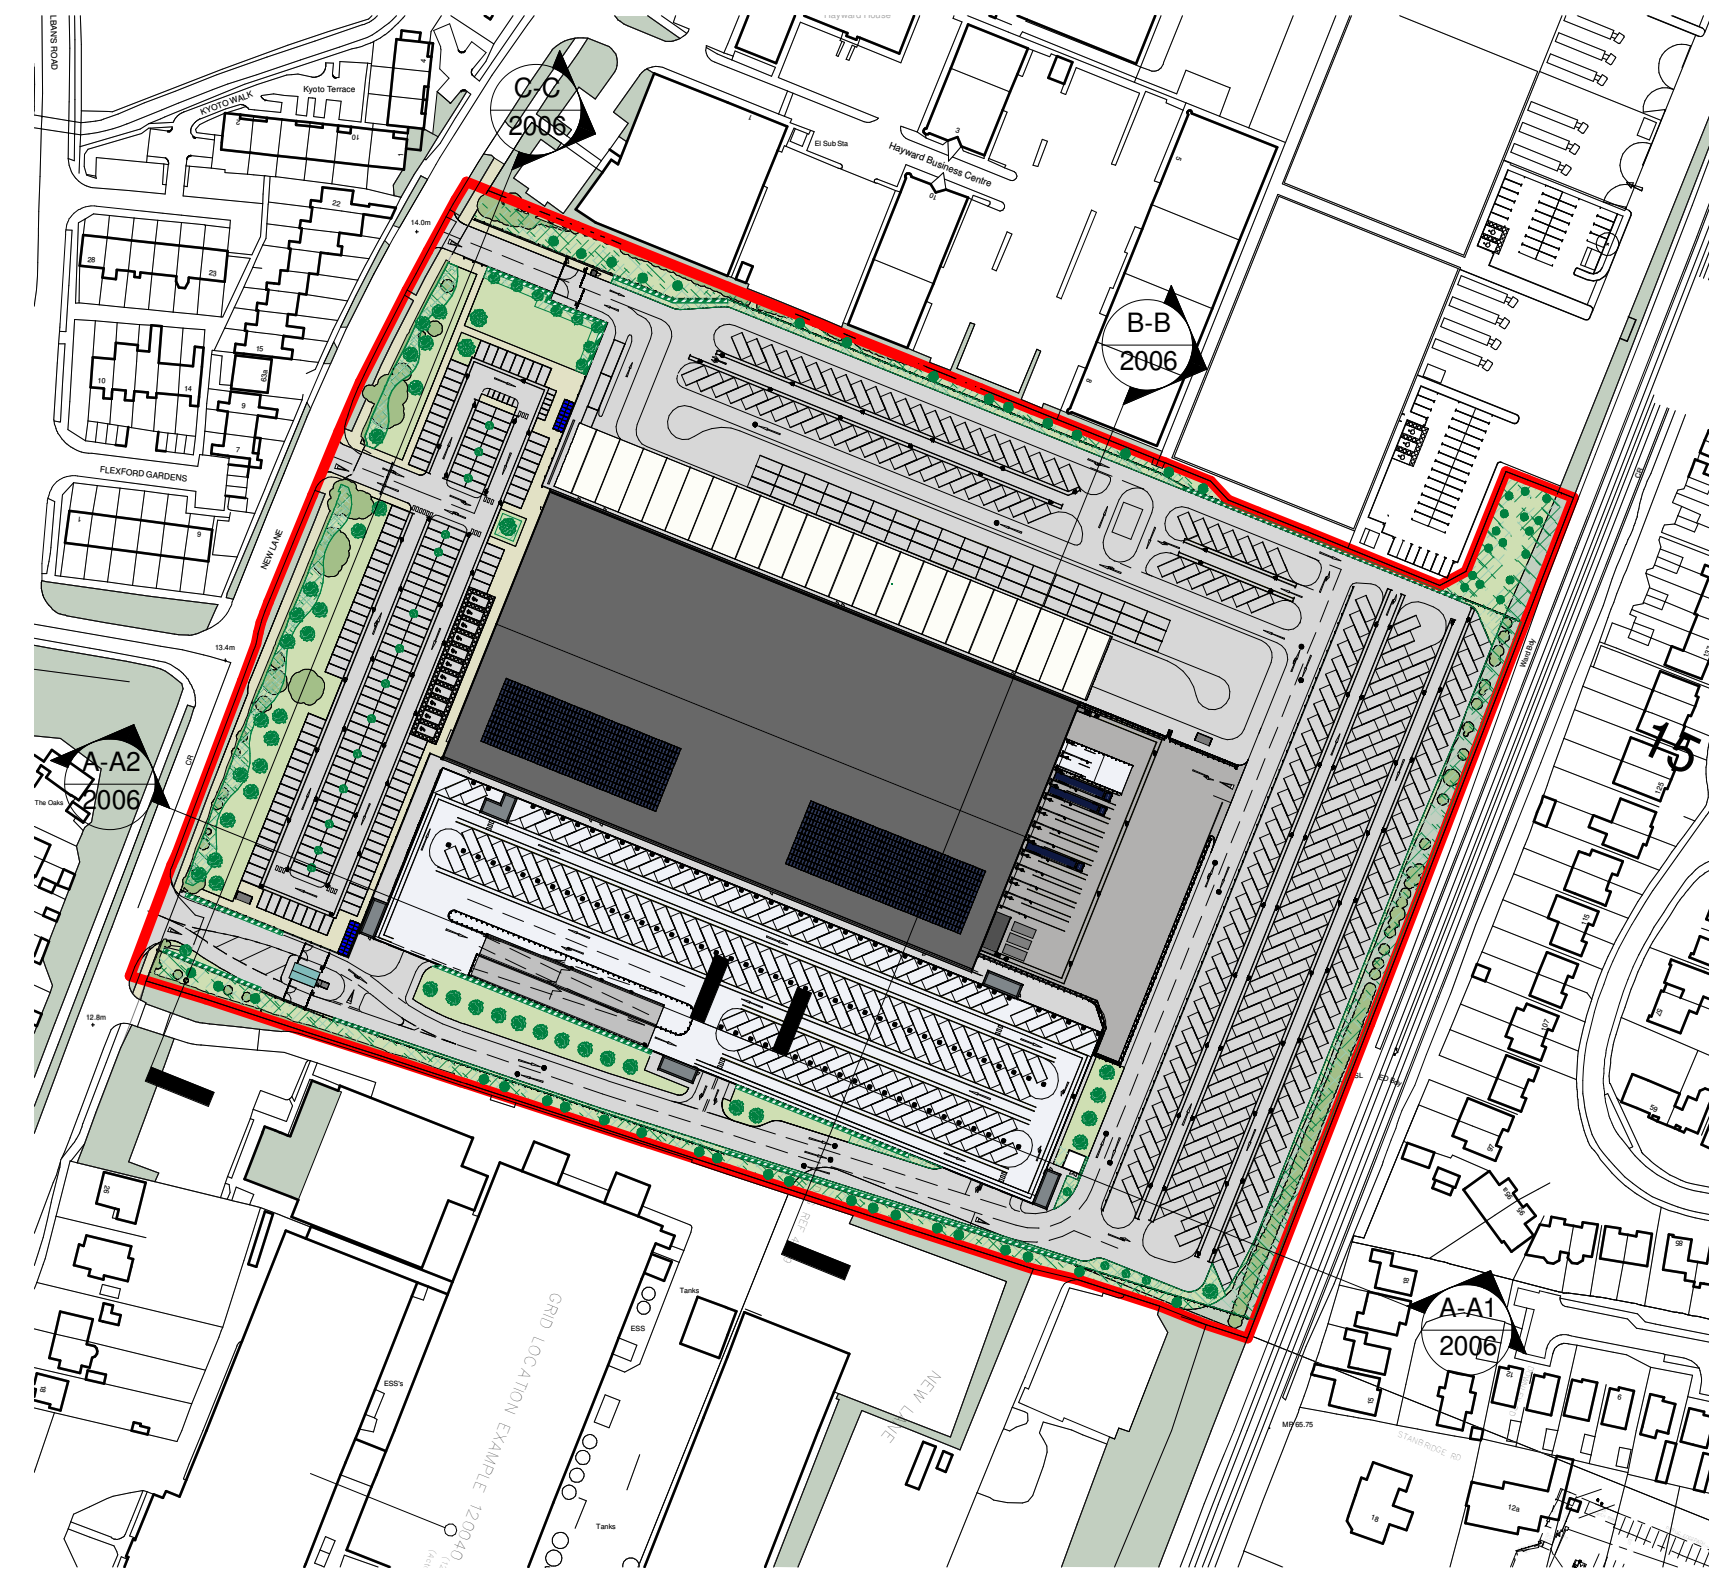

SITE PLAN
1 : 2000

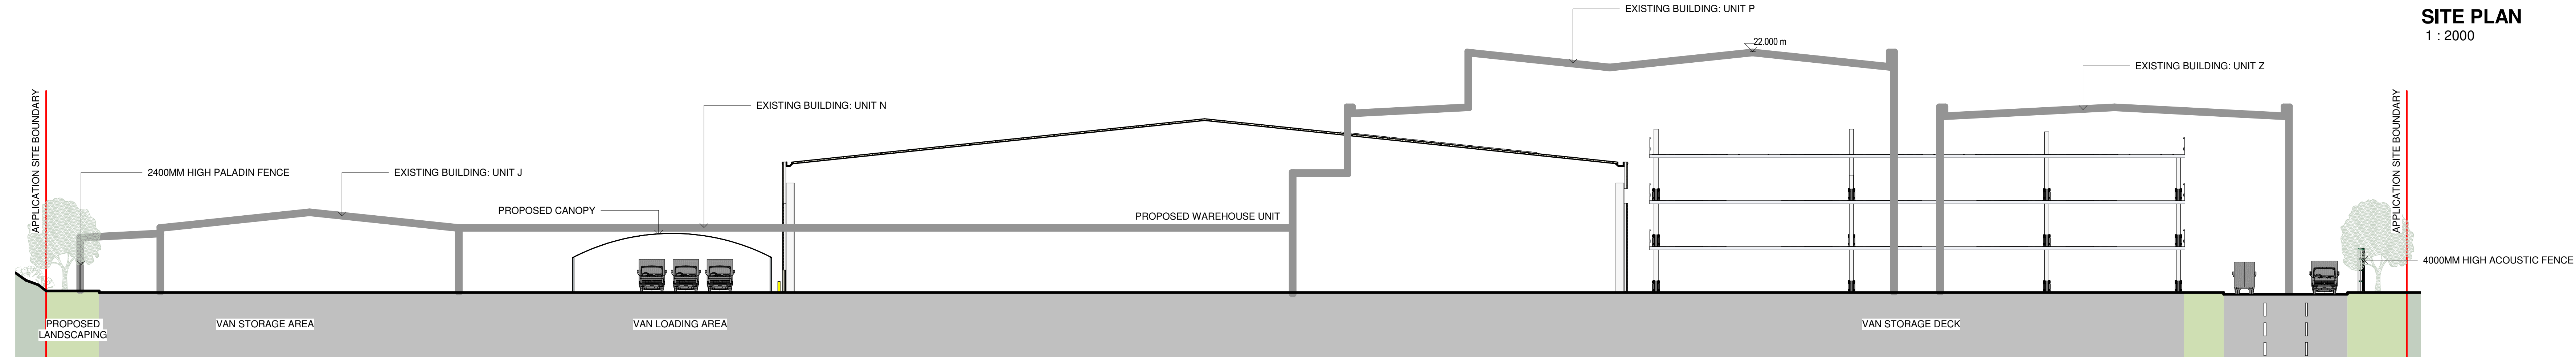

SECTION B-B
1 : 250

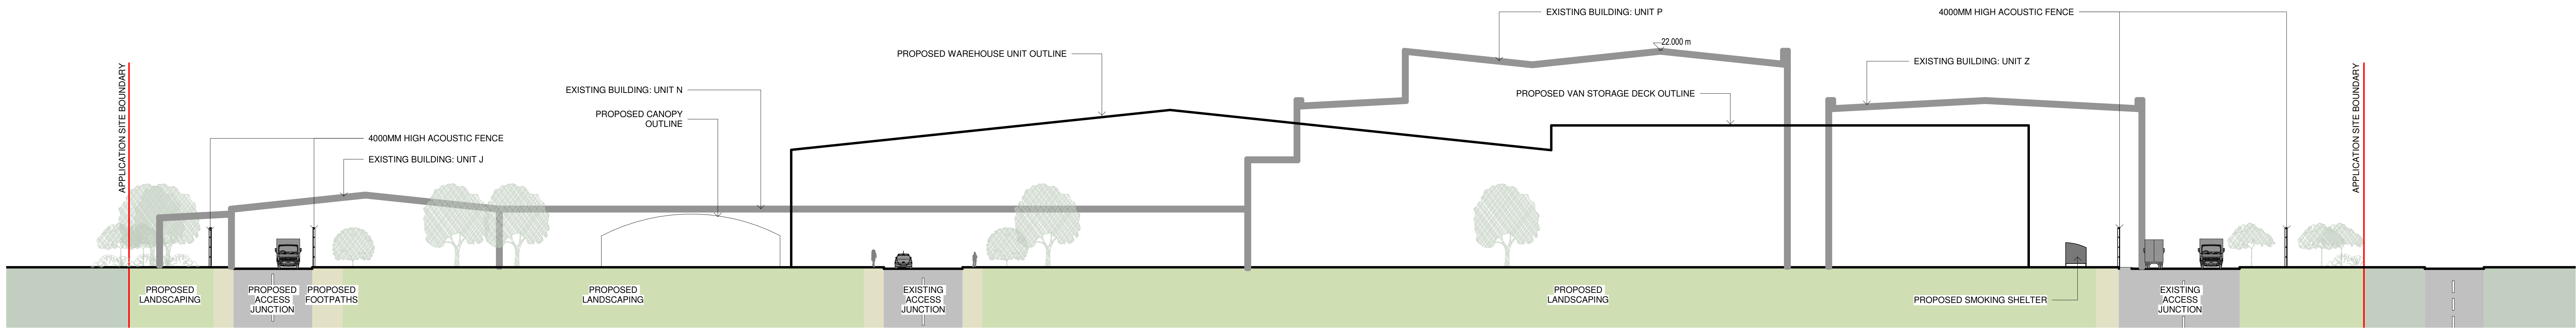

SECTION C-C
1 : 250

P7	APPLICATION SITE BOUNDARY AMENDED	08.02.21	GK	SR
P6	UPDATED LANDSCAPING AND HIGHWAY AMENDS CAPTURED	05.02.21	EJ	GK
P5	SITE PLAN UPDATED	25.01.21	GK	PW
P4	GENERAL UPDATE	11.11.20	GK	RK
P3	BUILDING OUTLINE UPDATED	22.09.20	GK	RK
P2	LINE HEIGHTS INCREASED AS PER EMAIL - 29.06.2020	29.06.20	EJ	RK
P1	FIRST ISSUE	25.06.20	EJ	PW
Rev	Description	Date	Drawn	Check

Status: PLANNING

SMR
SMALLEY MARSEY RISPIN
ARCHITECTS
Floor 2, The Exchange, Station Parade, Harrogate, HG1 1TS
01423 707 757
admin@smrarchitects.co.uk

Project: HAVANT, NEW LANE

Client: HAVANT PROPERTY INVESTMENT LLP

Drawing Title: EXISTING AND PROPOSED SITE SECTION

Proj Ref	Origin	Zone	Level	Type	Role	Num	Status	Rev
---7379 - SMR	- 00 - ZZ - DR - A -	2008	S4 - P7					
SMR Job Ref	Sheet	Scale	Drawn					
7379-00-2006	A0	NOTED	EJ					