


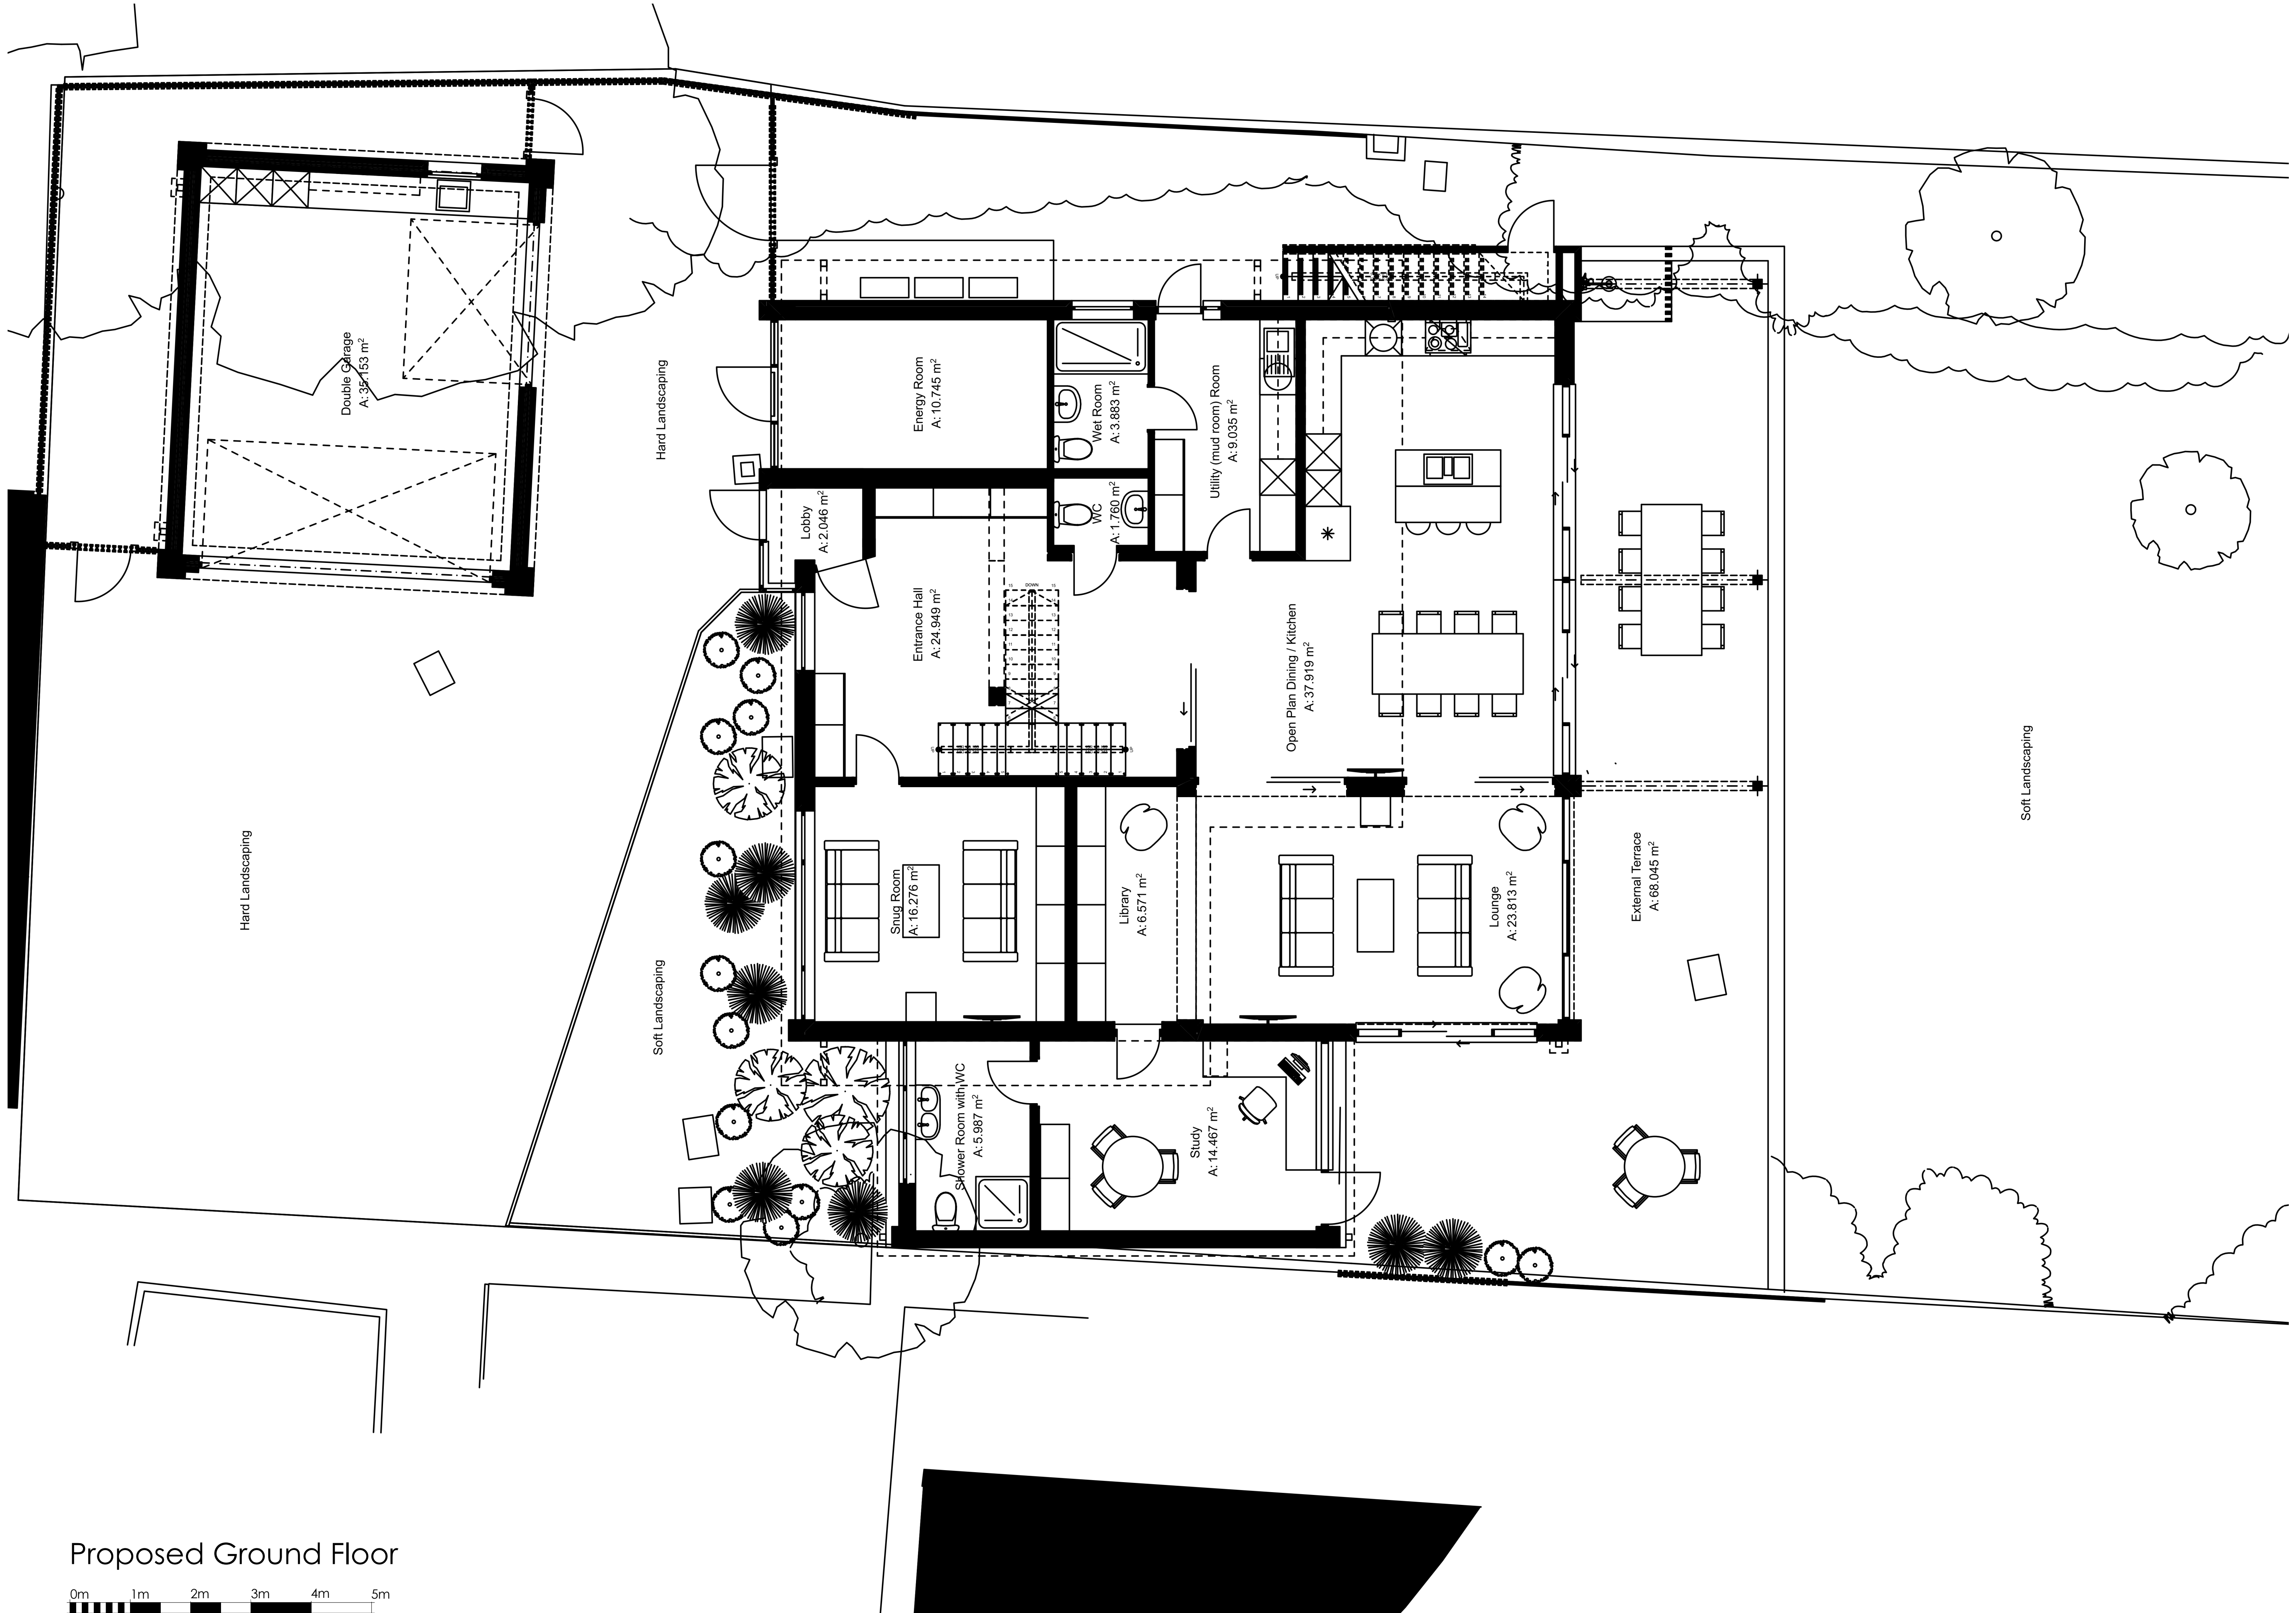

Proposed Ground Floor



1:50 @ A1

P03 Planning Issue	04.03.2021
P02 Pre App Issue	27.01.2021
P01 Frozen Layout	09.12.2020
Revision	

Project No.
200207

Project Title
52 Maisemore Gardens
Rear Extension & Refurbishment
Works

Drawing Title
Proposed Ground Floor Plan

Drawing No. 200207-CHK-XX-00-DR-A-3000	Rev P03
---	------------

Drawing Date
Dec 2020

Scale at A1

Drawn By
TB

Checked By
AW

Status
RIBA Stage 01/02