



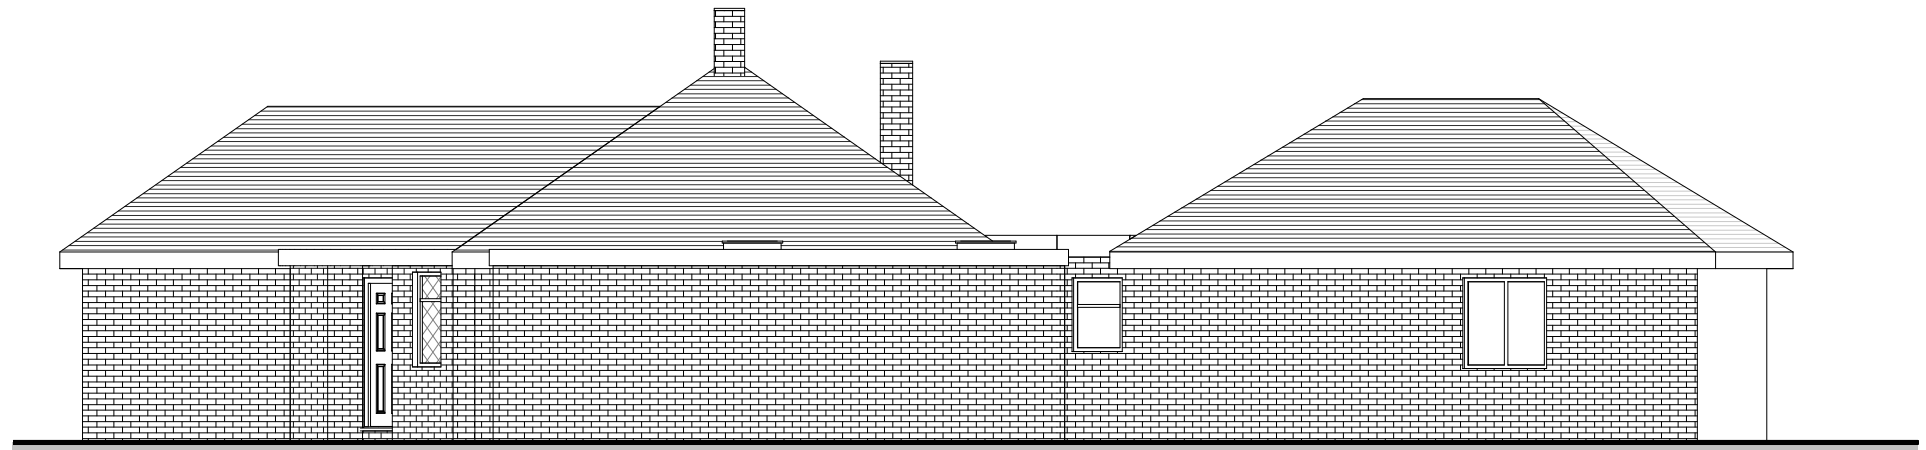

Proposed North Elevation

1 : 100

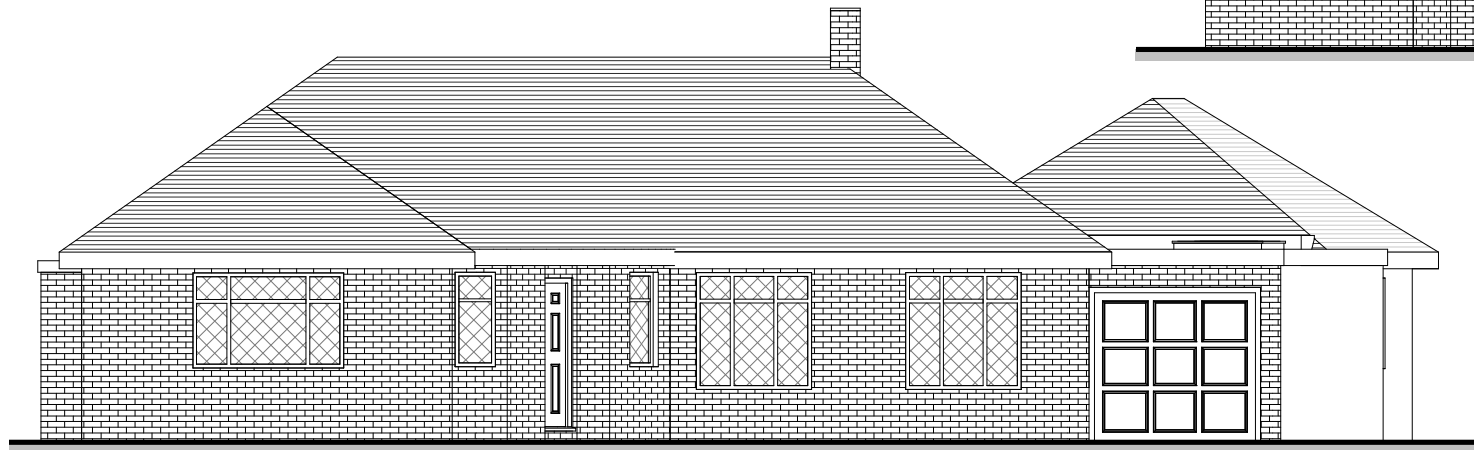

Proposed East Elevation

1 : 100





Proposed South Elevation

1 : 100



Proposed West Elevation

1 : 100

  

Tel: 0800 6127 664
www.yourhomeplans.co.uk

Your Home Plans



These drawings are for approval purposes. Materials and products should not be ordered based on scaling from drawings as errors may occur along existing building lines. All measurements and supporting elements are to be checked on site. Refer to Your Home Plans if any discrepancies are found.

Professor R Lynch
22 Berkeley Square
Warblington
Havant
PO9 2RT

Proposed Elevations

Project number	22BER-20	A102
Date	2nd December 2020	
Drawn by	JG	
Checked by	Checker	Scale
		1 : 100