


HAVANT BOROUGH
COUNCIL
01 JUN 2021
RECEIVED

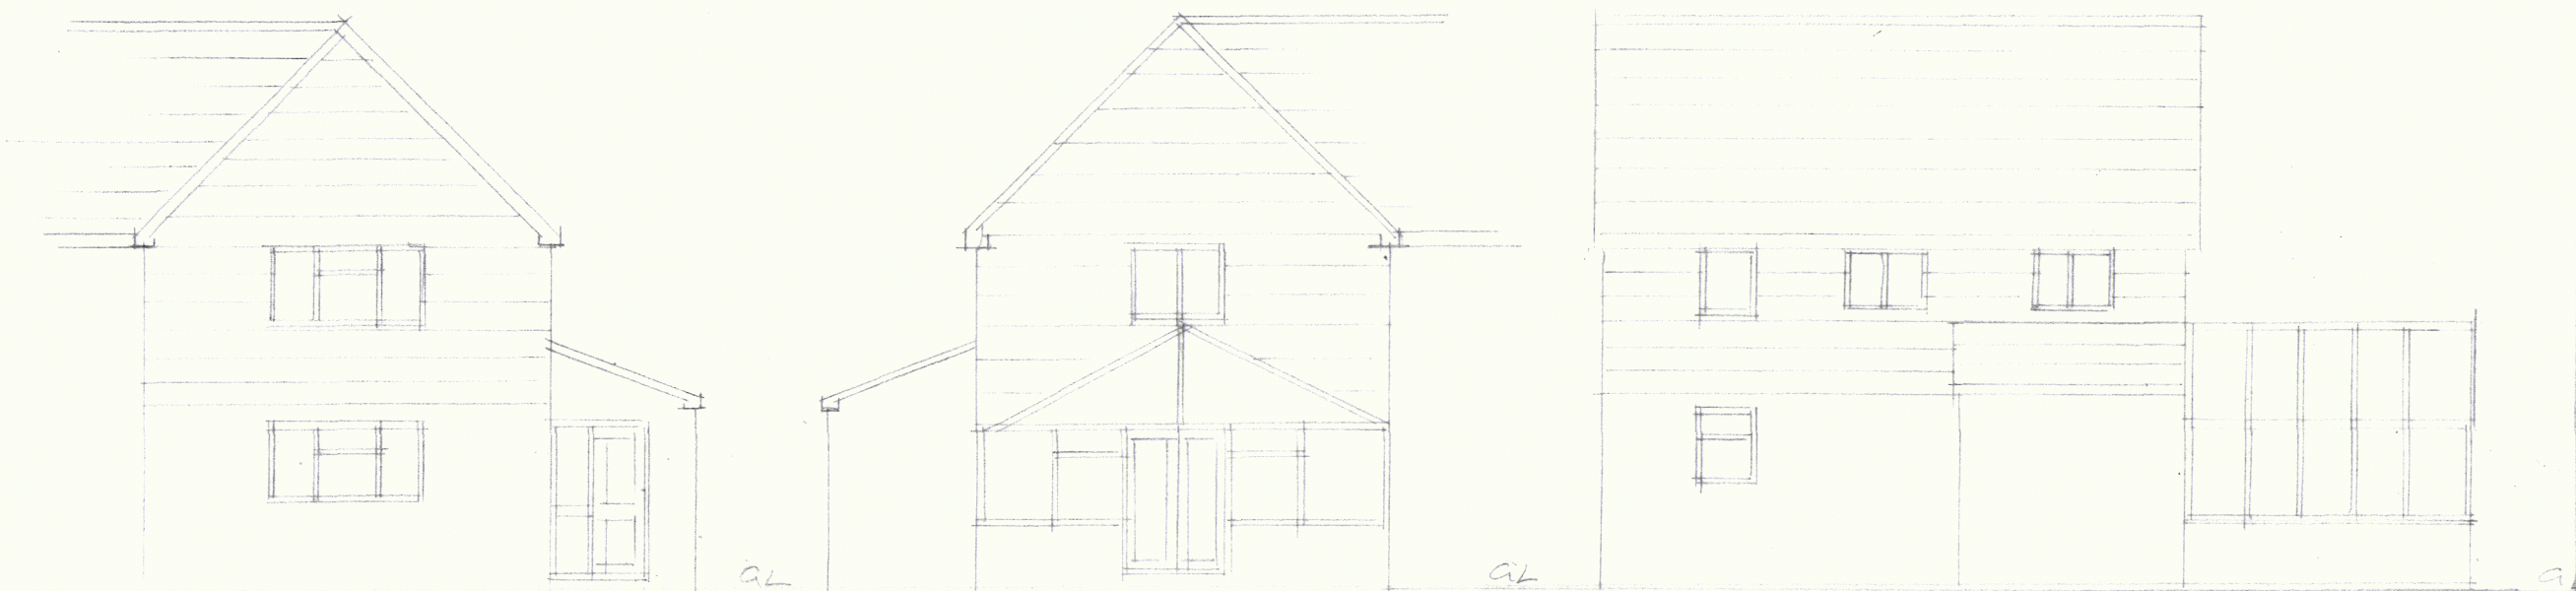

EXG FRONT ELEVATION

EXG REAR ELEVATION

EXG SIDE ELEVATION

PROPOSED LOFT CONVERSION WITH SIDE DORMER

26 MITCHELL ROAD, BEDHAMPTON, PO93QB

EXISTING ELEVATIONS Scale 1:100 @ A3

